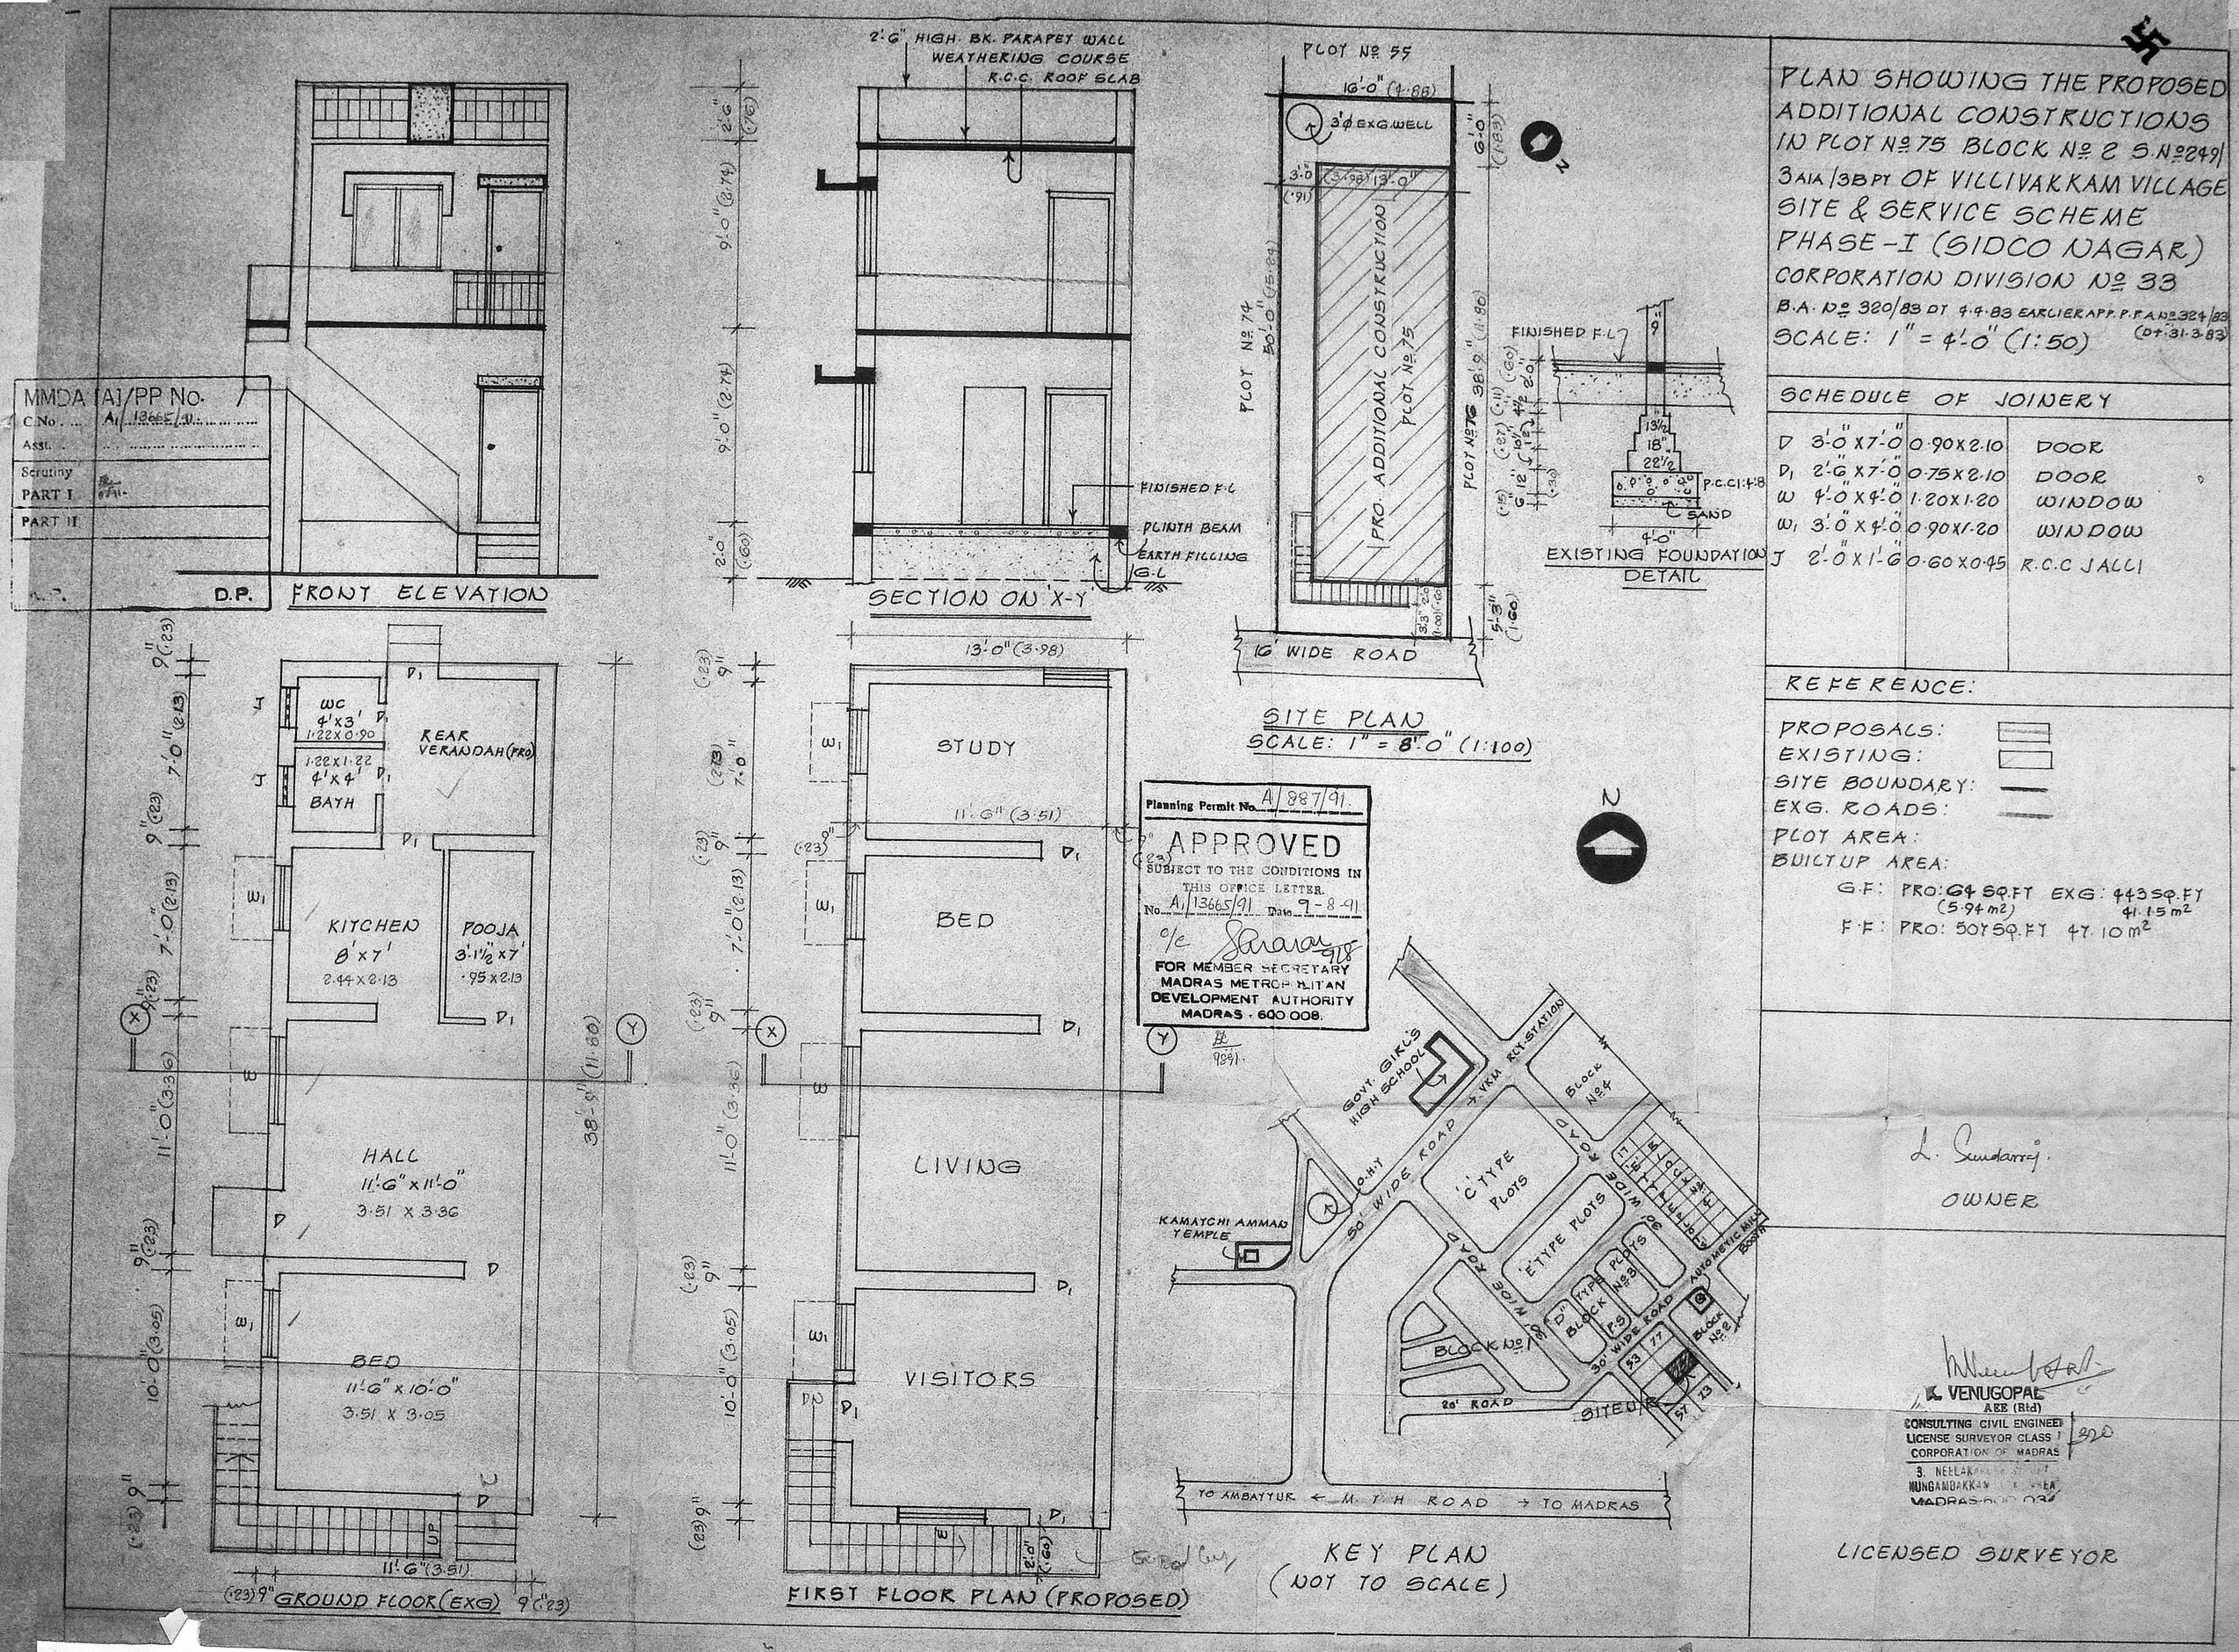

PLAN SHOWING THE PROPOSED ADDITIONAL CONSTRUCTIONS IN PLOT No 75 BLOCK No 2 S.No 249/3A1A/3B PT OF VILLIVAKKAM VILLAGE SITE & SERVICE SCHEME PHASE-I (SIDCO NAGAR) CORPORATION DIVISION No 33

B.A. No 320/83 DT 4.4.83 EARLIER APP. P.P.A No 324/83 (DT 31.3.83)

SCALE: 1" = 4'-0" (1:50)

SCHEDULE OF JOINERY

D	3'-0"x7'-0"	0.90x2.10	DOOR
D1	2'-6"x7'-0"	0.75x2.10	DOOR
W	4'-0"x4'-0"	1.20x1.20	WINDOW
W1	3'-0"x4'-0"	0.90x1.20	WINDOW
J	2'-0"x1'-6"	0.60x0.45	R.C.C JALLI

REFERENCE:

PROPOSALS:
EXISTING:
SITE BOUNDARY:
EXG. ROADS:
PLOT AREA:
BUILTUP AREA:
G.F: PRO: 64 SQ.FT (5.94 m2) EXG: 443 SQ.FT 41.15 m2
F.F: PRO: 507 SQ.FT 47.10 m2

L. Sundarraj.
OWNER

K. VENUGOPAL
AEE (Rtd)
CONSULTING CIVIL ENGINEER
LICENSE SURVEYOR CLASS I
CORPORATION OF MADRAS
3, NEELAKANTA STREET
MUNGAMBAKKAM
MADRAS-600 034

LICENSED SURVEYOR