PLAN SHOWING THE PROPOSED CONSTRUCTION OF A DWELLING HOUSE IN PLOT No. 26, "METRO NAGAR," SURVEY No. 475/2 & 475/3 MATHURA ALAPAKKAM VILLAGE, SAIDAPET TALUK, CHENGALPUT M.G.R DIST. FOR MRS. P. PADMAVATHY.

SCALE: 1 INCH = 8 FEET (OR) 1 CM = 100 CM.

JOINERY:

D	PANEL DOOR	3'-3"x7'-0" (OR)	1.00x2.13M.
D_1	" "	3'-0"x7'-0"	0.91x2.13.
D_2	" "	2'-6"x7'-0"	0.76x2.13.
W	" WINDOW	4'-0"x4'-6"	1.22x1.37.
W_1	" "	3'-0"x4'-6"	0.91x1.37.
V	" VENTILATOR	3'-0"x2'-0"	0.91x0.60M.

STAIRCASE:

WIDTH OF THE STAIR	3'-0" (OR)	0.91M.
TREAD " " "	0'-10"	0.25M.
RISER " " "	0'-7"	0.17M.

AREA:

	SQ.FT (OR)	SQ.M.
TOTAL PLOT AREA	2575.00	239.22.
GROUND FLOOR "	720.56	66.94.
FIRST FLOOR	720.56	66.94.
PORCH AREA	82.70	7.68.

COLOUR INDEX:

OWNER'S BOUNDARY
PROPOSED BUILDING
EXISTING ROADS

P. Padma
OWNER'S SIGNATURE

R. Mohan Rao, D.O.E
LICENSED SURVEYOR
Corporation of Madras
REG. No: 14
AMBATTUR TOWN SHIP
ALANDUR MUNICIPALITY
Consulting Engineer & Contractor
Office: 15, Madley Road
T. NAGAR, MADRAS-600 017
Phone: 440785
LICENSED SURVEYOR

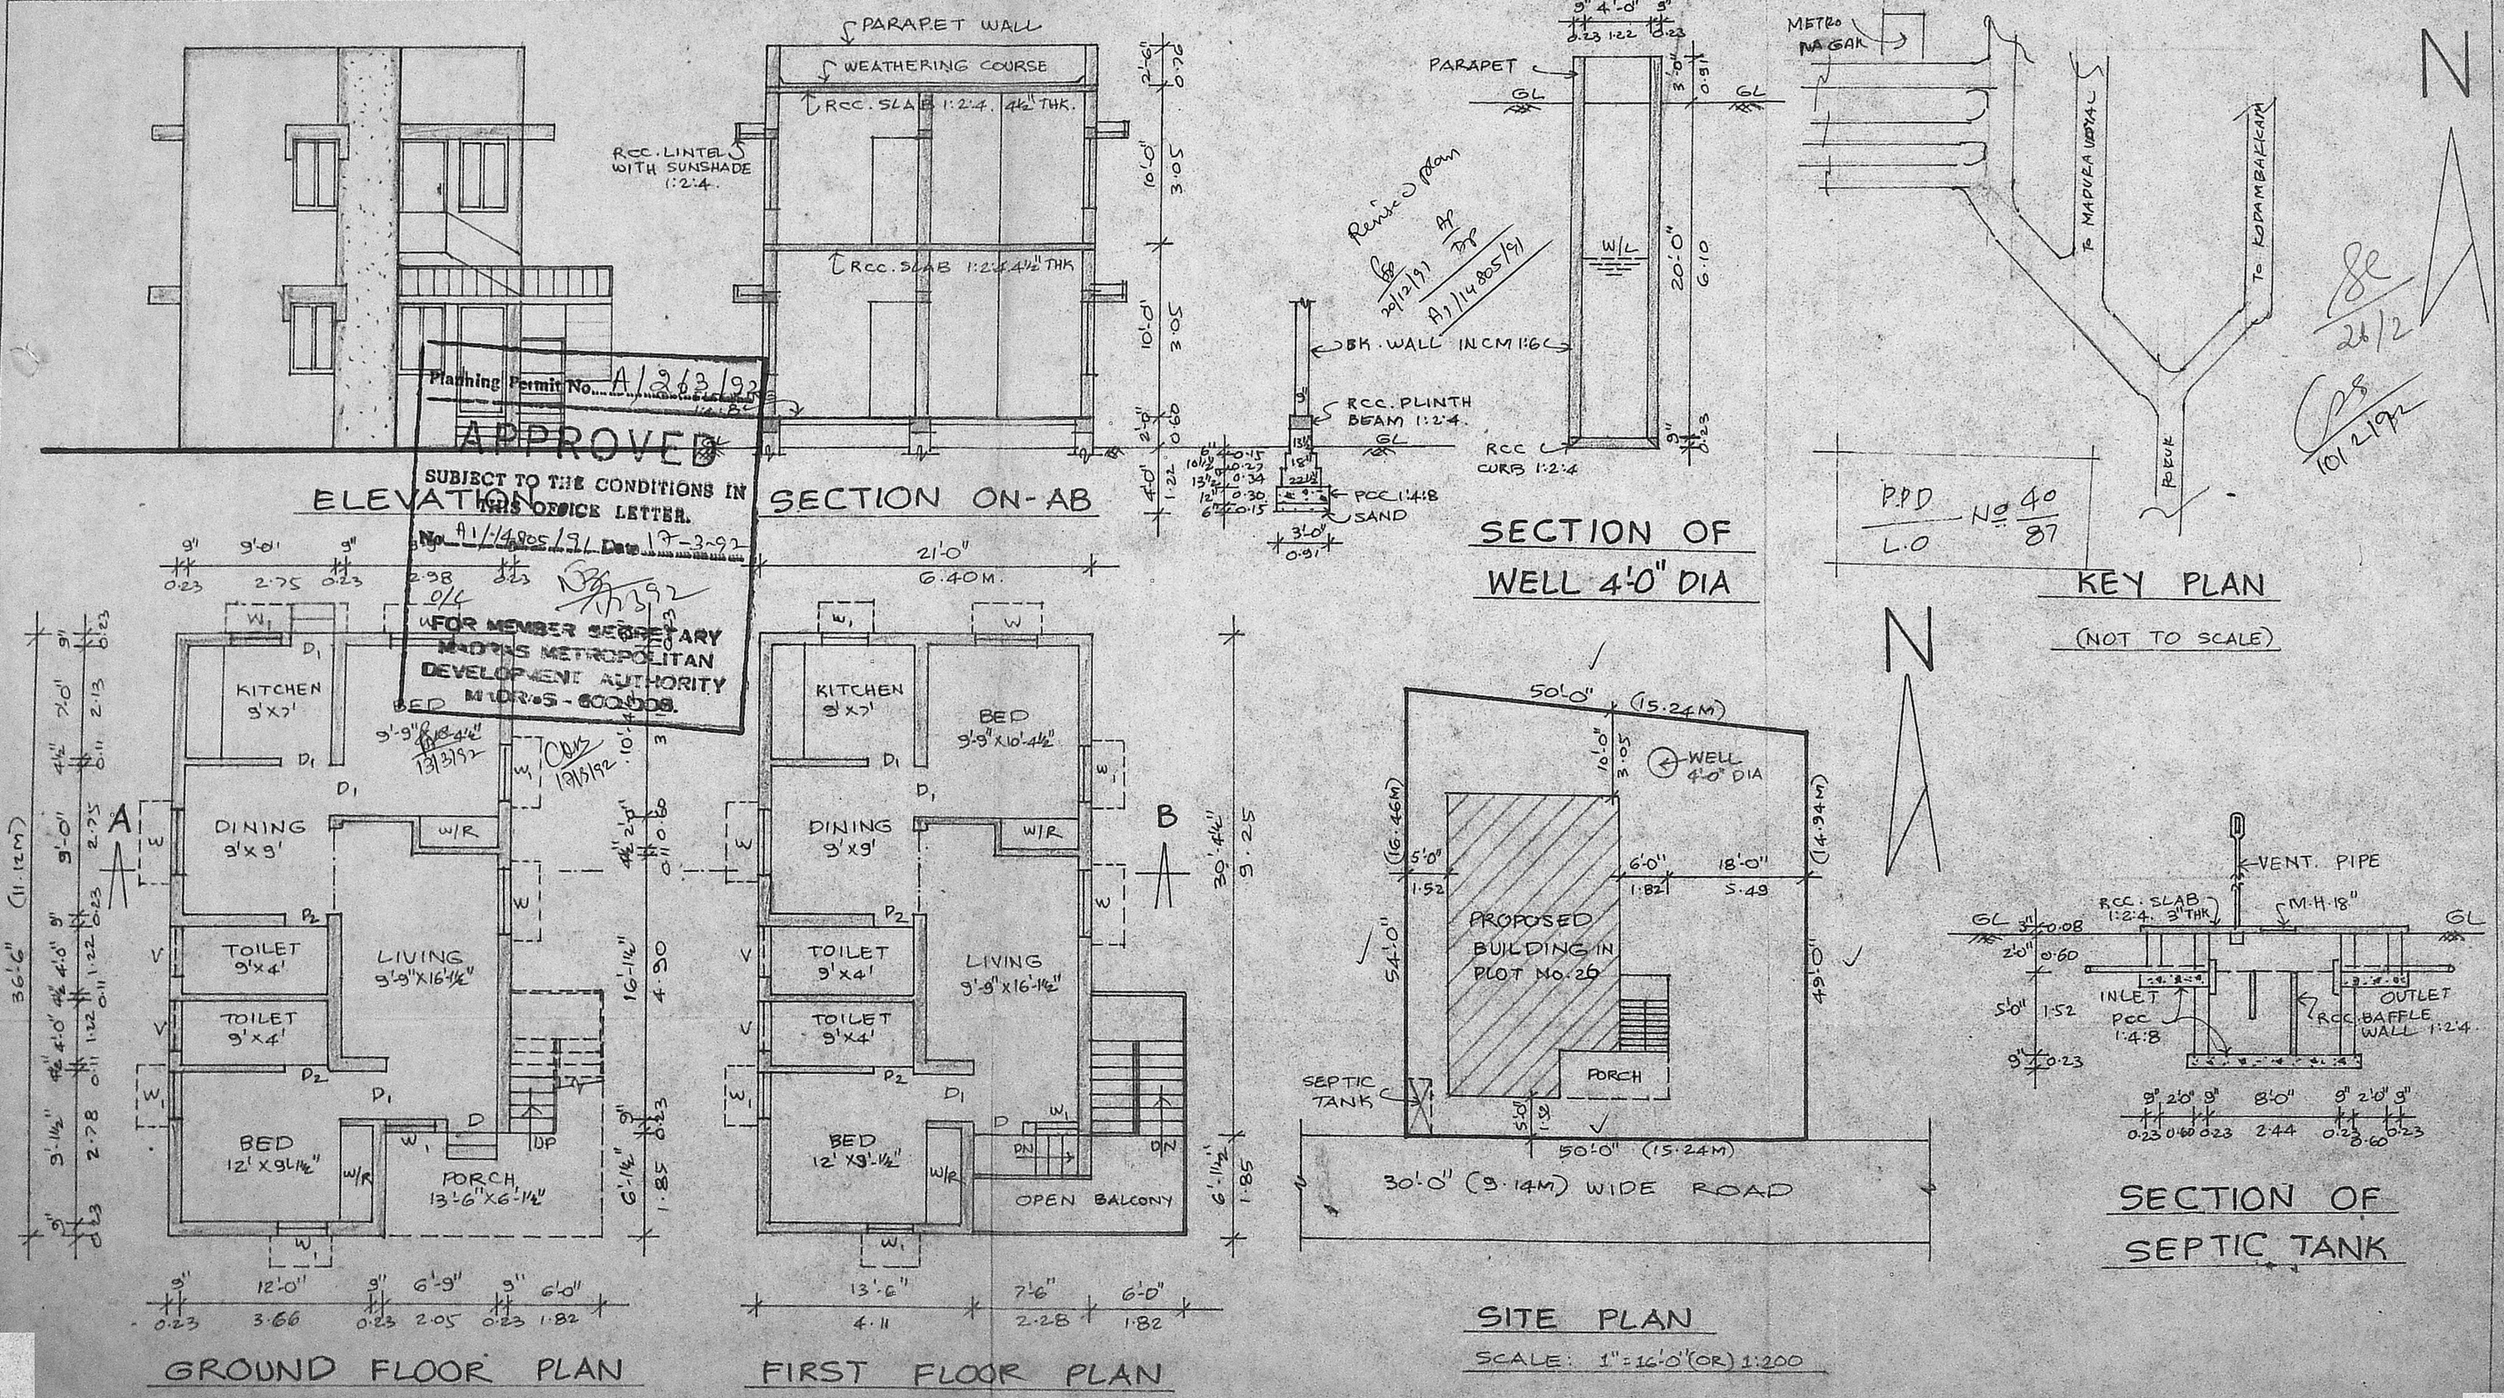

Planning Permit No. A/263/92
APPROVED
SUBJECT TO THE CONDITIONS IN THIS OFFICE LETTER.
No. A1/14805/91 Date 17-3-92
FOR MEMBER SECRETARY
MADRAS METROPOLITAN DEVELOPMENT AUTHORITY
MADRAS - 600 008.

P.P.D / L.O No. 40/87