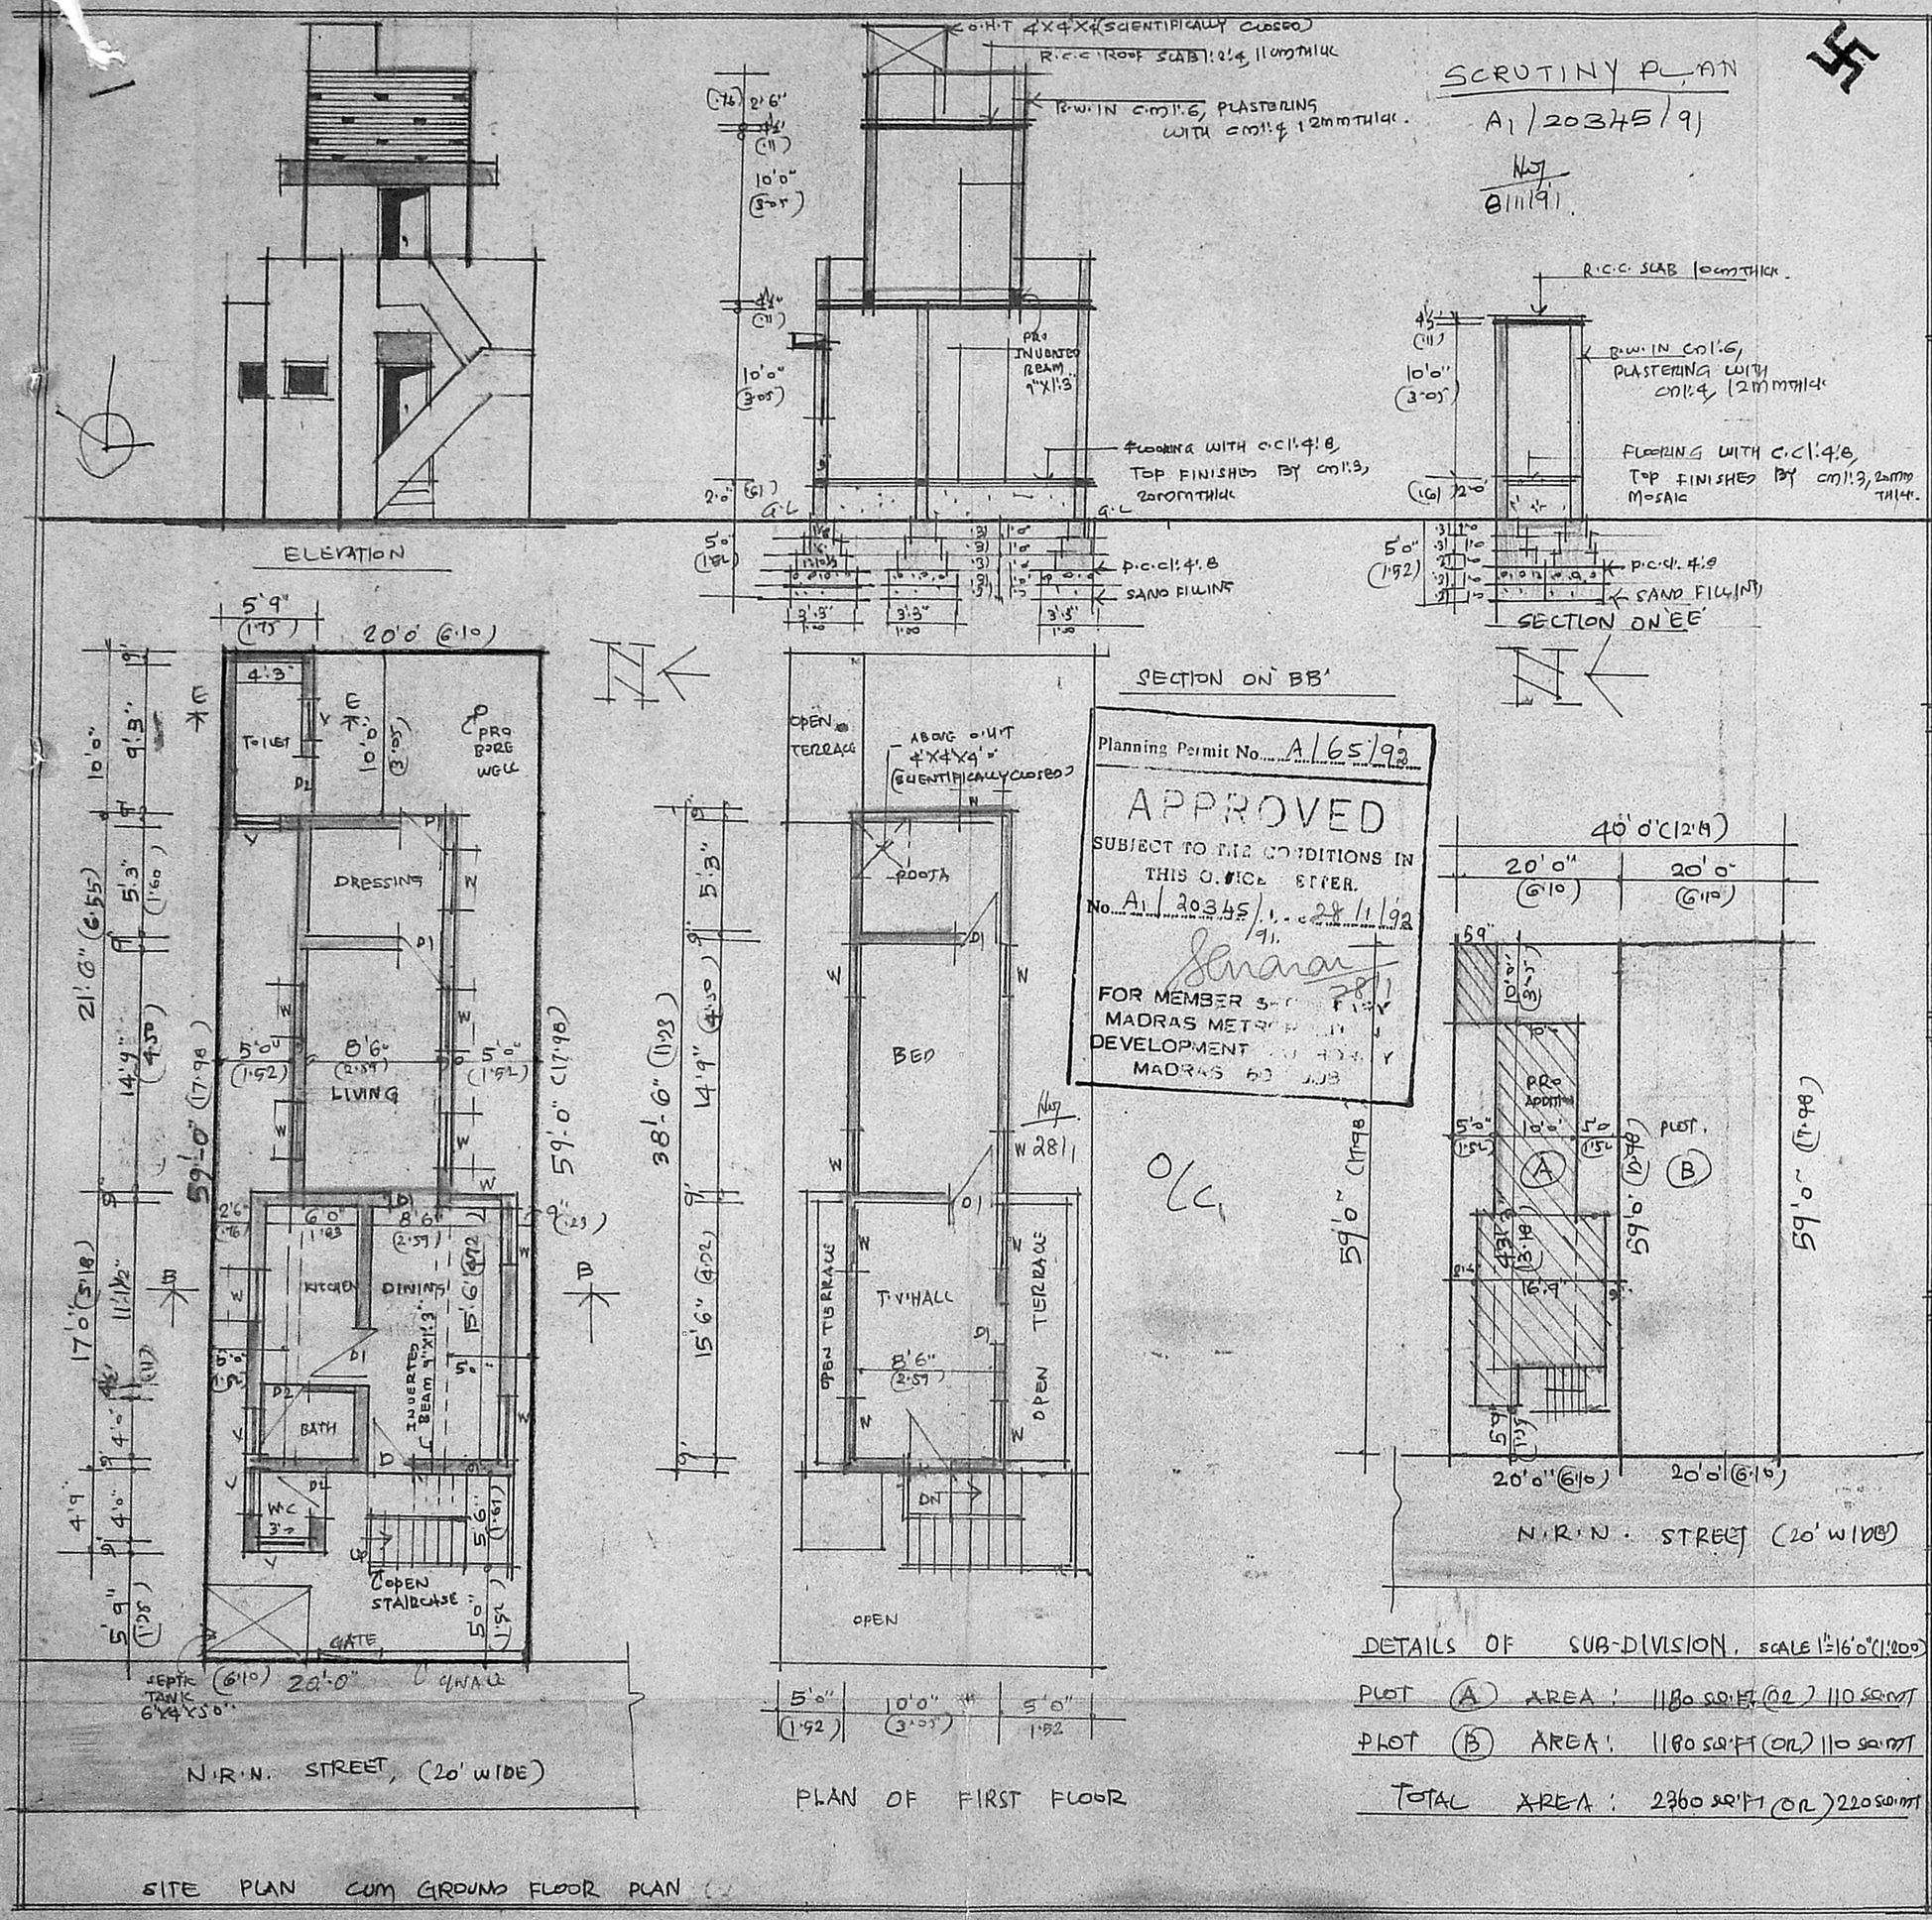

Planning Permit No. A/65/92

APPROVED

SUBJECT TO THE CONDITIONS IN THIS OFFICE LETTER.

No. A1/20345/91 Dt. 28/1/92

FOR MEMBER SECRETARY
MADRAS METROPOLITAN
DEVELOPMENT AUTHORITY
MADRAS 600 008

O/C

DETAILS OF SUB-DIVISION. SCALE 1"=16'0" (1:200)

PLOT (A) AREA: 1180 SQ.FT (OR) 110 SQ.MT

PLOT (B) AREA: 1180 SQ.FT (OR) 110 SQ.MT

TOTAL AREA: 2360 SQ.FT (OR) 220 SQ.MT

PLAN SHOWING THE PROPOSED ADDITIONS TO THE EXISTING BUILDING AT PRE. No. 8 N.R.N. COLONY, S.No. 176/2 OF VILLIVAKKAM; DIVISION. No. 33. MADRAS. 49.

SCALE 1"=8'0" (1:100)

(PREVIOUS SANCTIONED B.A. No. 448/87 DT 9-6-87)

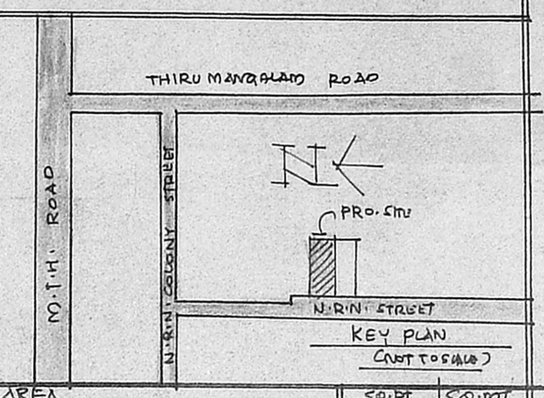

AREA		SQ.FT	SQ.MT
PLOT AREA		1180-00	110-00
G. FLOOR AREA	(EXG)	310-00	29-00
G. FLOOR AREA	(PRO)	275-00	26-00
G. FLOOR AREA	(TOTAL)	585-00	55-00
F. FLOOR AREA	(PRO)	385-00	36-00
TOTAL AREA		970-00	91-00
PLOT COVERAGE		50%	—
FLOOR AREA RATIO.		0.82	—

JOINERY	FT	MT.
D. DOOR	3'3"X7'0"	1.00X2.13
D1. DOOR	3'0"X7'0"	0.91X2.13
D2. DOOR	2'6"X7'0"	0.76X2.13
W. WINDOW	3'0"X4'6"	0.91X1.37
W1. WINDOW	5'0"X4'6"	1.52X1.37
V. VENTILATOR	3'0"X2'0"	0.91X0.61

SCRUTINY PLAN A1/20345/91.

NOTE

ROADS
PROPOSAL
EXISTING BOUNDARY

OWNER M. Subila.

LICENSED SURVEYOR V Venkatesan

V. VENKATESAN, B.E. M.Sc. M.A.
CIVIL ENGINEER
Class I Licensed Surveyor No. 6
CORPORATION OF MADRAS
No. 3, Paper Mills Road, First Floor
Near Perambur Church, Madras-11