PLAN SHOWING THE PROPOSED CONSTRUCTION OF RESIDENTIAL BUILDING IN R.S NO 546 & 548 OF TIRUVOTTIYUR VILLAGE PLOT No 22 A SHUNMUGAPURAM TIRUVOTTIYUR MUNICIPAL LIMIT SCALE 1:100

FOR K. SRINIVASAN.

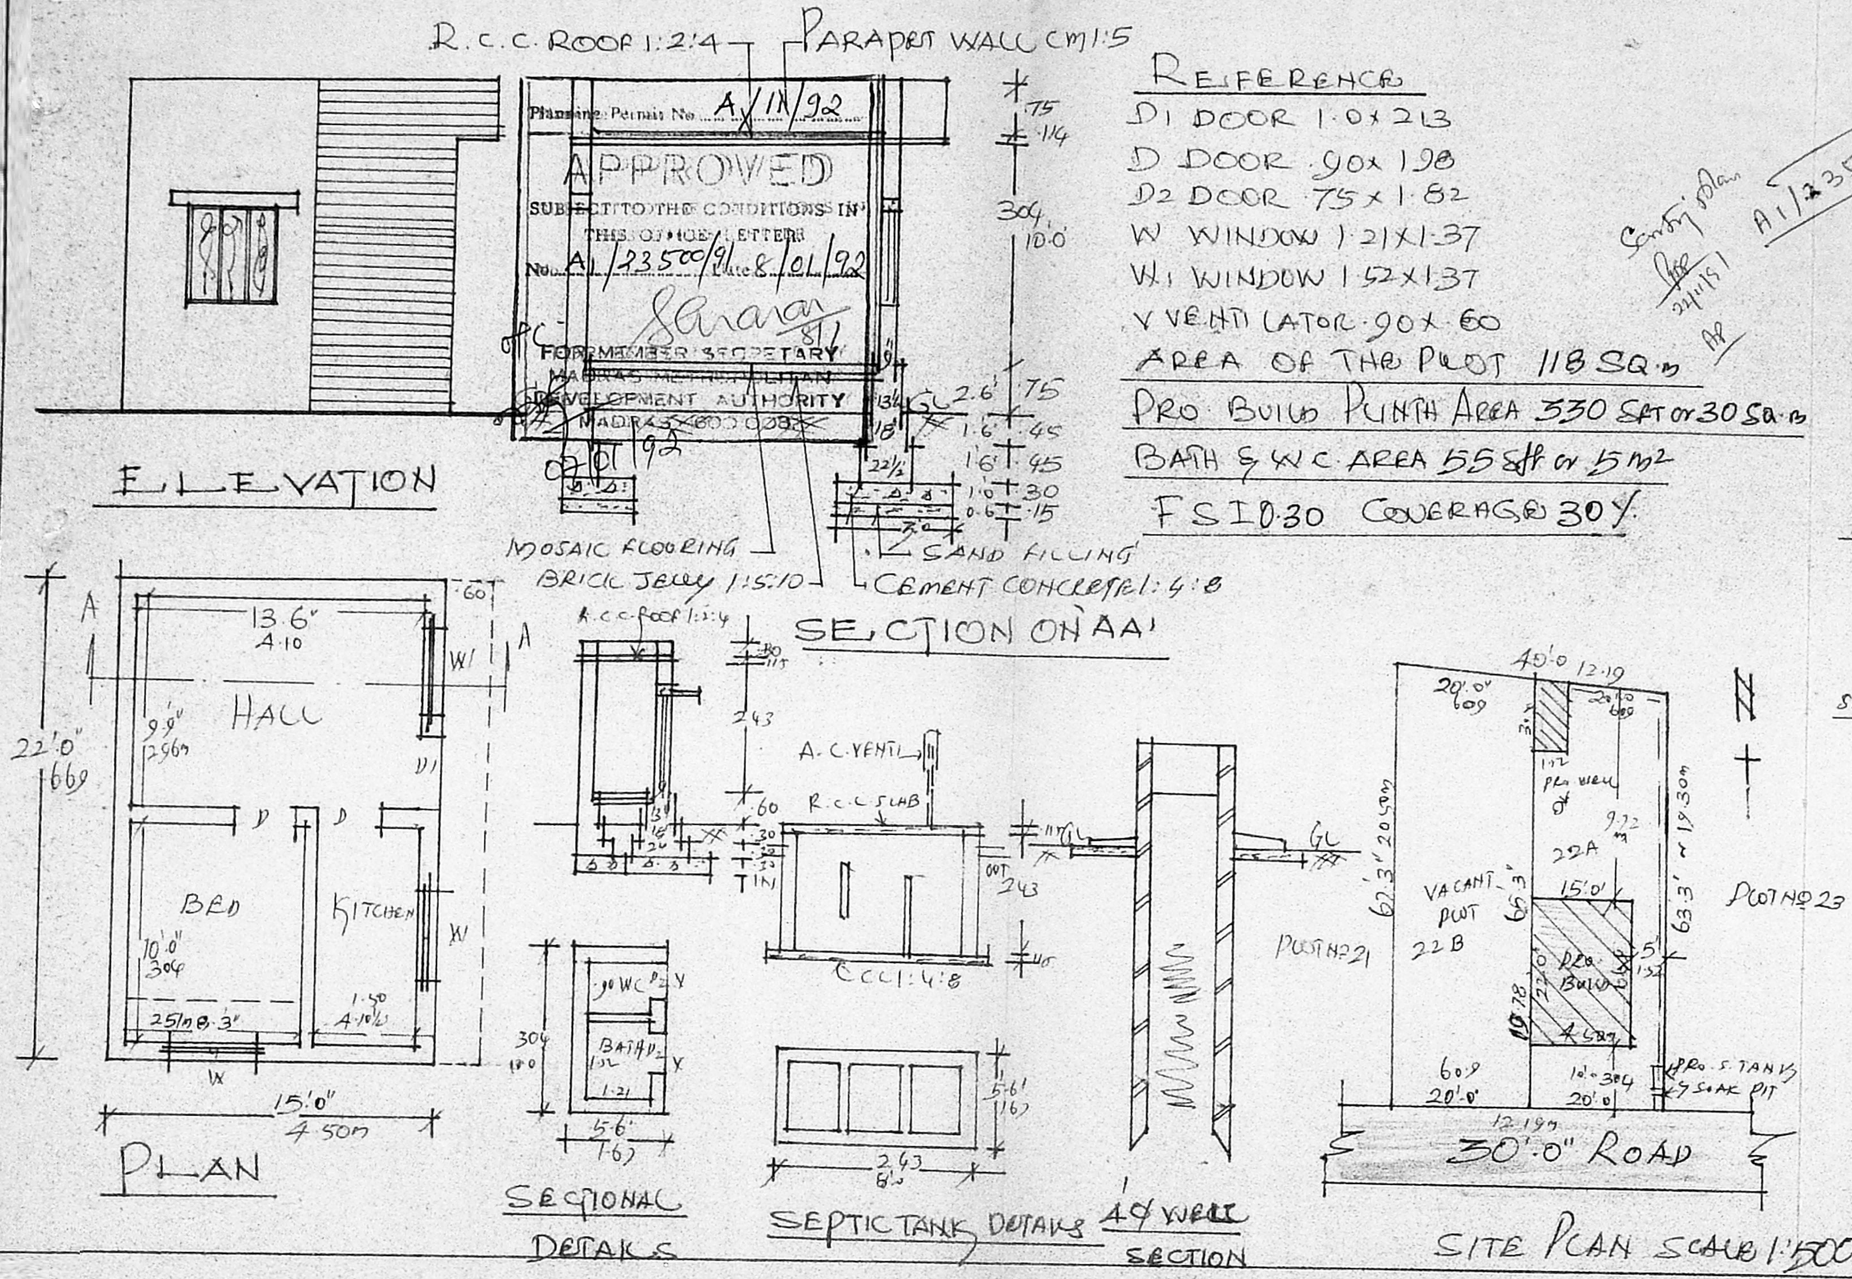

REFERENCE

D1 DOOR 1.0 x 2.13
D DOOR .90 x 1.98
D2 DOOR .75 x 1.82
W WINDOW 1.21 x 1.37
W1 WINDOW 1.52 x 1.37
V VENTILATOR .90 x .60
AREA OF THE PLOT 118 SQ.m
PRO BUILD PLINTH AREA 330 SFT or 30 SQ.m
BATH & W.C. AREA 55 SFT or 5 m²
FSI 0.30 COVERAGE 30%

Sanctioned plan A1/23500/91

22/11/91

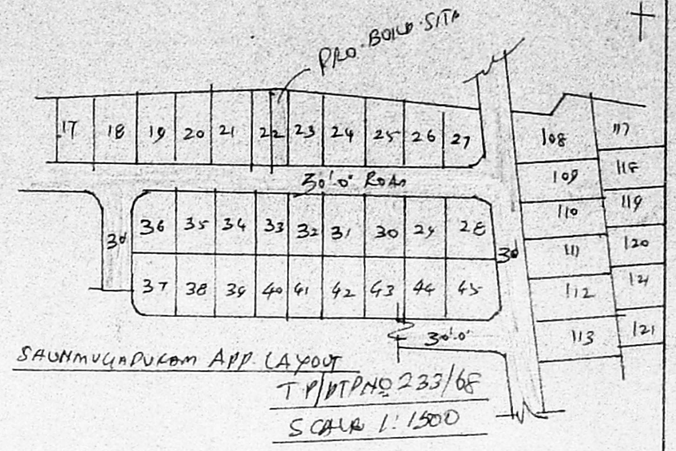

C. M. MATHAVAN.
LICENSED SURVEYOR
THIRUVOTTIYUR MUNICIPALITY,
NO. 939/A, T. H. ROAD,
(Near Municipal Office)
THIRUVOTTIYUR, MADRAS-19.

OWNER