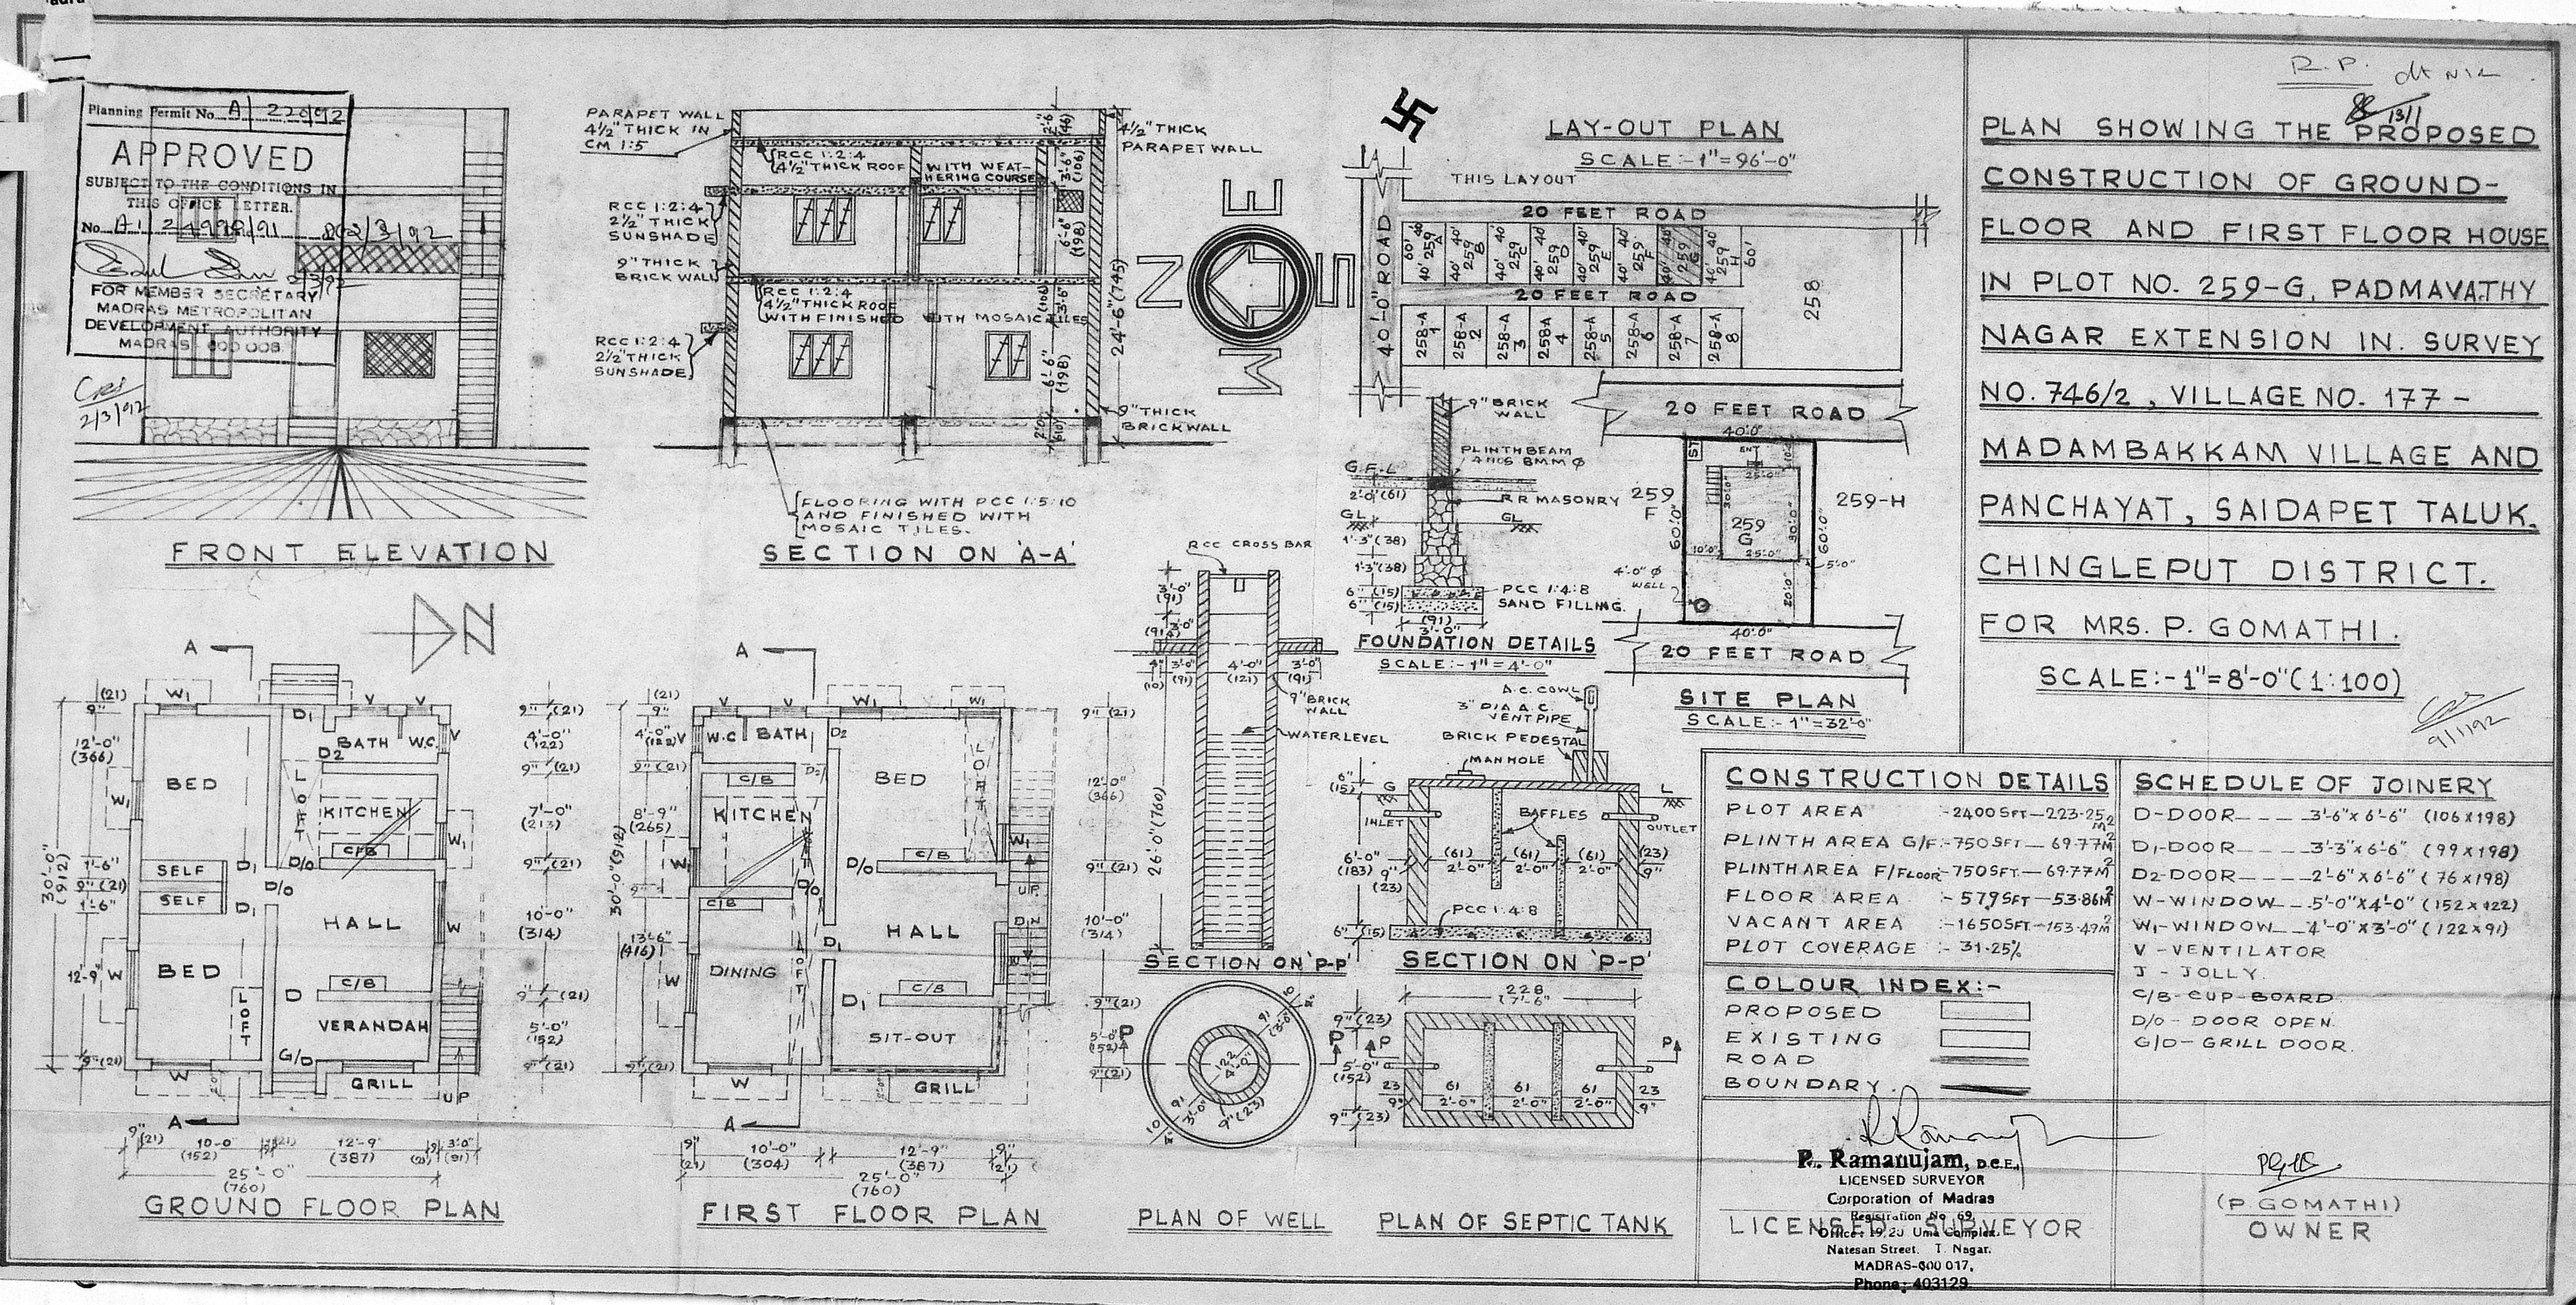

R.P. dt nil

PLAN SHOWING THE PROPOSED CONSTRUCTION OF GROUND-FLOOR AND FIRST FLOOR HOUSE IN PLOT NO. 259-G, PADMAVATHY NAGAR EXTENSION IN. SURVEY NO. 746/2, VILLAGE NO. 177 - MADAMBAKKAM VILLAGE AND PANCHAYAT, SAIDAPET TALUK, CHINGLEPUT DISTRICT.

FOR MRS. P. GOMATHI.

SCALE:- 1" = 8'-0" (1:100)

9/1/92

CONSTRUCTION DETAILS

PLOT AREA	:- 2400 SFT — 223.25 m^2
PLINTH AREA G/F	:- 750 SFT — 69.77 m^2
PLINTH AREA F/FLOOR	:- 750 SFT — 69.77 m^2
FLOOR AREA	:- 579 SFT — 53.86 m^2
VACANT AREA	:- 1650 SFT — 153.49 m^2
PLOT COVERAGE	:- 31.25%

COLOUR INDEX:-

PROPOSED
EXISTING
ROAD
BOUNDARY

SCHEDULE OF JOINERY

D-DOOR	3'-6" x 6'-6"	(106 x 198)
D1-DOOR	3'-3" x 6'-6"	(99 x 198)
D2-DOOR	2'-6" x 6'-6"	(76 x 198)
W-WINDOW	5'-0" x 4'-0"	(152 x 122)
W1-WINDOW	4'-0" x 3'-0"	(122 x 91)

V - VENTILATOR
J - JOLLY.
C/B - CUP-BOARD.
D/O - DOOR OPEN.
G/D - GRILL DOOR.

P. Ramanujam, D.C.E.,
LICENSED SURVEYOR
Corporation of Madras
Registration No. 69,
Office: 19, 20 Uma Complex,
Natesan Street, T. Nagar,
MADRAS-600 017,
Phone: 403129.
LICENSED SURVEYOR

(P. GOMATHI)
OWNER