PLAN SHOWING THE PROPOSED CONSTRUCTION OF A RESIDENCE IN PLOT Nº 53 IN S.Nº 690/1 AND 690/2 137. VELACHERY VILLAGE. (SRI DEVI KARUMARI AMMAN NAGAR). CORPORATION DIVISION 148. SCALE 1" = 80

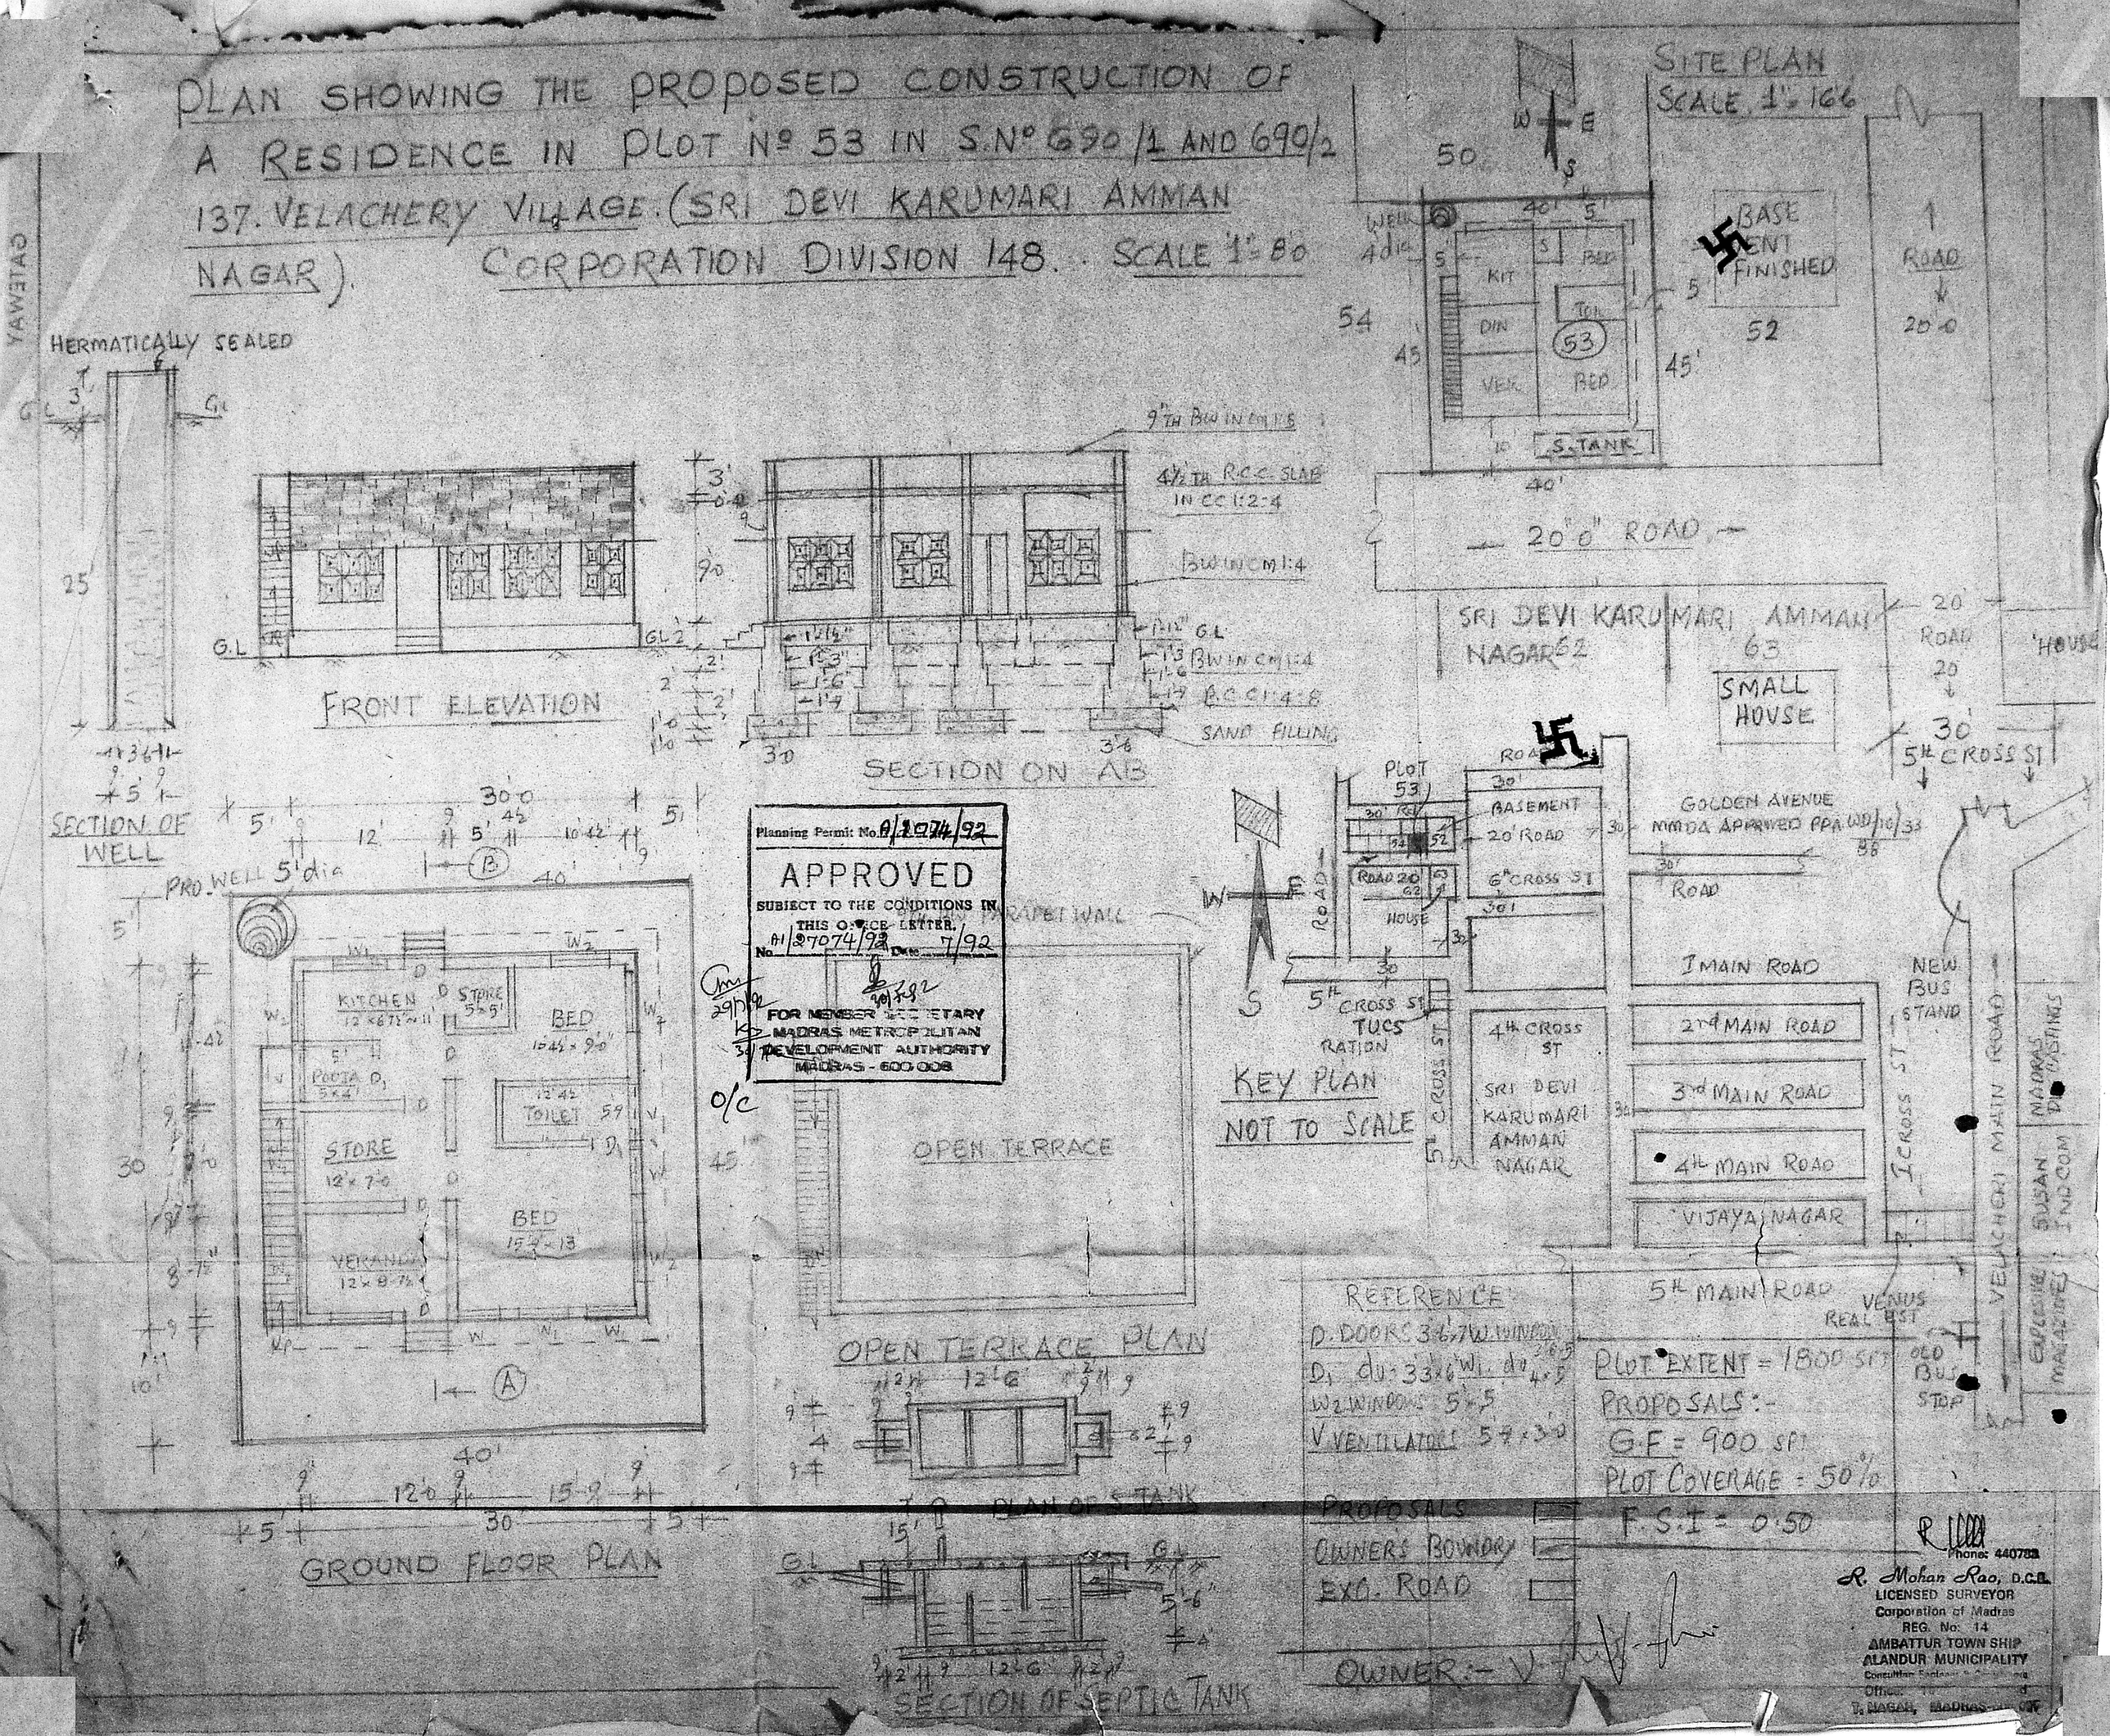

Planning Permit No. A/27074/92
APPROVED
SUBJECT TO THE CONDITIONS IN THIS OFFICE LETTER.
No. A1/27074/92 Date 7/92
FOR MEMBER SECRETARY
MADRAS METROPOLITAN DEVELOPMENT AUTHORITY
MADRAS - 600 008

REFERENCE
D. DOORS 3'6"x7' W. WINDOWS 3'6"x5'
D1 do 3'3"x6' W1 do 4'x5'
W2 WINDOWS 5'x5'
V VENTILATORS 5'7"x3'0"

PROPOSALS
OWNERS BOUNDRY
EXG. ROAD

PLOT EXTENT = 1800 SFT
PROPOSALS:-
G.F = 900 SFT
PLOT COVERAGE = 50%
F.S.I = 0.50

OWNER:- V

Phone: 440783
R. Mohan Rao, D.C.E.
LICENSED SURVEYOR
Corporation of Madras
REG. No: 14
AMBATTUR TOWN SHIP
ALANDUR MUNICIPALITY
Consultant Engineer & Contractor
Office: [illegible]
T. NAGAR, MADRAS-[illegible]