PLAN SHOWING THE PROPOSED DWELLING HOUSE AT PLOT NO. 97A, R.S. NO. 35, KOLATHUR VILLAGE, SAIDAPET TALUK, CHINGLEPET DISTRICT. SCALE 1"-8'0" (1:100)

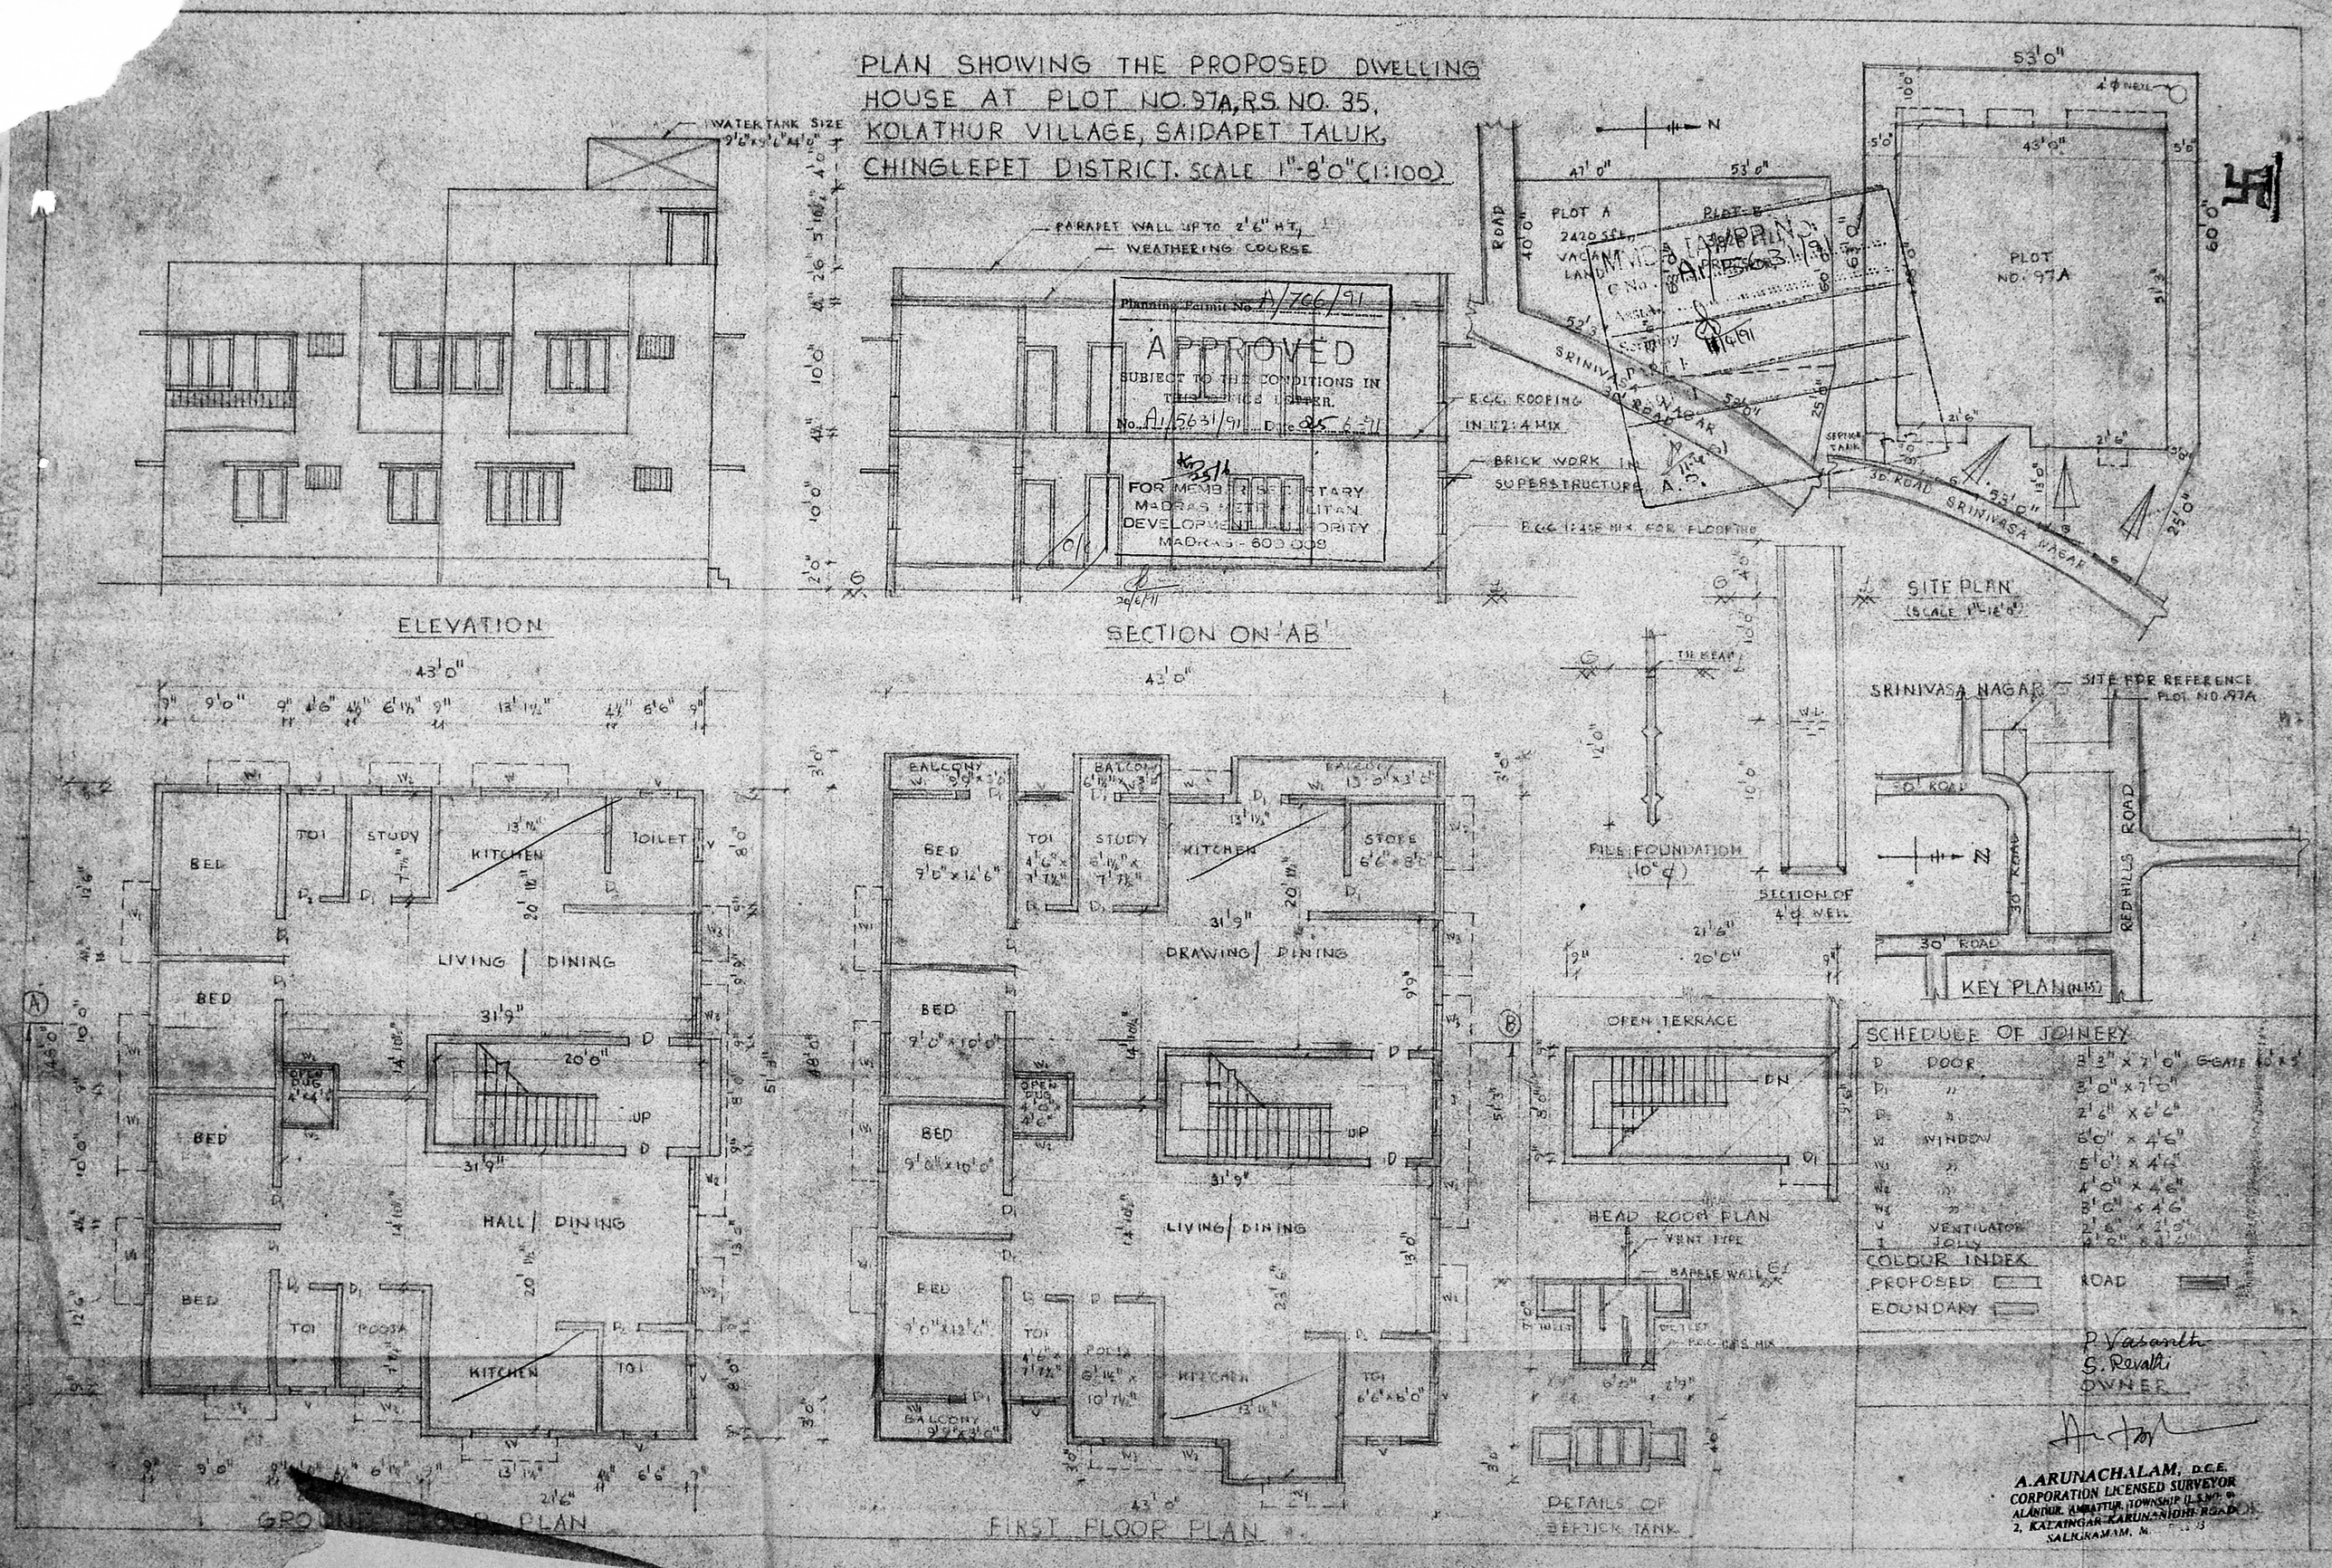

SCHEDULE OF JOINERY

D	DOOR	3'3" x 7'0" G-GATE 10' x 5'
D1	"	3'0" x 7'0"
D2	"	2'6" x 6'6"
W	WINDOW	6'0" x 4'6"
W1	"	5'0" x 4'6"
W2	"	4'0" x 4'6"
W3	"	3'0" x 4'6"
V	VENTILATOR	2'6" x 2'0"
I	JOLLY	4'0" x 4'6"

COLOUR INDEX

PROPOSED — ROAD

BOUNDARY

P. Vasanth
S. Revathi
OWNER

A. ARUNACHALAM, D.C.E.
CORPORATION LICENSED SURVEYOR
ALANDUR, AMBATTUR TOWNSHIP (L.S. NO. 9)
2, KALAINGAR KARUNANIDHI ROAD
SALIGRAMAM, M...