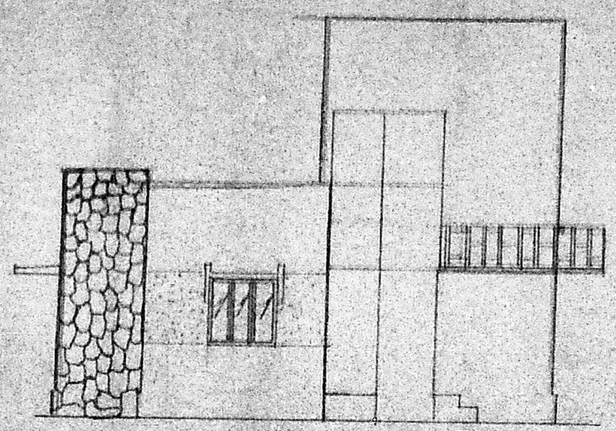

FRONT ELEVATION

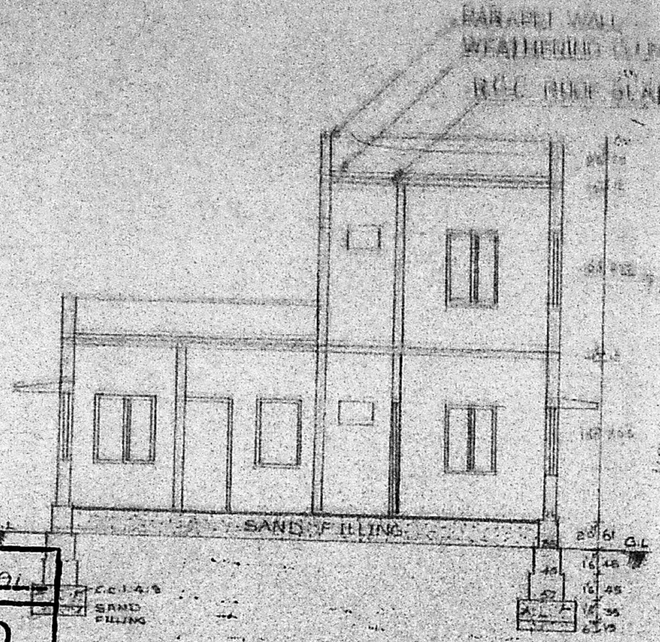

SECTION ON "AA"

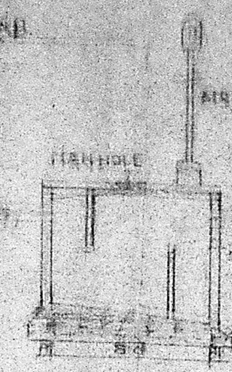

SECTION OF S.TANK

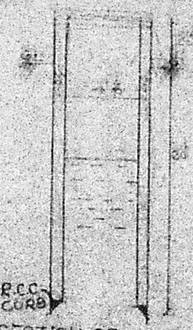

SECTION OF WELL

Planning Permit No. A/558/91

APPROVED

SUBJECT TO THE CONDITIONS IN THIS OFFICE LETTER.

No. A/3060/91 Date 7.8.91

FOR MEMBER SECRETARY
MADRAS METROPOLITAN
DEVELOPMENT AUTHORITY
MADRAS - 600 008.

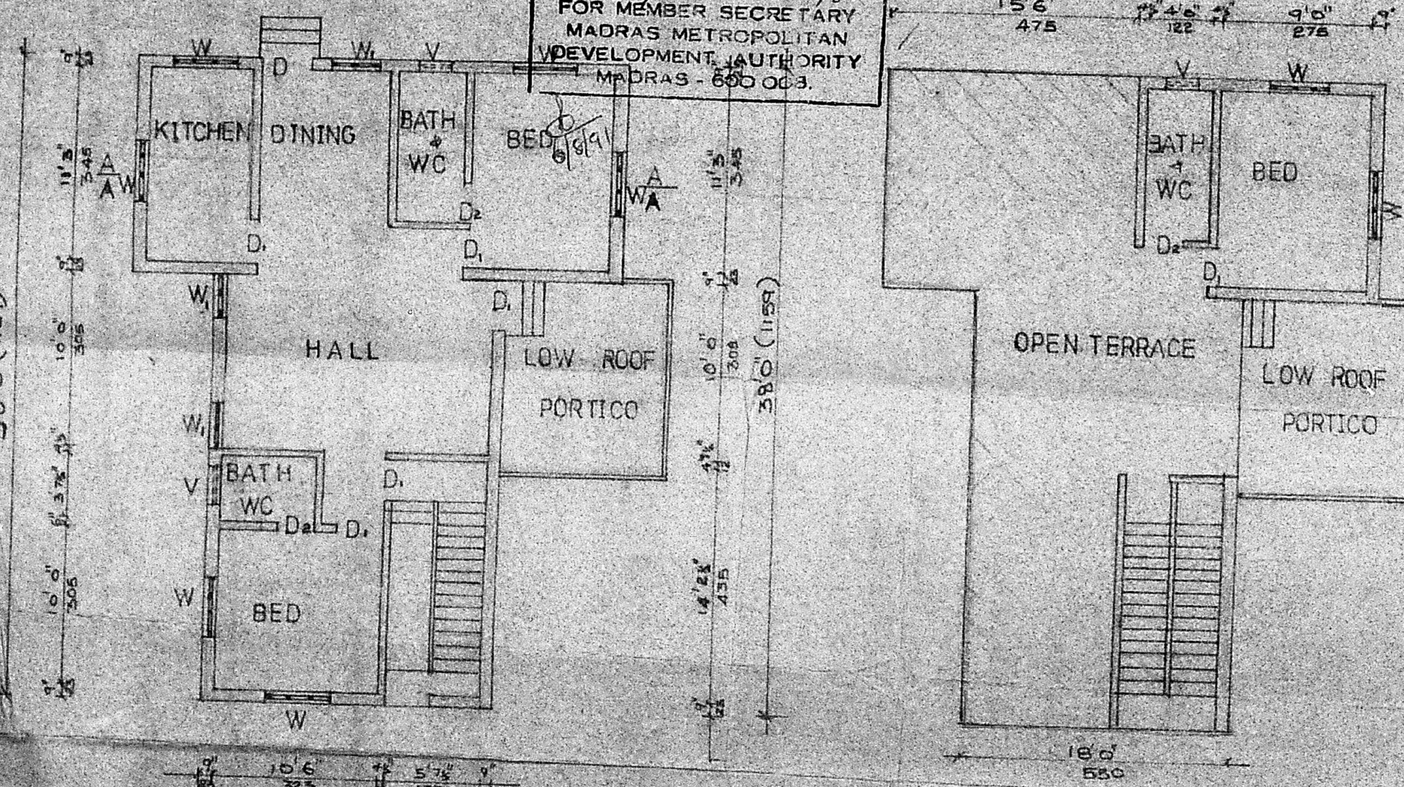

GROUND FLOOR PLAN (Scale-1:100)

163/2B of Rajakilpakkam Village.

FIRST FLOOR PLAN (Scale-1:100)

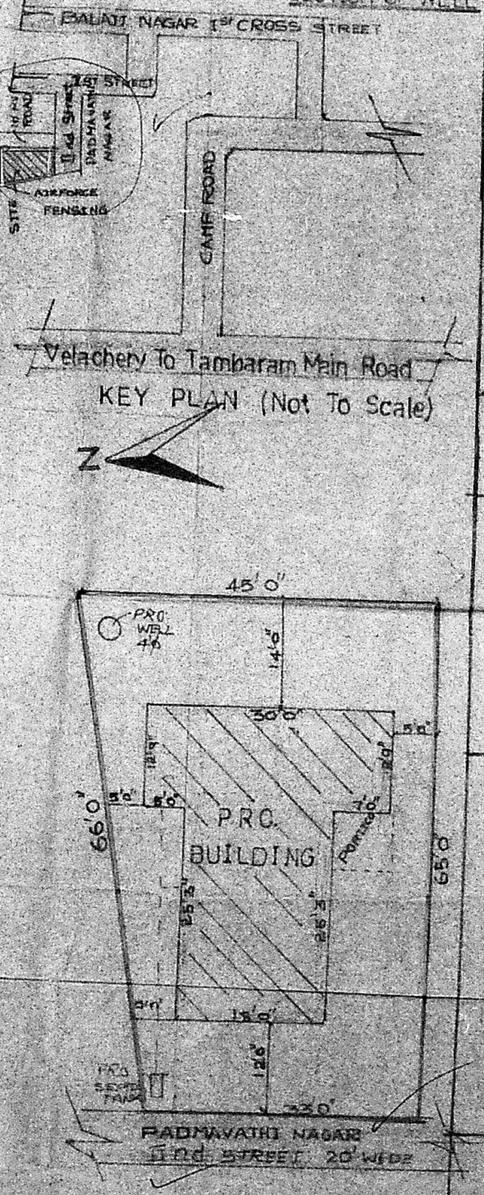

SITE PLAN (Scale-1:200)

GROUND FLOOR	1883 SFT
FIRST FLOOR	1883 SFT
PORTICO	84.2 SFT
W WINDOW	4'0" × 4'6"
W1 WINDOW	3'0" × 4'6"
V VENTILATOR	2'0" × 2'0"

REFERENCE	SFT	SM
PLOT AREA	2535	235.5
PLINTH AREA (G.F)	842.4	78.3
PLINTH AREA (F.F)	1883	17.5
F.S.I	0.33	
COVERAGE	33%	

COLOUR INDEX

PROPOSED

EXG ROAD

SITE BOUNDARY

OWNER

M. PALANI, D.C.E.
Licensed Surveyor
Tambaram Muncipality
141/E, Velachery Main Road
MADRAS-600 073

LICENSED SURVEYOR

OFFICE USE

SAMPS DESIGN
141 E Velachery Main Road.
Mahalakshmi Nagar M.S. 73