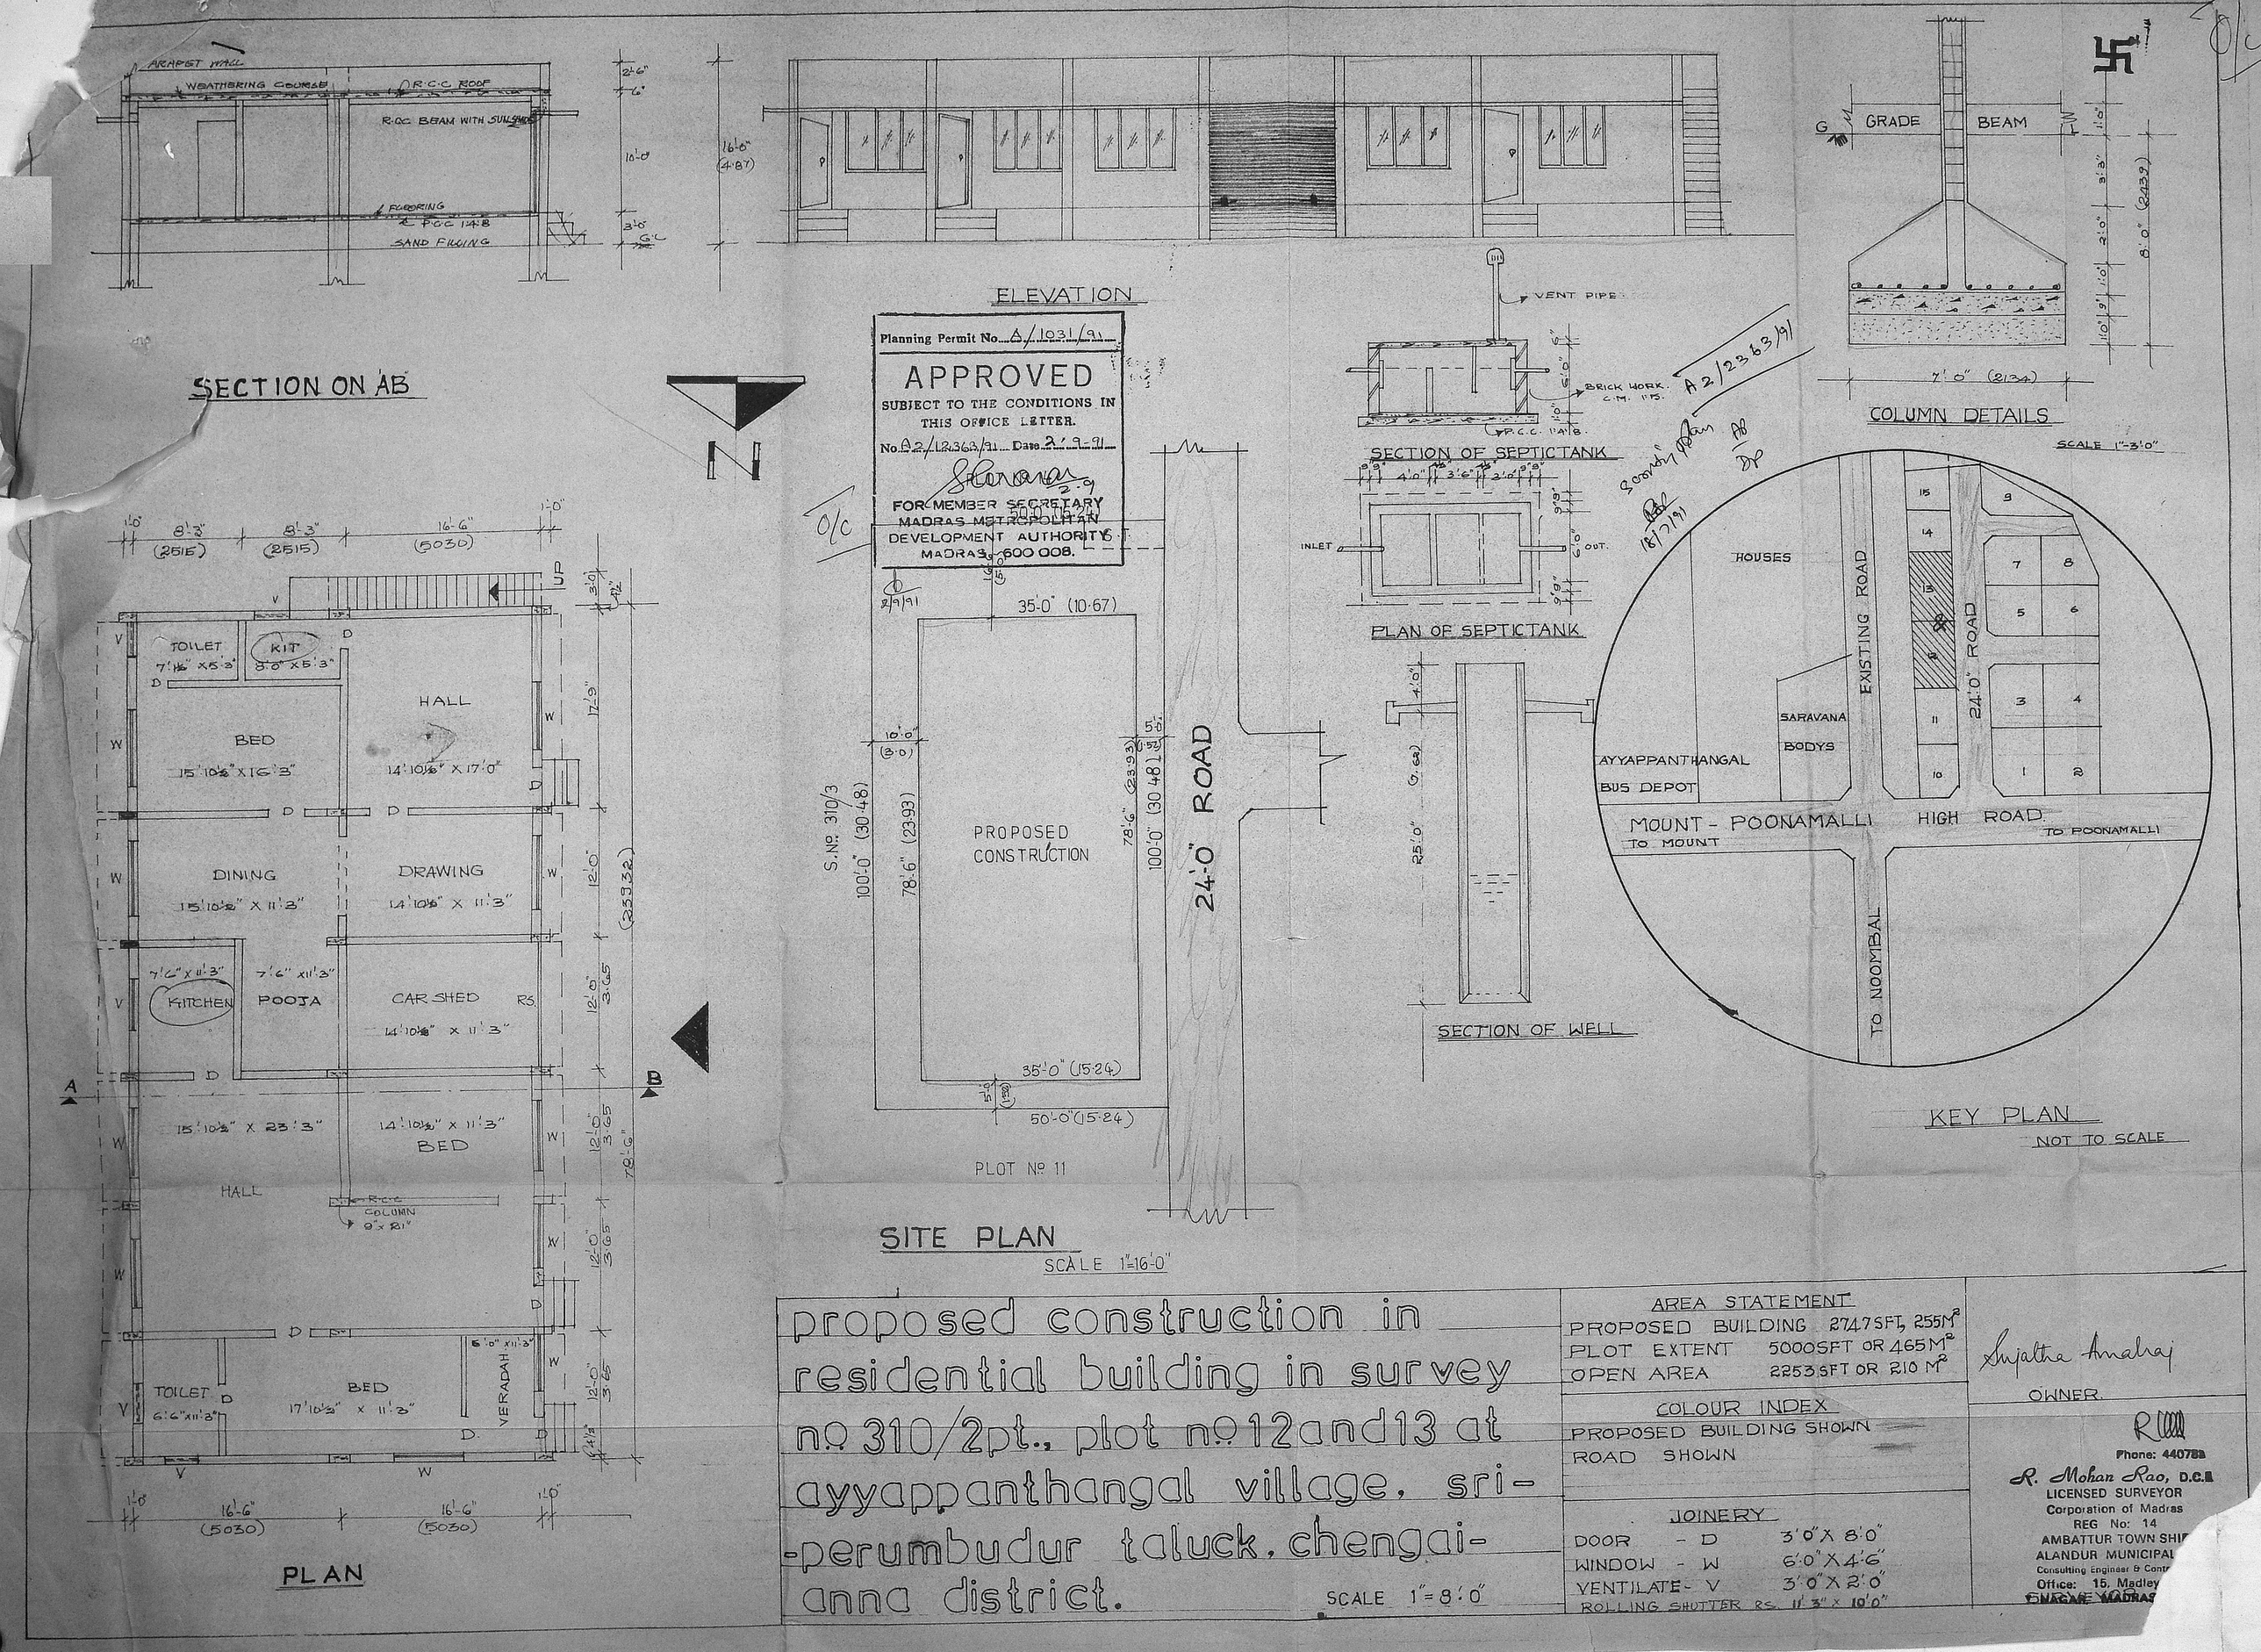

Planning Permit No. A/1031/91

APPROVED

SUBJECT TO THE CONDITIONS IN THIS OFFICE LETTER.

No. A2/12363/91 Date 2-9-91

FOR MEMBER SECRETARY
MADRAS METROPOLITAN DEVELOPMENT AUTHORITY
MADRAS-600 008.

A2/2363/91

Scoring Plan

18/7/91

proposed construction in residential building in survey no. 310/2pt., plot no. 12 and 13 at ayyappanthangal village, sri-perumbudur taluck, chengai-anna district.

SCALE 1"=8'0"

AREA STATEMENT

PROPOSED BUILDING	2747 SFT, 255 M²
PLOT EXTENT	5000 SFT OR 465 M²
OPEN AREA	2253 SFT OR 210 M²

COLOUR INDEX

PROPOSED BUILDING SHOWN
ROAD SHOWN

JOINERY

DOOR	- D	3'0" X 8'0"
WINDOW	- W	6'0" X 4'6"
VENTILATE	- V	3'0" X 2'0"
ROLLING SHUTTER	RS.	11'3" X 10'0"

Sujatha Amalraj
OWNER.

Phone: 440783
R. Mohan Rao, D.C.E.
LICENSED SURVEYOR
Corporation of Madras
REG No: 14
AMBATTUR TOWN SHIP
ALANDUR MUNICIPAL
Consulting Engineer & Contr
Office: 15, Madley
NAGAR, MADRAS