THE PLAN SHOWING THE PROPOSED RESIDENCE AT PLOT No: 5, S.No: 235/1F, V.No: 47, KATTUPPAKKAM VILLAGE, SRIPERUMPODUR TALUK, CHIENGALPUT DISTRICT, MURUGAPPA PILLAI NAGAR

SCALE: 1"=8'0" (OR) 1=100.

FOR: Mr. H. MAJEER AKALAY.

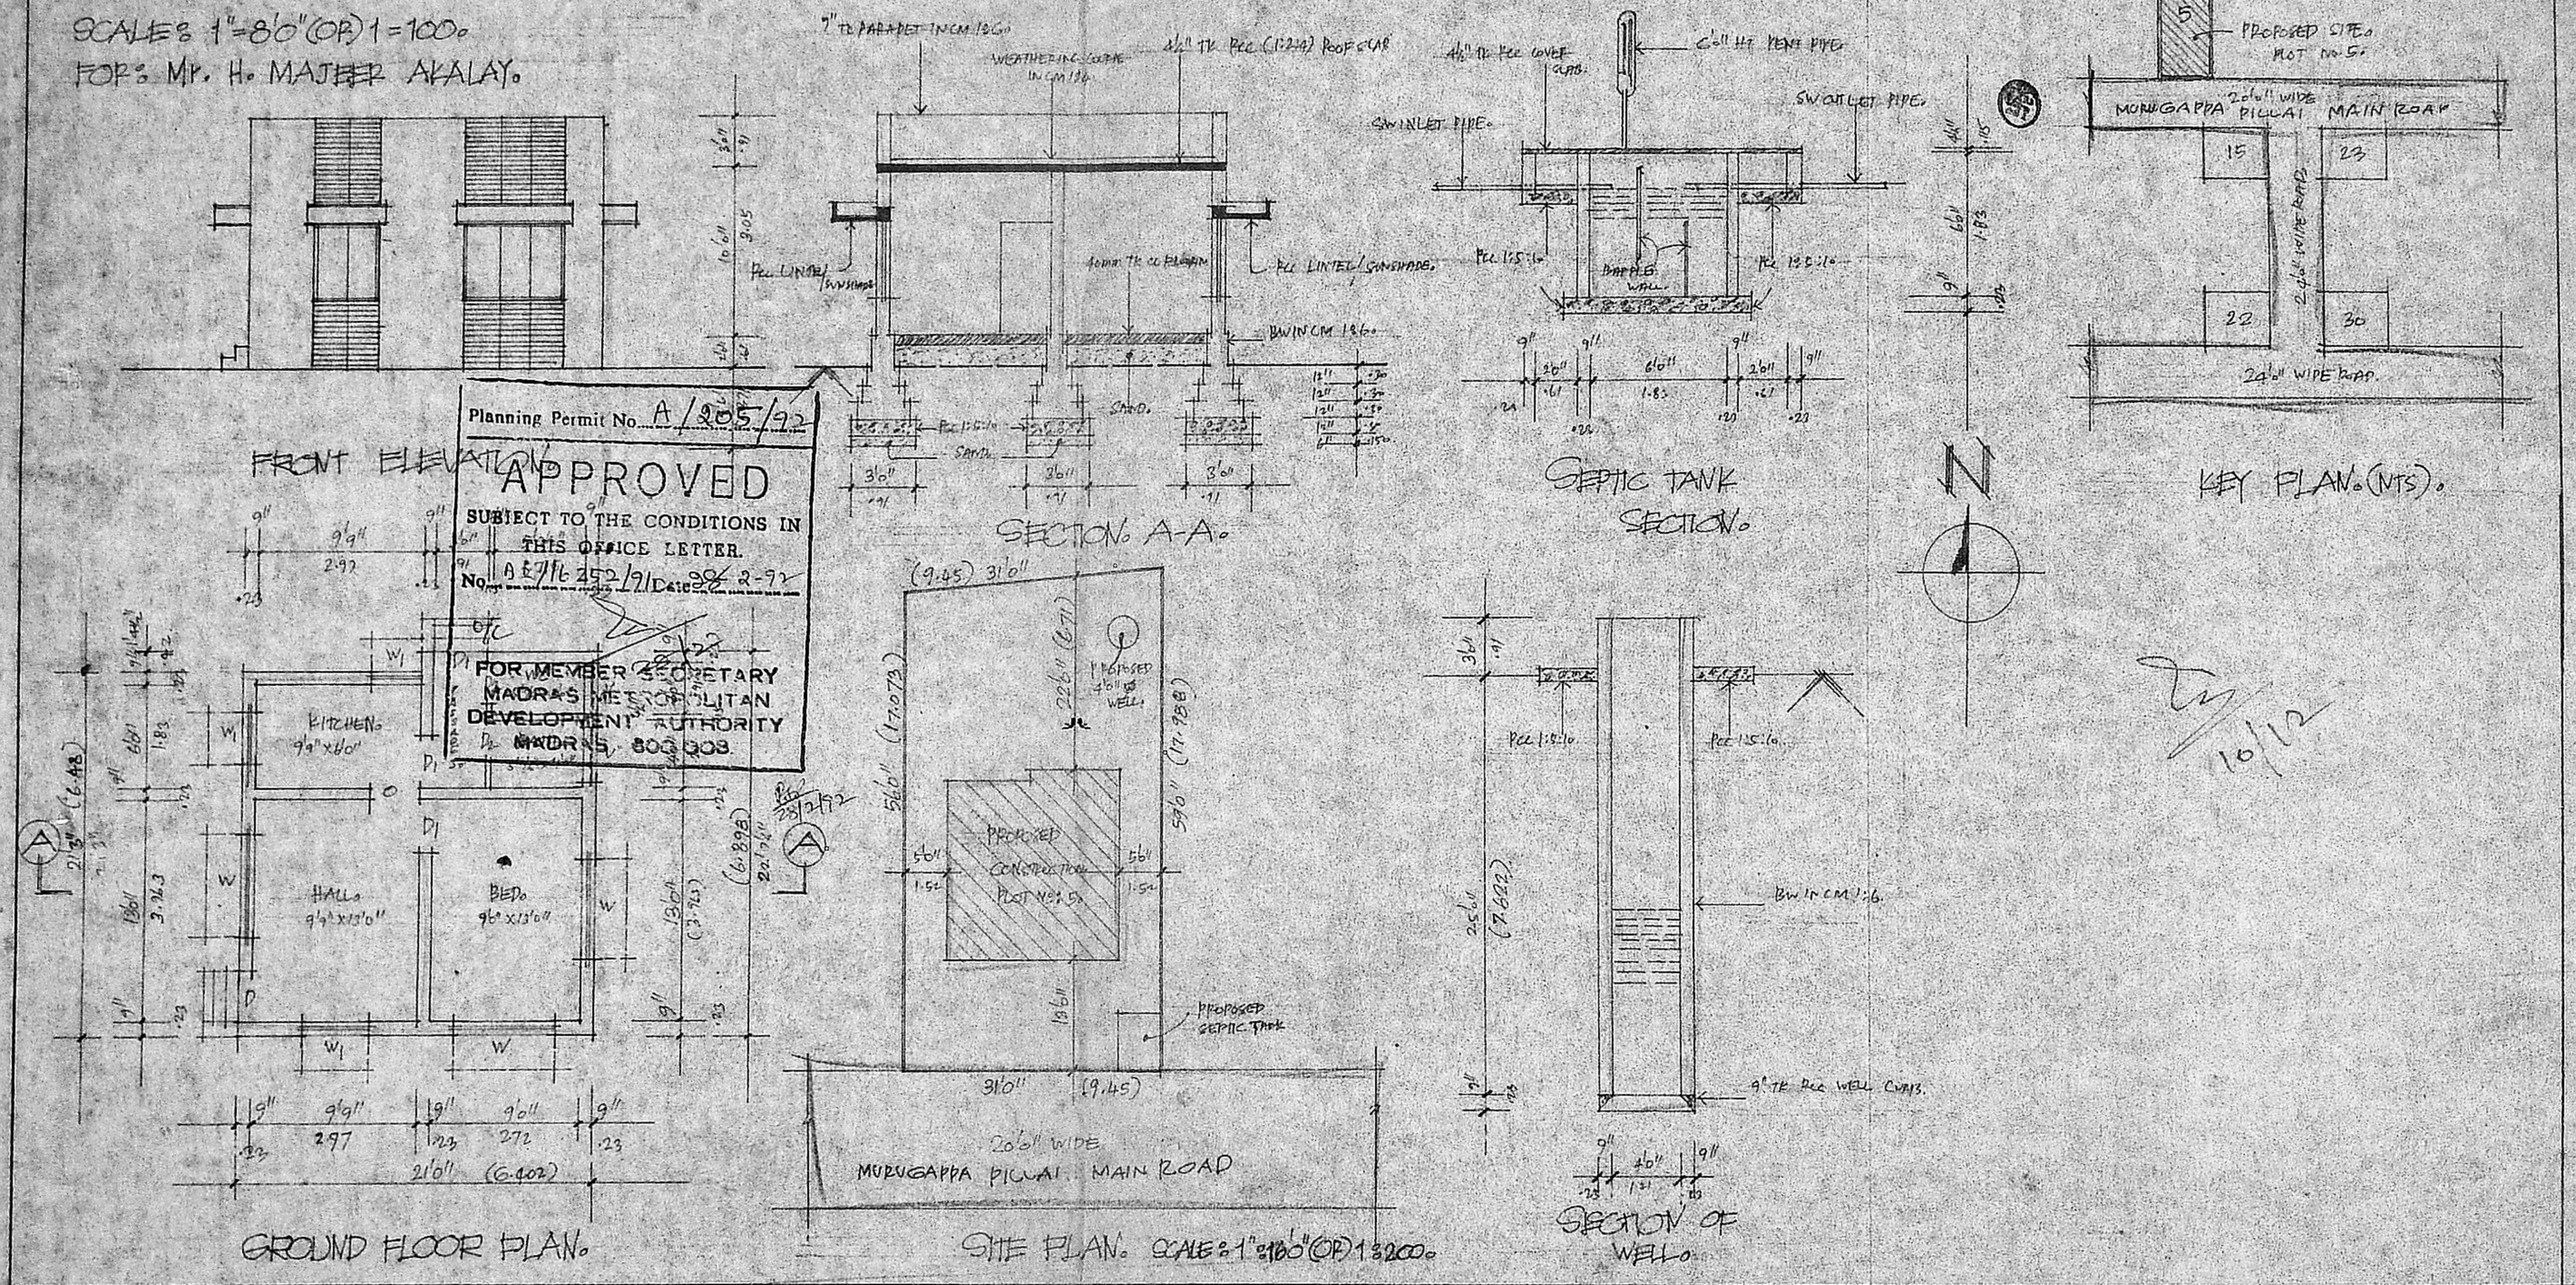

Planning Permit No. A/205/92

APPROVED

SUBJECT TO THE CONDITIONS IN THIS OFFICE LETTER.

No. A 27/16 252/91 Date 28-2-92

FOR MEMBER SECRETARY MADRAS METROPOLITAN DEVELOPMENT AUTHORITY MADRAS 600 008.

D	DOOR	3'3" x 7'0"	.99 x 2.130
D1	DOOR	3'0" x 7'0"	.91 x 2.130
D2	DOOR	2'6" x 7'0"	.75 x 2.130
W	WINDOW	6'0" x 4'6"	1.83 x 1.371
W1	WINDOW	4'0" x 4'6"	1.21 x 1.371
V	VENTILATOR	3'0" x 1'6"	.91 x .45

TOTAL PLOT AREA: 1783 SFT
165.706 SQ.M.

PROPOSED CONSTRUCTION: 455 SFT
42.286 SQ.M.

PROPOSED :
ROAD :
BOUNDRY :

OWNER'S SIGNATURE.

Phone: 440785
R. Mohan Rao, D.C.E
LICENSED SURVEYOR
Corporation of Madras
REG.
AMBATTUR TOWNSHIP
ALANDUR MUNICIPALITY
Consulting Engineer & Contractors
Office: 15, Madley Road
T. NAGAR, MADRAS-600 017

LICENCED SURVEYOR.