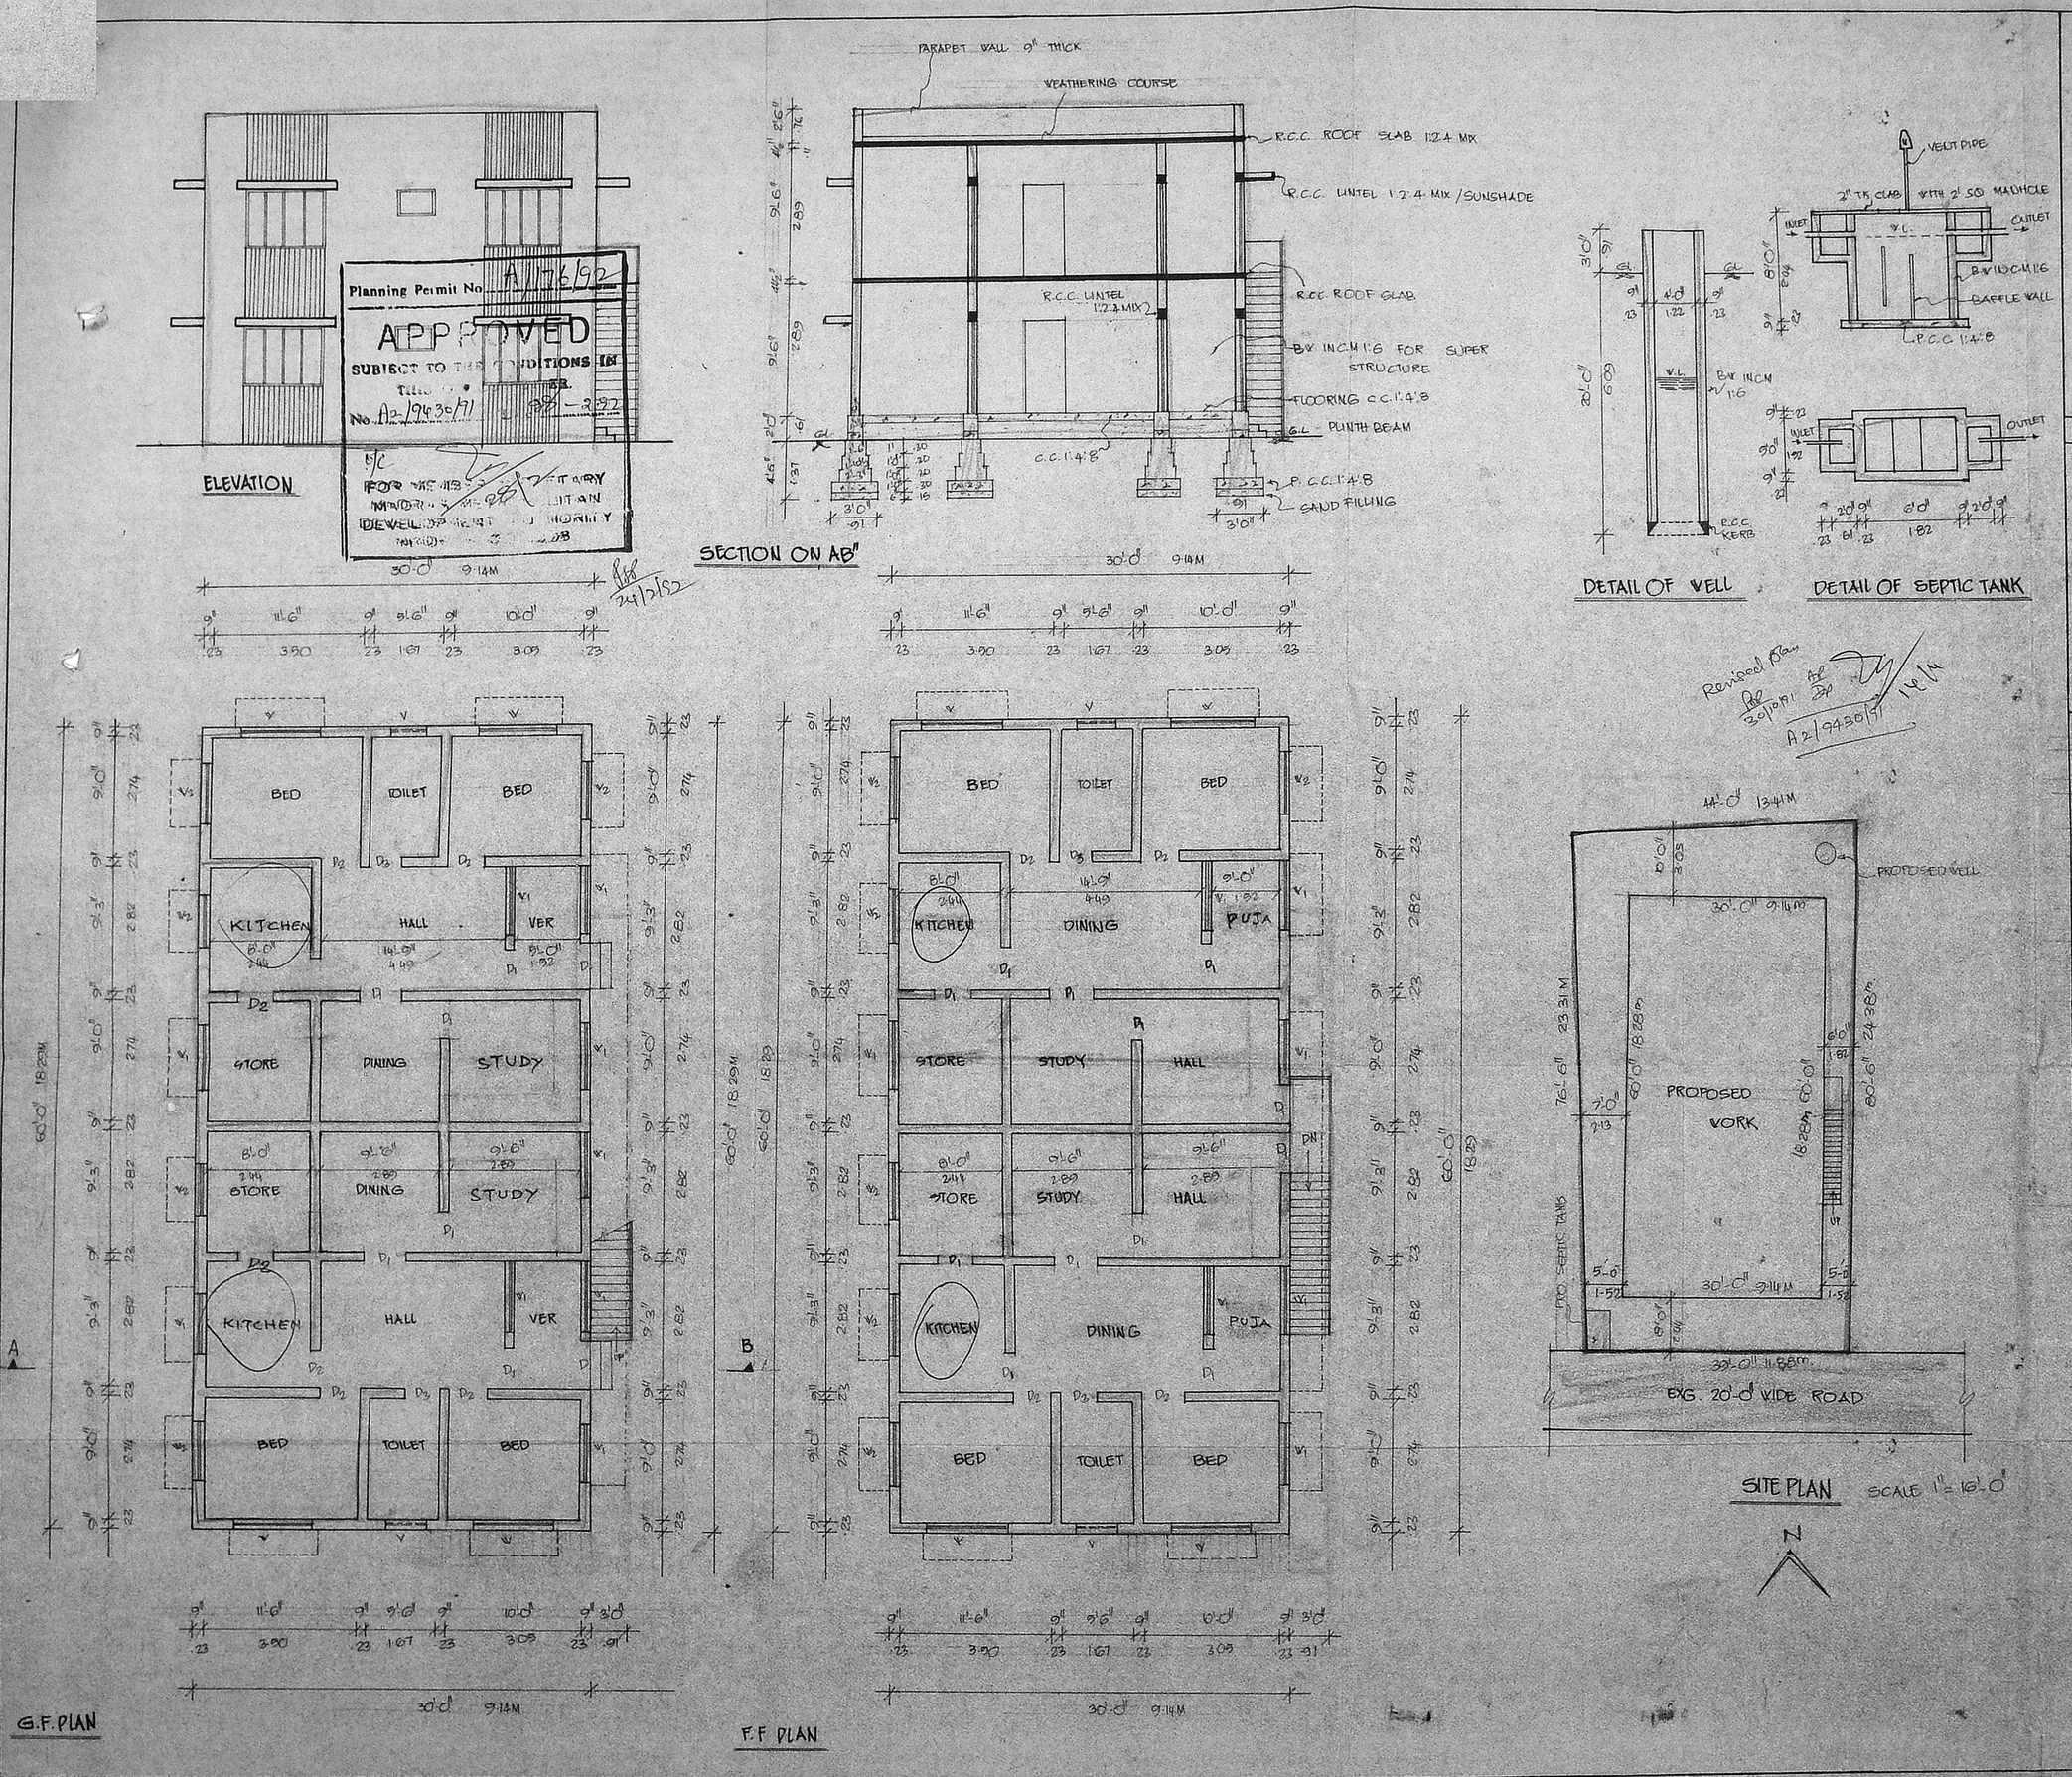

Planning Permit No. A/176/92
APPROVED
SUBJECT TO THE CONDITIONS IN THIS ... No. A2/9430/91 ... 88-2-92
FOR MEMBER SECRETARY
MADRAS METROPOLITAN DEVELOPMENT AUTHORITY
24/2/92

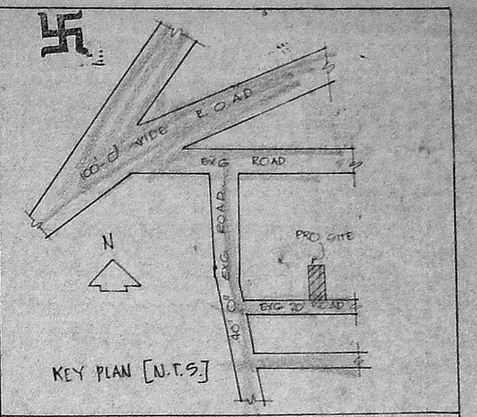

KEY PLAN [N.T.S.]

JOINERY			
D	DOOR	3'-6" x 7'-0"	1.05 x 2.13
D1	DOOR	3'-0" x 7'-0"	.91 x 2.13
D2	DOOR	2'-9" x 7'-0"	x 2.13
D3	DOOR	2'-6" x 7'-0"	.76 x 2.13
W	WINDOW	6'-0" x 4'-6"	1.82 x 1.37
W1	WINDOW	5'-0" x 4'-6"	1.52 x 1.37
W2	WINDOW	4'-8" x 4'-6"	1.37 x 1.37
V	VENTILATOR	3'-0" x 2'-0"	.91 x .61

PLAN SHOWING THE PROPOSED CONSTRUCTION OF A RESIDENTIAL BUILDING IN PLOT NO. 6, S. NO. 305 OF VELACHERY VILLAGE, MAMBALAM-GUINDY TALUK MADRAS CORPORATION DIVISION

NO. SCALE 1 INCH = 8 FEET [1:100]

APPROVED LAYOUT DTP/NO = 62/75

PLOT AREA	: 3245 SQ' (OR) 301.46 m²
PRO. G.F. AREA	: 1800 SQ' (OR) 167.22 m²
PRO. F.F. AREA	: 1800 SQ' (OR) 167.22 m²
COVERAGE	: 55.46 %
F.S.I.	: 1.10

PROPOSED WORK
EXISTING ROAD
SITE BOUNDRY

OWNER

R. Mohan Rao, D.C.E.
LICENSED SURVEYOR
Corporation of Madras
REG. No: 14
AMBATTUR TOWN SHIP
ALANDUR MUNICIPALITY
Consulting Engineer & Contractors
Office: 15, Madley Road
T. NAGAR, MADRAS-600 017
LICENSED SURVEYOR