49.4 x 31.8

SCRUTINY PLAN

PLAN SHOWING THE PROPOSED RESIDENTIAL BUILDING AT PLOT No. 2

PONNIAMMAN NAGAR IN SIN. 650/1 OF POONAMALLEE, MADRAS 56

SCALE : 1" = 8'-0"

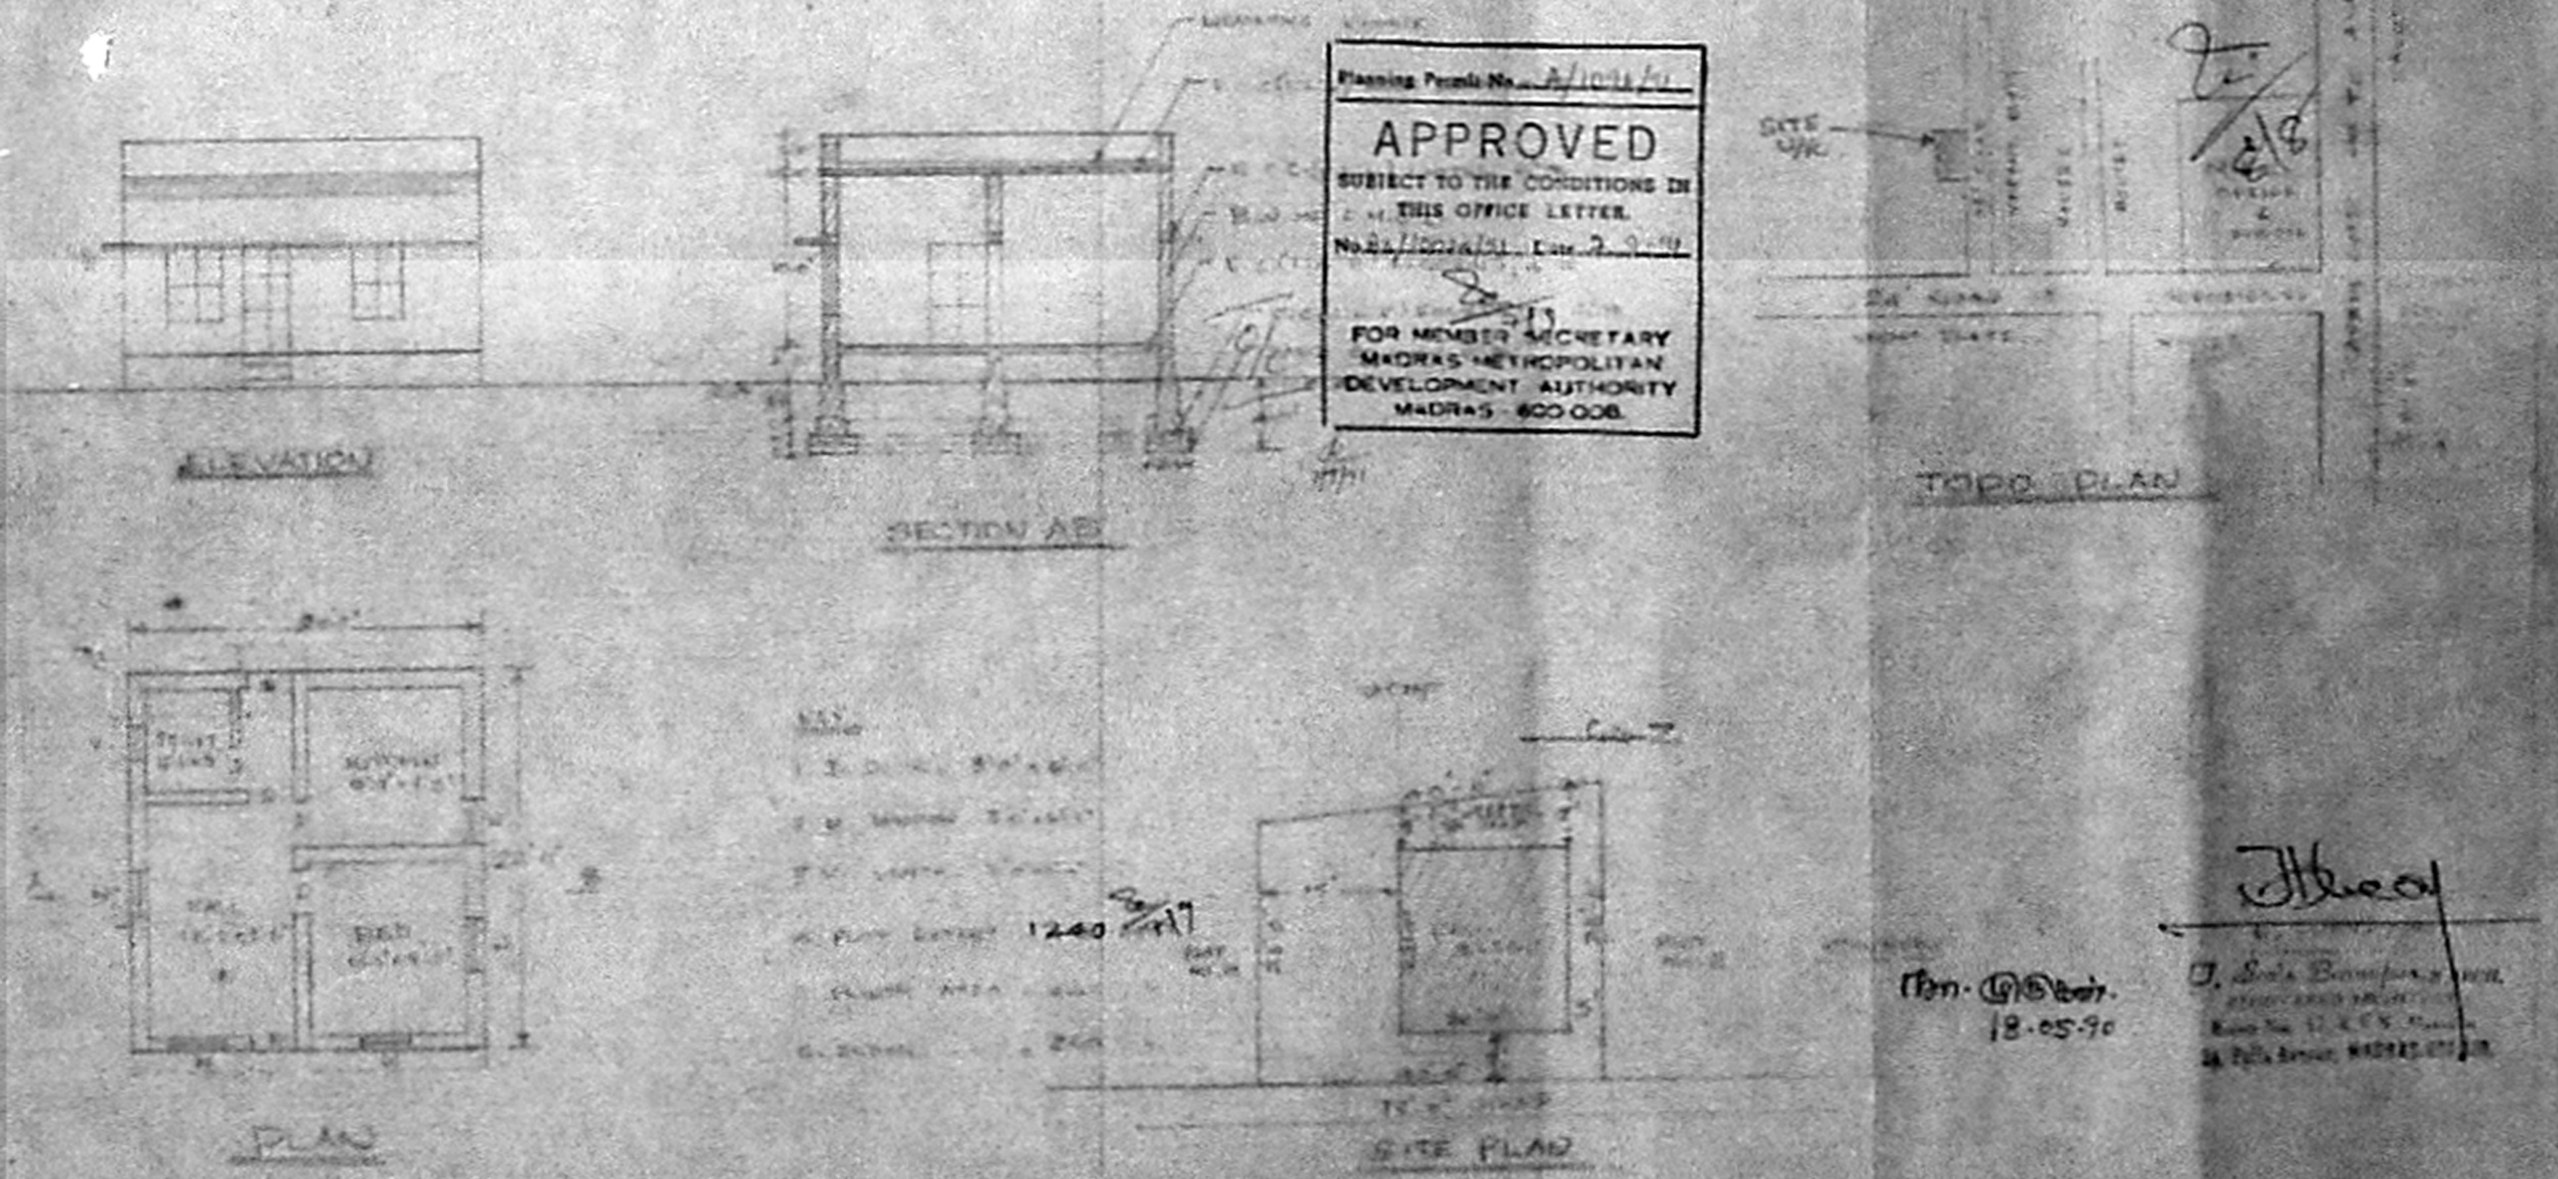

Planning Permit No. A/1091/91

APPROVED

SUBJECT TO THE CONDITIONS IN THIS OFFICE LETTER.

No. 82/10026/91 Date 2-9-91

FOR MEMBER SECRETARY
MADRAS METROPOLITAN
DEVELOPMENT AUTHORITY
MADRAS - 600 008.

1240

18-05-90