FOR OFFICE USE ONLY.

PLAN SHOWING THE PROPOSED CONSTRUCTION OF RESIDENTIAL BUILDING IN S.NO 650/2F OF THIRUMULLAIVOYAL VILLAGE, AVADI TOWNSHIP LIMIT. PLOT NO 1

OWNER : THIRUMATHI. K. KASTHURI

W/O THIRU. R.P. KUPPU SAMY.

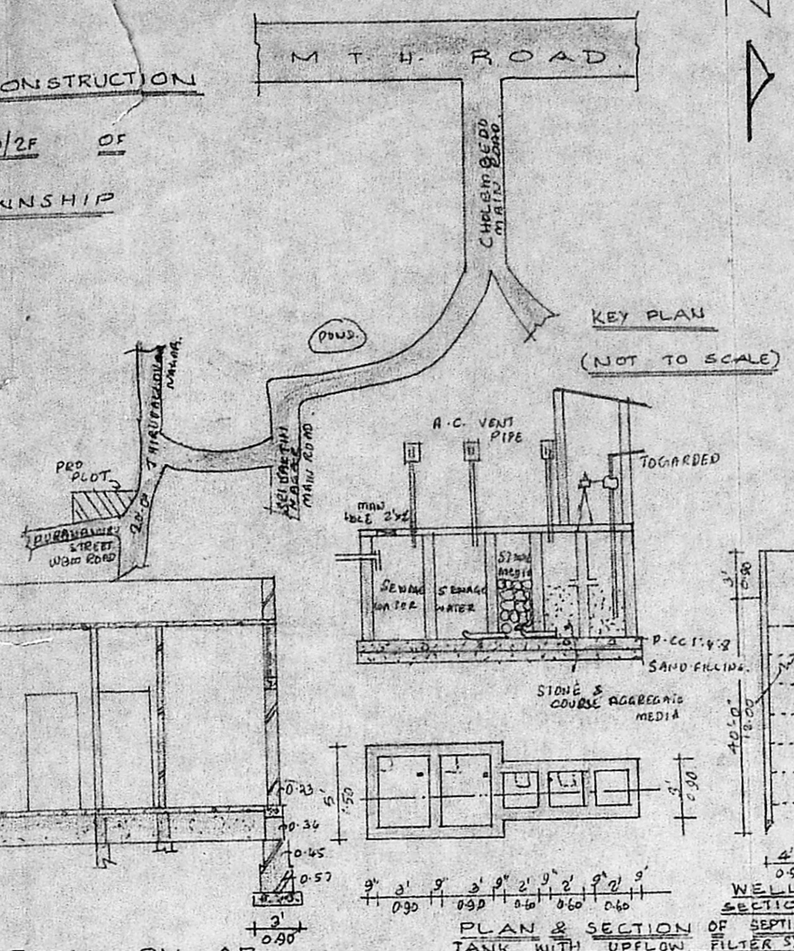

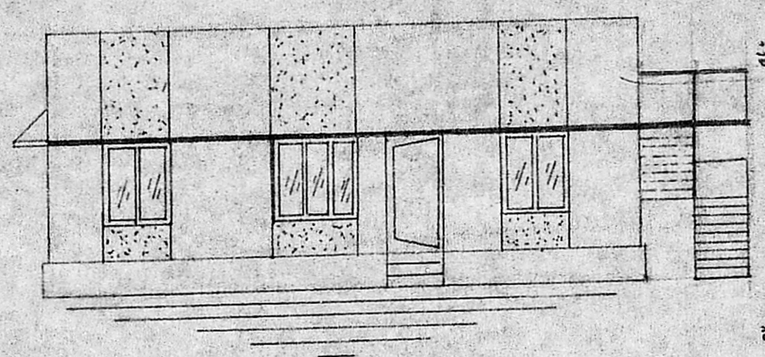

ELEVATION

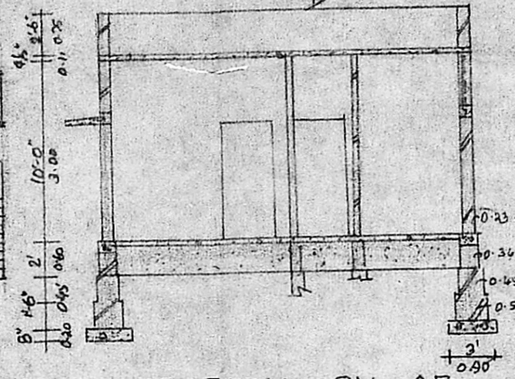

SECTION ON AB

PLAN & SECTION OF SEPTIC TANK WITH UPFLOW FILTER SYSTEM

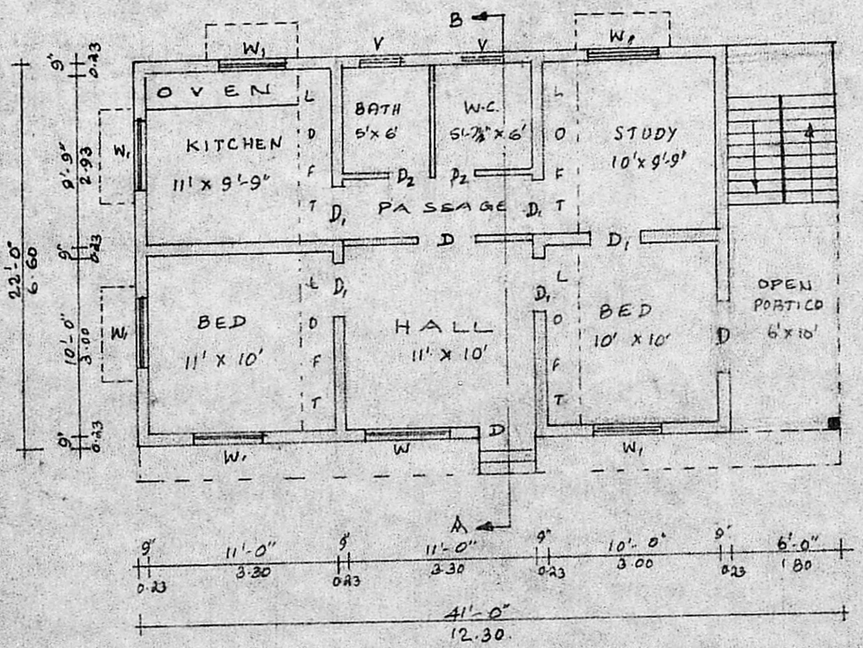

PLAN

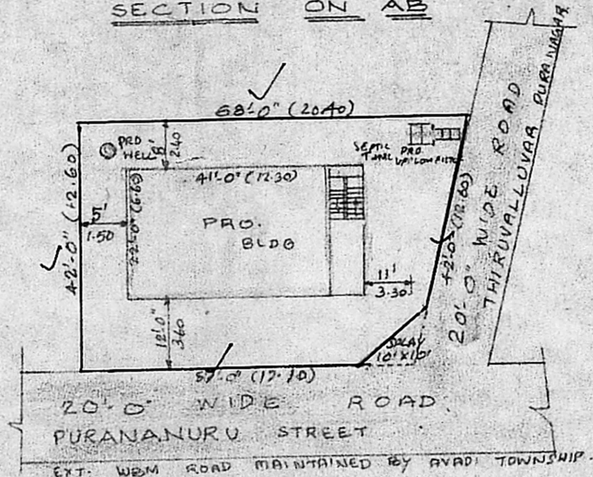

SITE PLAN

SCALE 1:300.

PROPOSED

BOUNDARY

ROADS

OWNER.

K. Kasthuri

SITE AREA :
2625 SQFT (or) 244 m²

PLINTH AREA :
902 SQFT (or) 84 m²

COVERAGE : 34%. F.S.I : 0.34

D - DOOR	3'-3" x 7'-0"
D1 - DOOR	3'-0" x 7'-0"
D2 - DOOR	2'-6" x 6'-6"
W - WINDOW	5'-0" x 4'-6"
W1 - WINDOW	4'-0" x 4'-6"
V - VENTILATOR	3'-0" x 2'-6"

LICENSED SURVEYOR.

R. BALA KRISHNAMURTHY D.C.E (S)
Licensed Surveyor
Avadi, Ambattur Town S i
30, N. M. Road, (Opp To ...
AVADI, MADRAS-54

ALL DIMENSIONS ARE IN [illegible] & METRES
SCALE 1:100

1. P.C.C. 1:4:8. 40mm HBG METAL FOR FOUNDATION & FLOORING.
2. R.C.C 1:2:4. 20mm HBG METAL ROOF, LINTEL, PLINTH BEAM.
3. BRICK WORK IN CM 1:5 STOCK BRICKS
4. WALL PLASTERING CM 1:5-12mm THICK.
5. CEILING FINISH WITH CM 1:3-12mm THICK
6. FLOOR FINISH WITH MOSAIC.

DRAWN BY

RATHINAM CONSTRUCTIONS
&
SUMATHI. AUTOMATIC XEROX

30, N.M. ROAD
(OPP TO I.O.B)
AVADI, MADRAS-54.

4/4

Planning Permit No. A/1316/92

APPROVED
SUBJECT TO THE CONDITIONS IN THIS OFFICE LETTER.
No. A3/23515/91 Date 9/92

FOR MEMBER SECRETARY
MADRAS METROPOLITAN DEVELOPMENT AUTHORITY
MADRAS - 600 008.

O/C
R/: 4/9/92 7/9/92
A3/23515/91
Scrutiny plan (Revised)
R/: 18/6/92