PLAN SHOWING THE PROPOSED ADDITIONAL CONSTRUCTION OF REGULARISED TO THE EXISTING BUILDING IN PLOT NO: 11 AT S.NO: 185/1 OF 98 POLICHALUR VILLAGE ST. THOMASMOUT PANCHAYAT UNION SAIDAPET TALUK. CHENGAI ANNA DISTRICT. SCALE 1:100 & 200

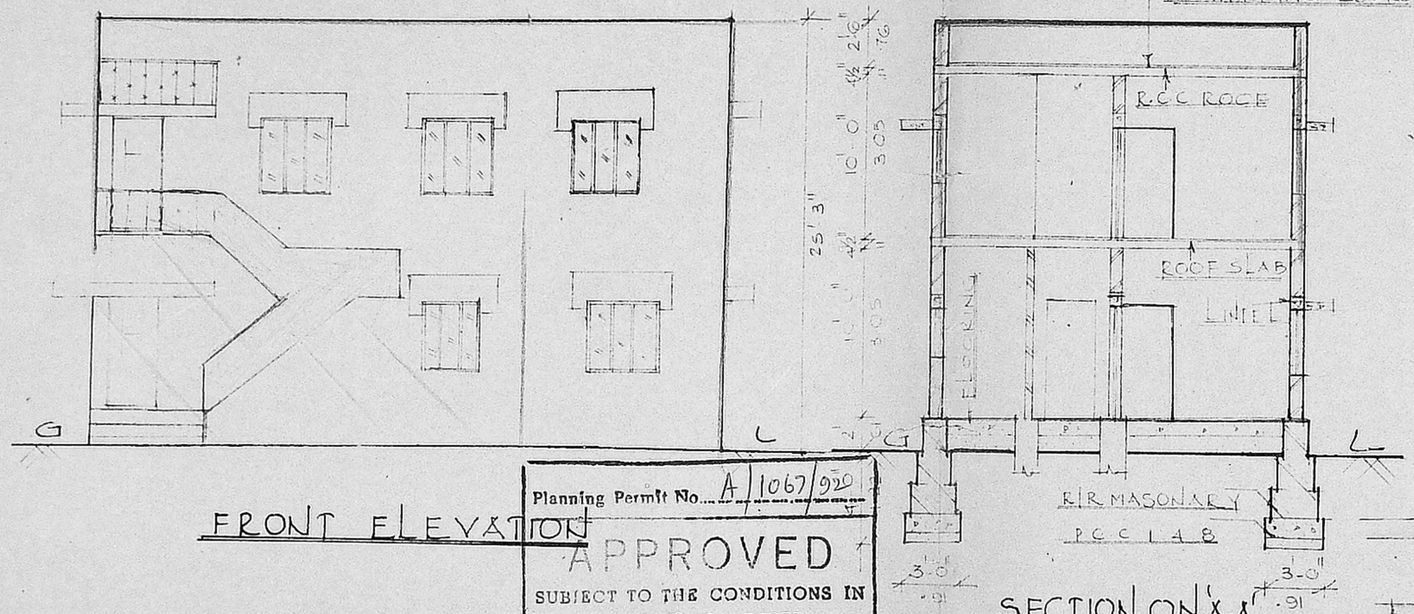

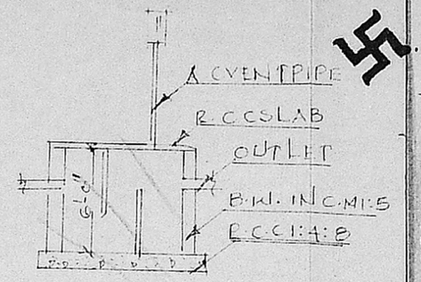

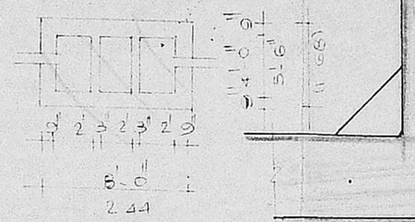

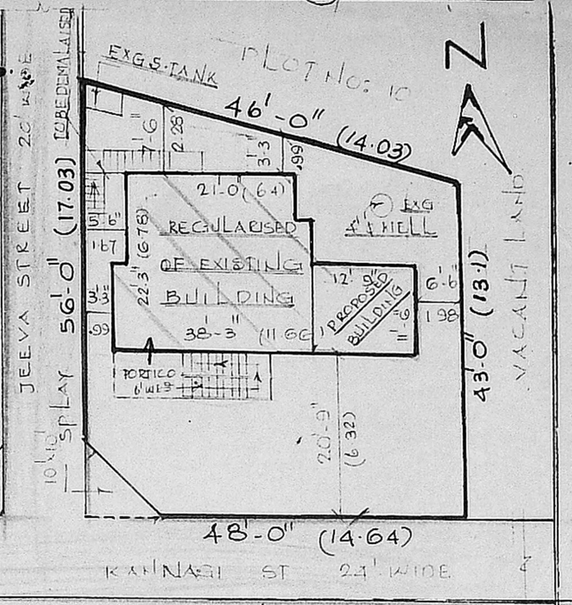

SITE PLAN SCALE 1:200

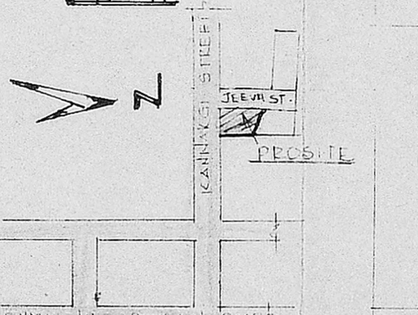

KEY PLAN

Planning Permit No. A/1067/92
APPROVED
SUBJECT TO THE CONDITIONS IN THIS OFFICE LETTER.
No. A3/27301/91 Date 7.92
FOR MEMBER SECRETARY
MADRAS METROPOLITAN DEVELOPMENT AUTHORITY
MADRAS 600 008.

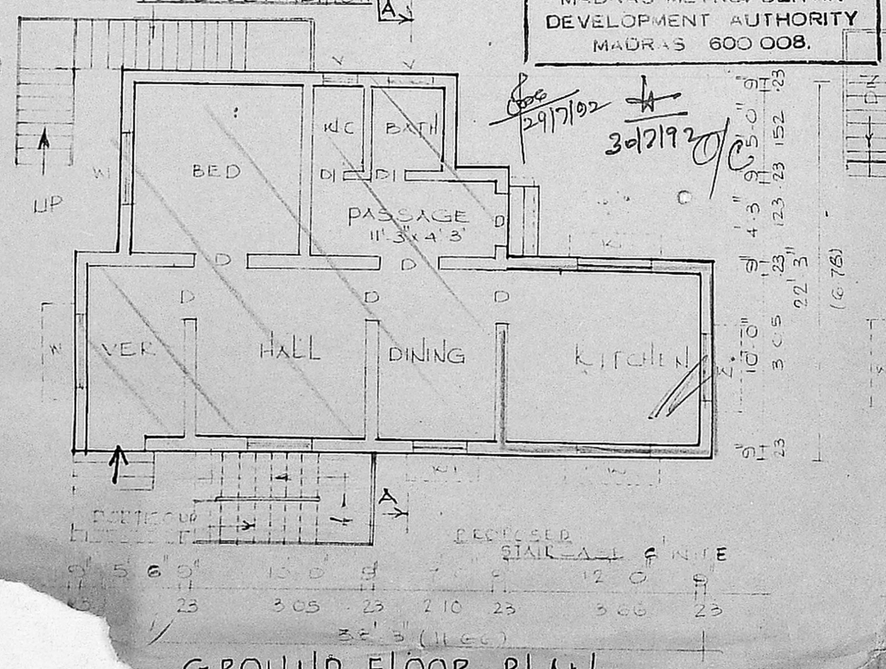

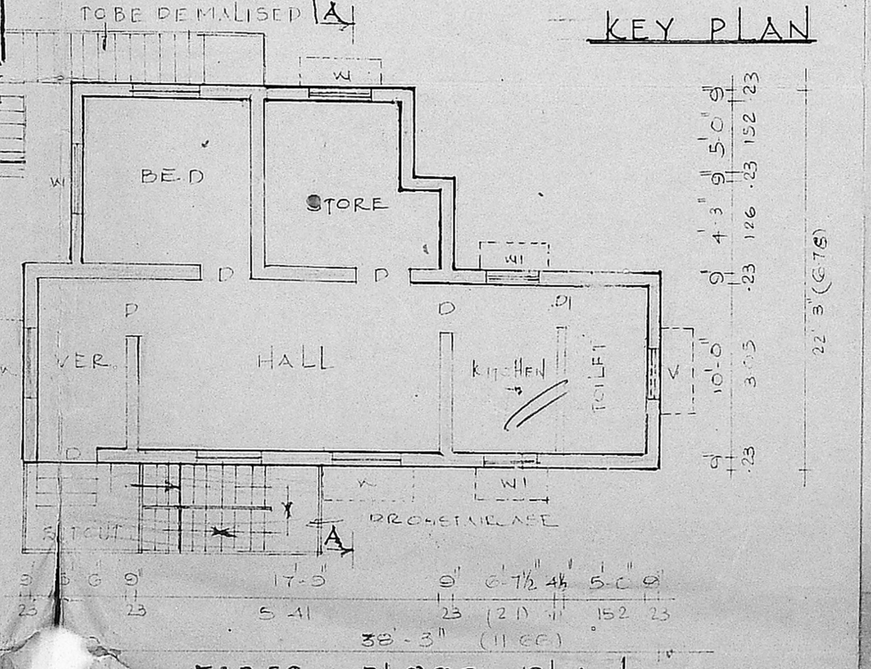

DETAIL OF JOINERY

D	3'-0" x 6'-6"	DOOR
D1	2'-6" x 6'-6"	DOOR
W	4'-6" x 4'-6"	WINDOW
W1	4'-0" x 4'-6"	WINDOW
V	3'-0" x 2'-0"	VENTILATOR

Scrutiny Plan.

PLOT AREA 2320 SQFT 216 SM
EXG PLINTH/GF AREA 718 SQFT 66.8M²
FF O.G.F AREA 476 SQFT 44.5M²
PROPLINTH
F.F AREA 850 SQFT 79.0M²

REGULARISATION OF EXG BLG SHOWN		
PROPOSED	SHOWN	
ROAD	SHOWN	
BOUNDARY	SHOWN	
TO BE REMOVED	SHOWN	

V. Anthony
OWNER

R. JAYAVELU,
LICENSED SURVEYOR
Alandur, Tambaram, Municipality.
JAYAM ENTERPRISES
NO. 6, PANDIAN ST.,
E. PALLAVARAM, MADRAS-600 117.
SURVEYOR

6/4