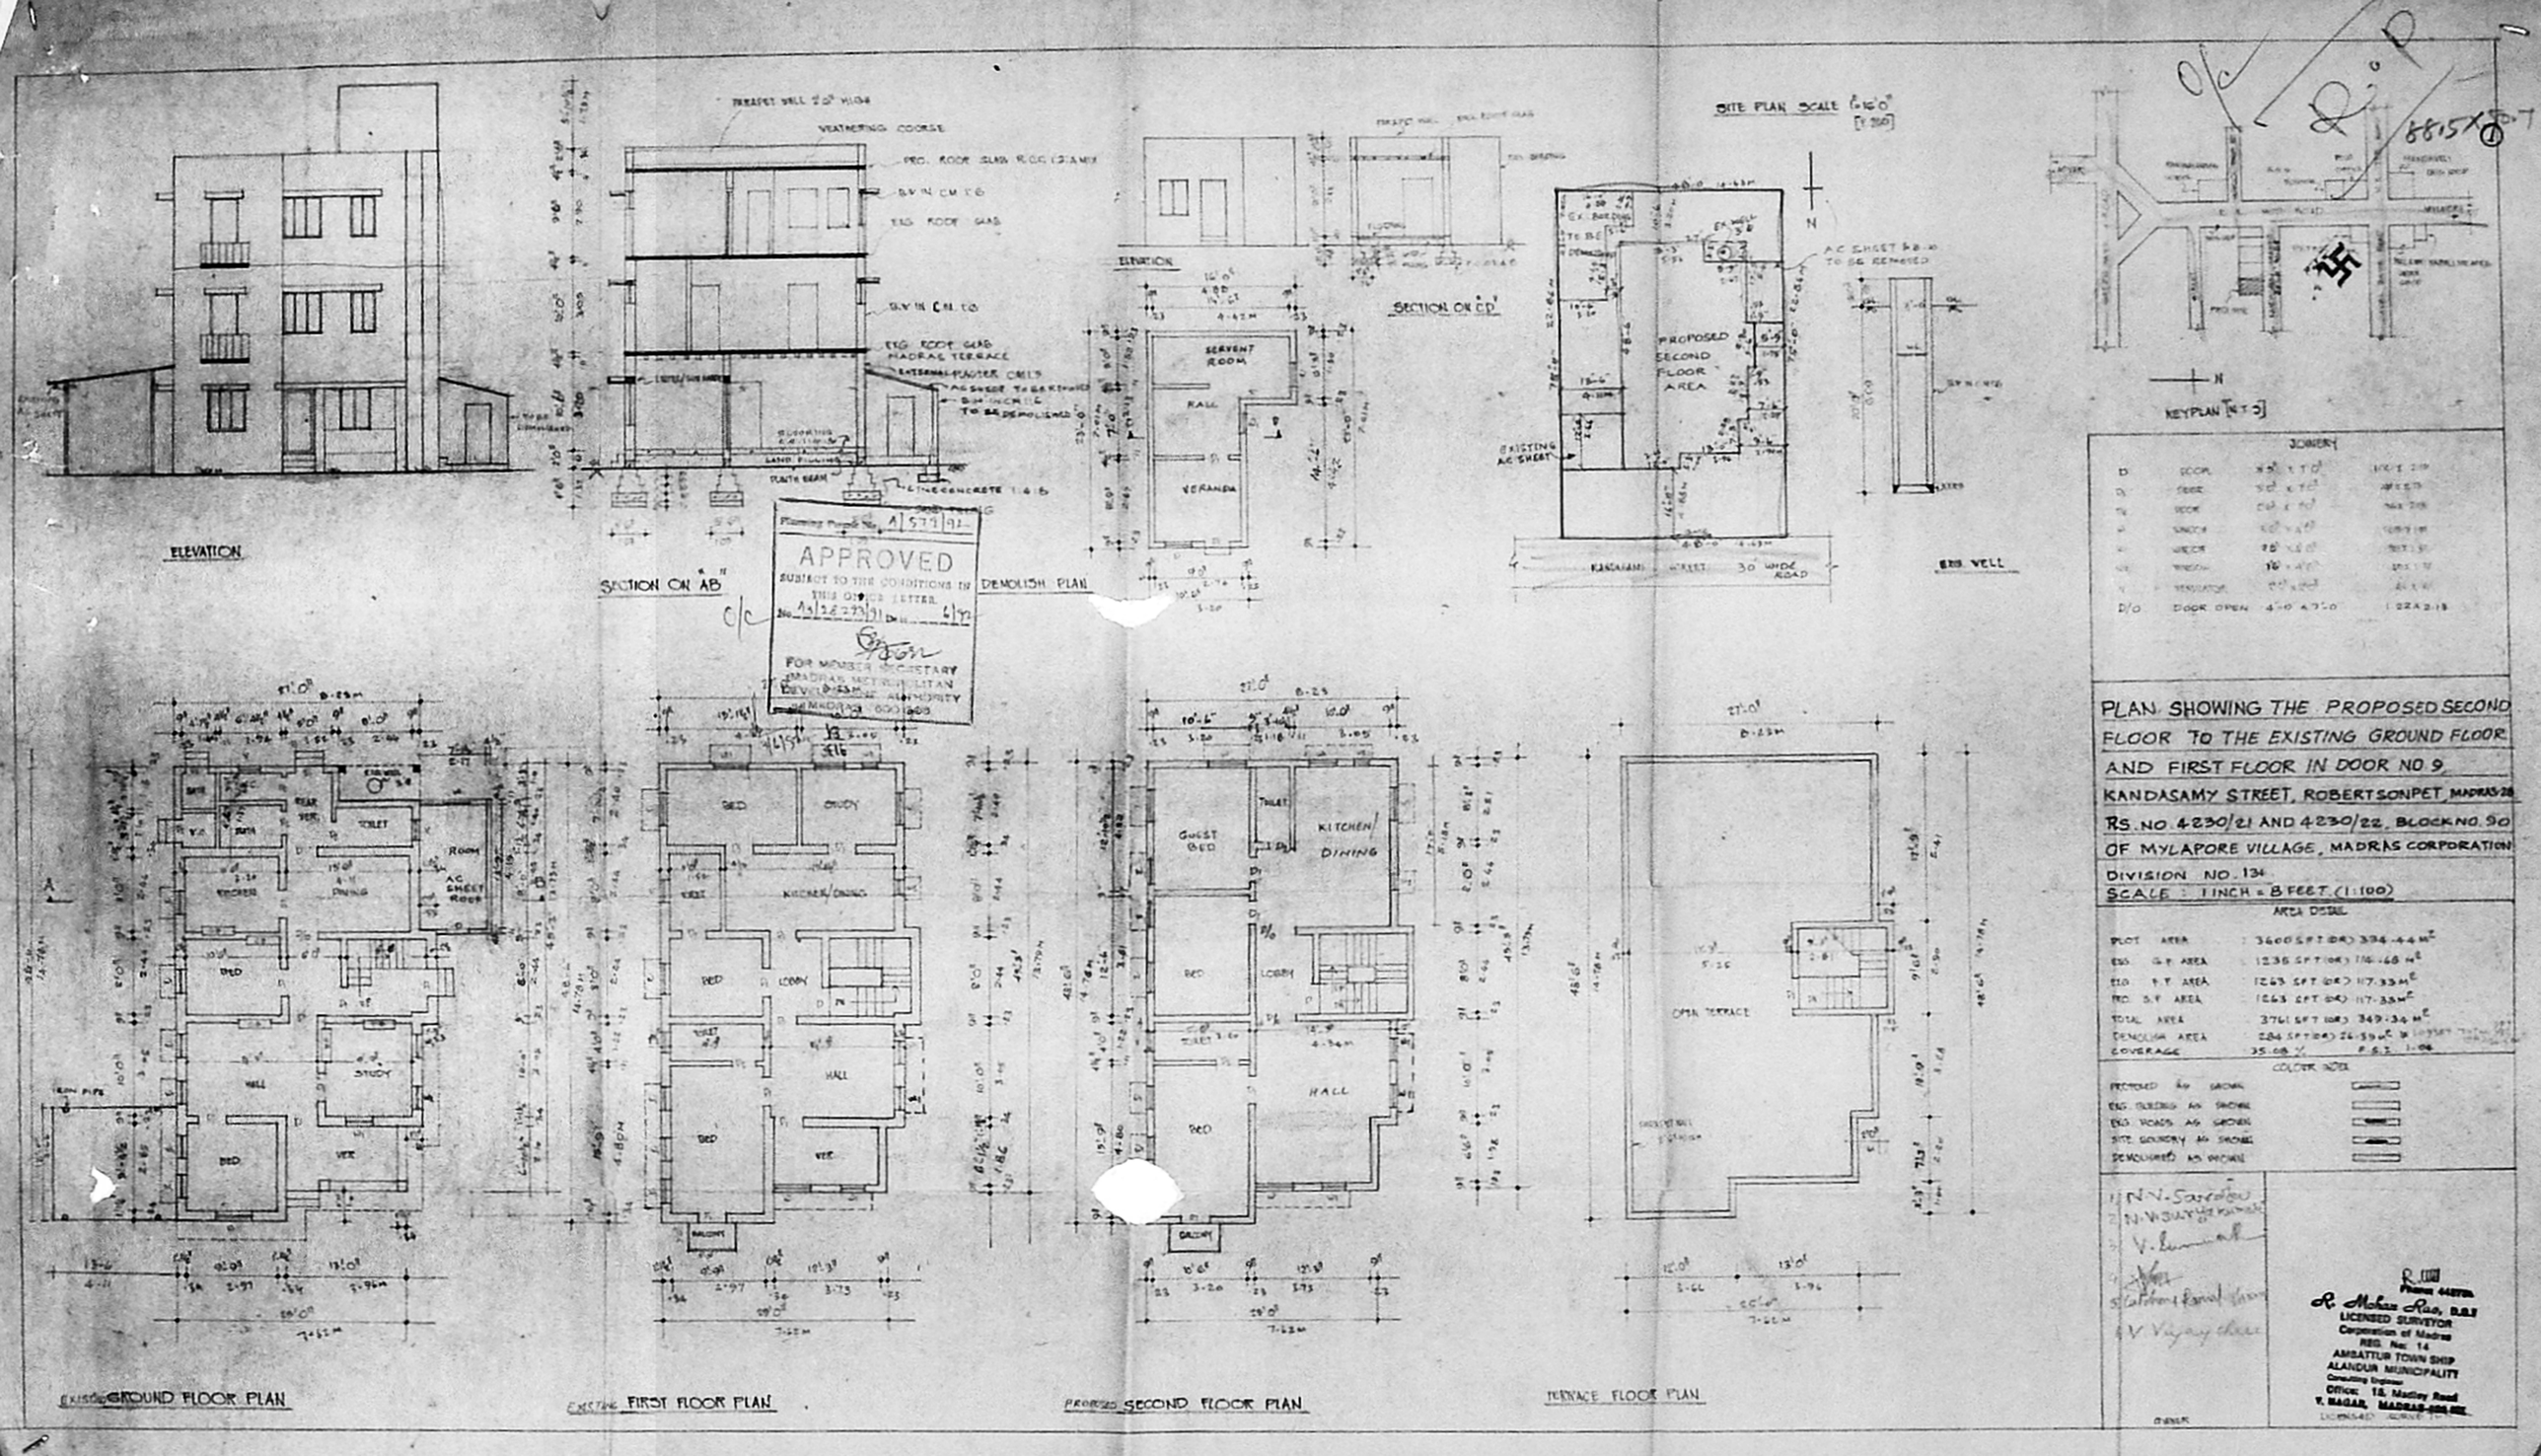

JOINERY

D	DOOR	[illegible]	[illegible]
D1	DOOR	[illegible]	[illegible]
D2	DOOR	[illegible]	[illegible]
W	WINDOW	[illegible]	[illegible]
W1	WINDOW	[illegible]	[illegible]
W2	WINDOW	[illegible]	[illegible]
V	VENTILATOR	[illegible]	[illegible]
D/O	DOOR OPEN	4'-0" x 7'-0"	1.22 x 2.13

PLAN SHOWING THE PROPOSED SECOND FLOOR TO THE EXISTING GROUND FLOOR AND FIRST FLOOR IN DOOR NO 9, KANDASAMY STREET, ROBERTSONPET, MADRAS-28 RS. NO. 4230/21 AND 4230/22, BLOCK NO. 90 OF MYLAPORE VILLAGE, MADRAS CORPORATION DIVISION NO. 134

SCALE : 1 INCH = 8 FEET (1:100)

AREA DETAIL

PLOT AREA	3600 SFT (OR)	334.44 M²
EXG. G.F. AREA	1235 SFT (OR)	114.68 M²
EXG. F.F. AREA	1263 SFT (OR)	117.33 M²
PRO. S.F. AREA	1263 SFT (OR)	117.33 M²
TOTAL AREA	3761 SFT (OR)	349.34 M²
DEMOLISH AREA	284 SFT (OR)	26.39 M²
COVERAGE	35.08 %	F.S.I. 1.04

COLOUR INDEX

PROPOSED AS SHOWN
EXG. BUILDING AS SHOWN
EXG. ROADS AS SHOWN
SITE BOUNDRY AS SHOWN
DEMOLISHED AS SHOWN

1. N.V. Saradhu
2. N. Visuryakumar
3. V. [illegible]
4. [illegible]
5. Catchment Panel [illegible]
6. V. Vijay Chare

OWNER

R. Mohan Rao, B.E.
LICENSED SURVEYOR
Corporation of Madras
REG. No. 14
AMBATTUR TOWN SHIP
ALANDUR MUNICIPALITY
Consulting Engineer
Office: 15, Madley Road
T. NAGAR, MADRAS-[illegible]
LICENSED SURVEYOR