PLAN SHOWING THE PROPOSED RESIDENTIAL BUILDING IN S.No 436/3 OF MINJUR VILLAGE.

Planning Permit No. A/989/91

APPROVED
SUBJECT TO THE CONDITIONS IN THIS OFFICE LETTER.
No. A3/5930/91 Date 29-8-91
O/C 29/8 10/10
FOR MEMBER SECRETARY
MADRAS METROPOLITAN DEVELOPMENT AUTHORITY
MADRAS - 600 008.

MMDA [A]/PP No. 1
C No. A3/5930/91
Assi.
Sr. Ty
Pa
Par

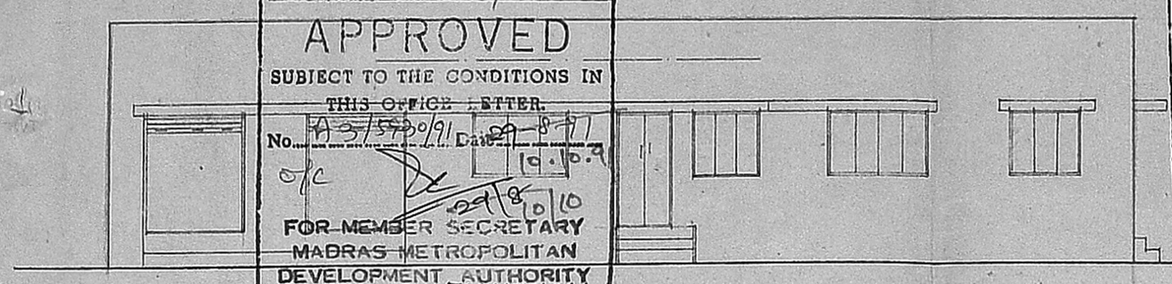

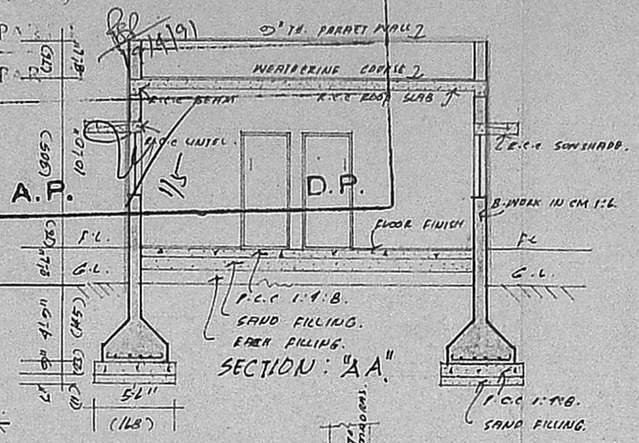

SECTION: "AA"

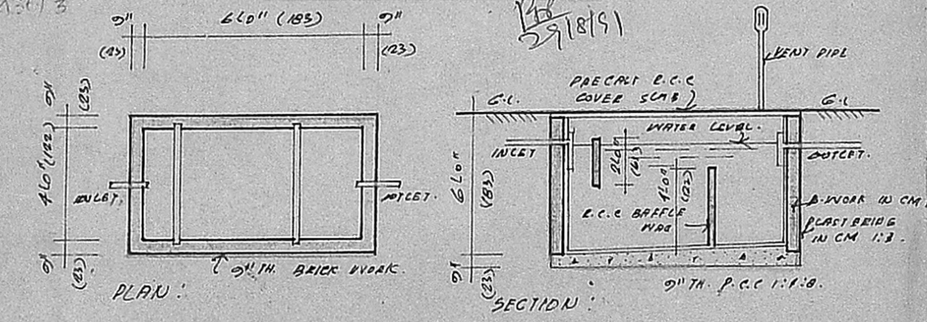

SEPTIC TANK DETAILS:

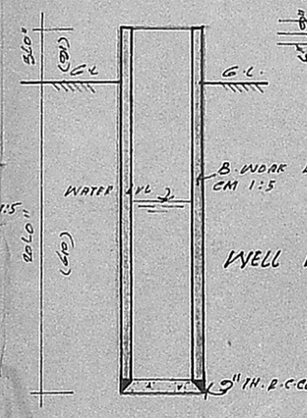

WELL DETAILS:

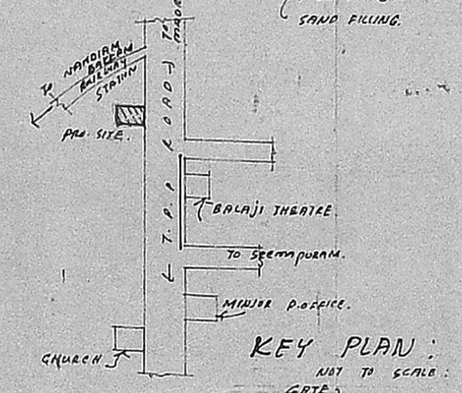

KEY PLAN:
NOT TO SCALE:

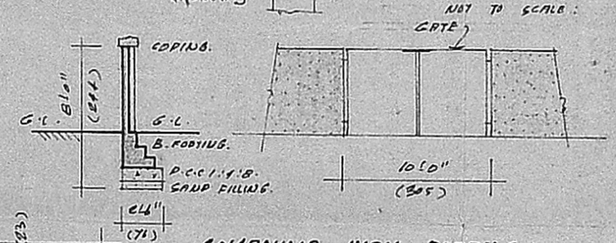

COMPOUND WALL DETAILS:

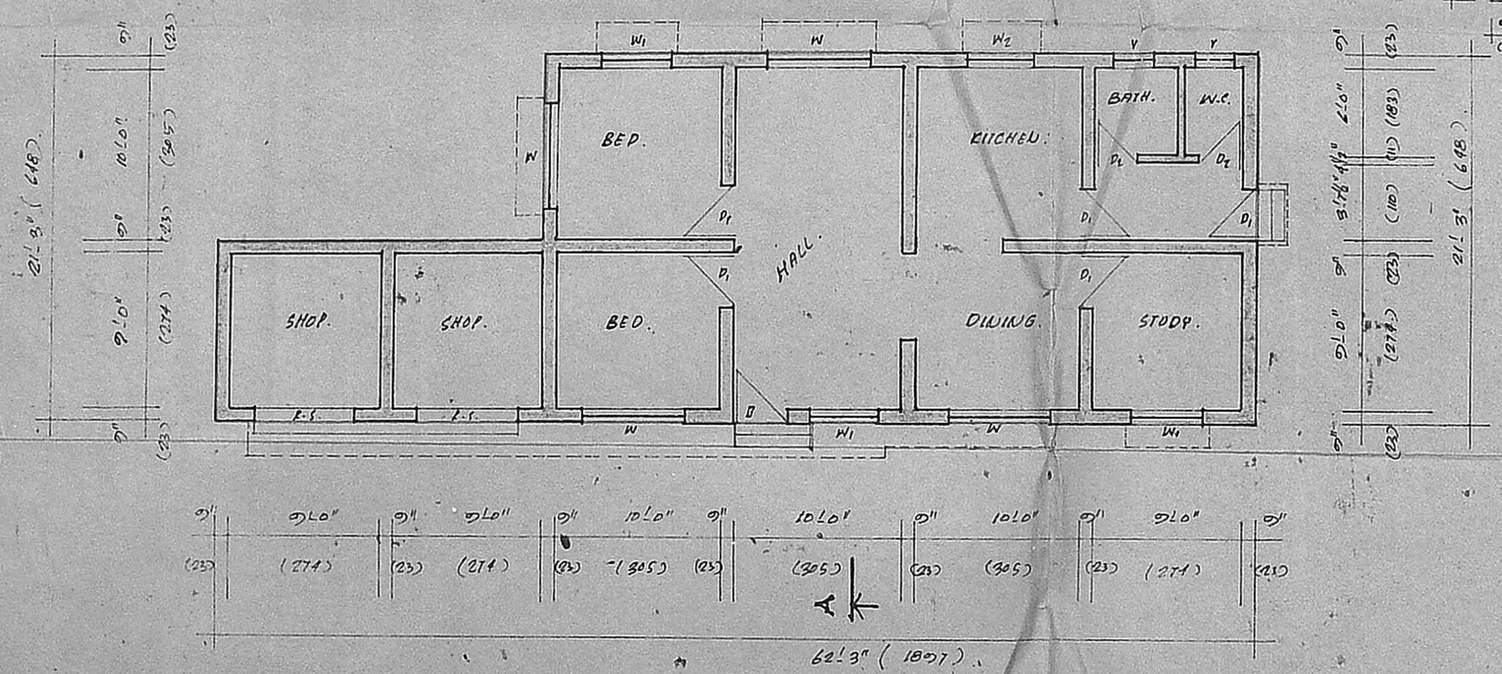

GROUND FLOOR PLAN:

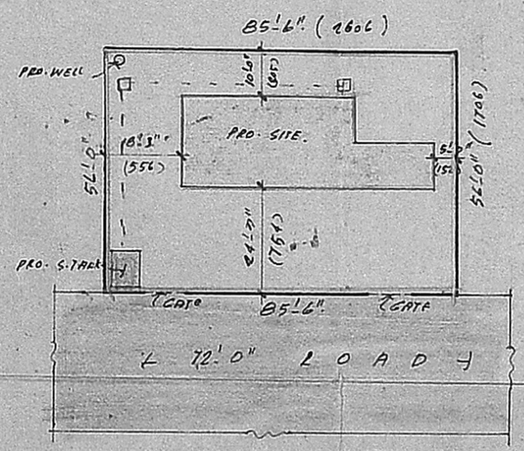

SITE PLAN:
SCALE: 1" = 32'-0"
(1:400)

SPECIFICATIONS:

FOUNDATION: COLUMN FOOTINGS OVER P.C.C 1:4:8 & SAND FILLING.
BRICK WORK IN CM 1:6 IN BASEMENT & 1:5 IN SUPERSTRUCTURE.
R.C.C ROOF SLAB 1:2:4 WITH 0.8% OF REINFORCEMENT.
WATER PROOFING: SLOPE CONCRETE WITH BRICK JELLY IN LIME AND ONE COURSE OF FLAT TILES SET IN CM 1:3.
PLASTRING: WALLS & CEILING IN 12mm TH.
MOSAIC FLOORING:
FINISHES: INTERIOR PAINTED WITH DISTEMBER EXTERIOR, WITH DRY DISTEMBER.
PAINTING: DOORS AND WINDOWS SYNTHETIC ENAMEL PAINT.

JOINERY DETAILS:

R.S : ROOLLING SHUTTER: 6'-0" x 7'-0".
D : DOOR : 3'-3" x 7'-0" (99 x 213)
D_1 : DOOR : 3'-0" x 7'-0" (91 x 213)
D_2 : DOOR : 2'-9" x 7'-0" (84 x 213)
W : WINDOW : 6'-0" x 4'-0" (183 x 122)
W_1 : WINDOW : 4'-0" x 4'-0" (122 x 122)
V : VENTILATOR : 2'-6" x 1'-6" (76 x 46)

INDEX:

PROPOSED :
ROAD :
BOUNDRY :

AREA DETAILS:

PLOT EXTENT : 4788 Sq.FT (444.80 Sq.m)
RESIDENCE AREA : 908.43 Sq.FT (84.40 Sq.m)
SHOPS AREA : 204.75 Sq.FT (19.02 Sq.m)

SCALE : 1" : 8'-0" (1:100)

OWNER :

SURVEYOR :

K. VENUGOPAL
AEE (Rtd)
CONSULTING CIVIL ENGINEER
LICENSE SURVEYOR CLASS I
CORPORATION OF MADRAS

320