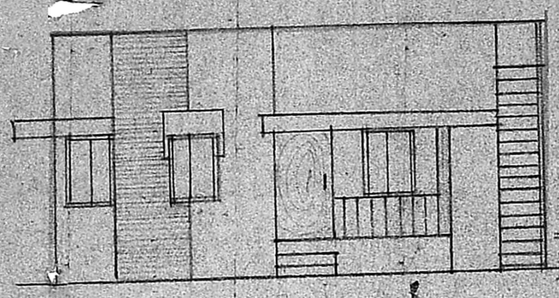

ELEVATION

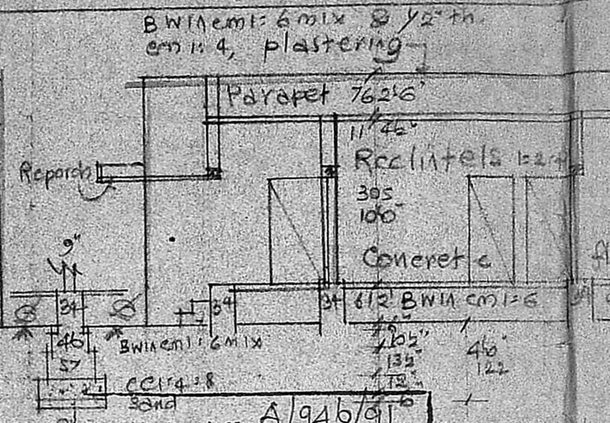

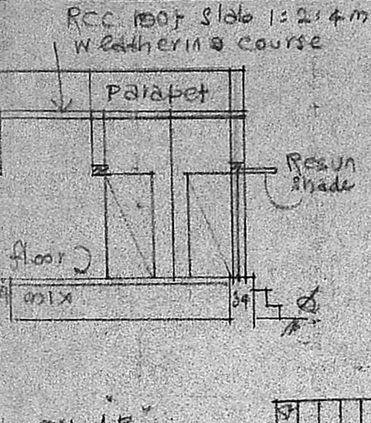

SECTION ON AB

Planning Permit No. A/946/91

APPROVED
SUBJECT TO THE CONDITIONS IN THIS OFFICE LETTER.
Lr. No. A3/9180/91 Date 22/8/91
FOR MEMBER SECRETARY
MADRAS METROPOLITAN DEVELOPMENT AUTHORITY
MADRAS - 600 008
720/91

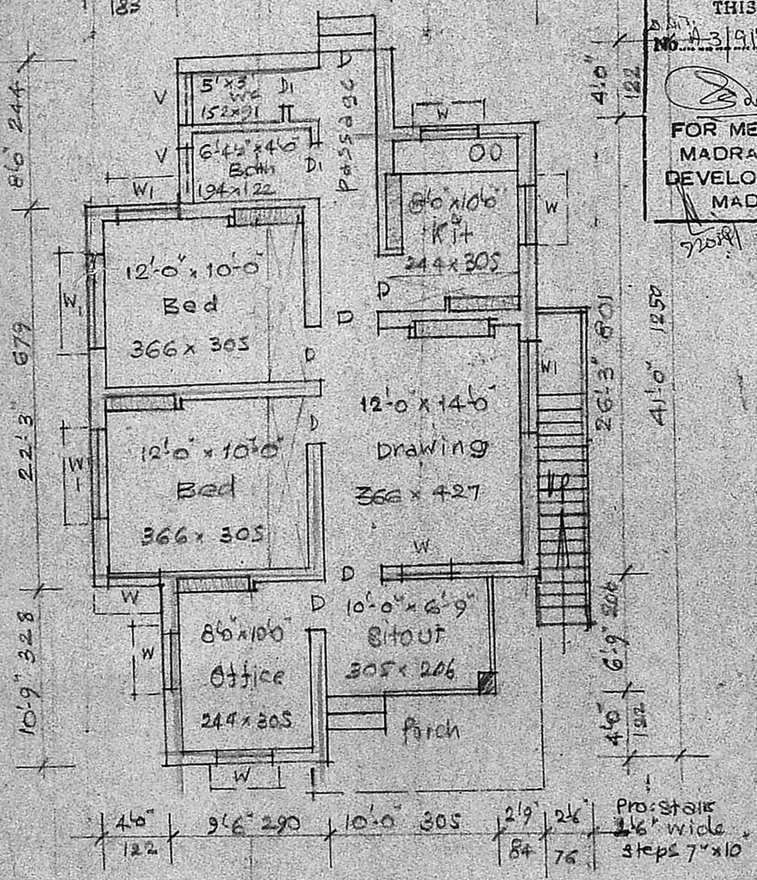

PLAN

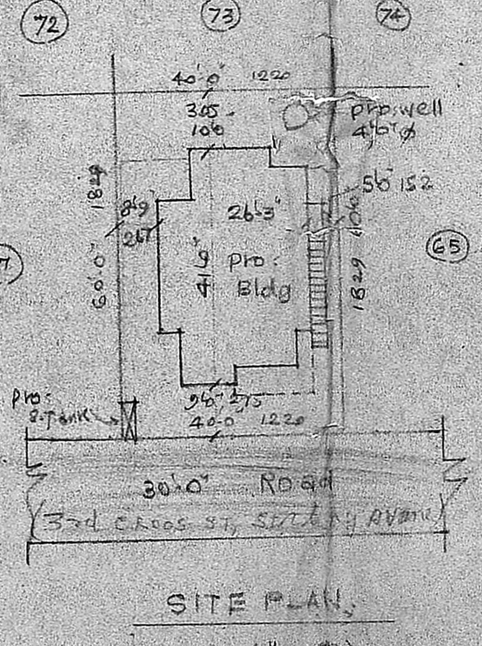

SITE PLAN

Scale = (1" : 246") 1:300

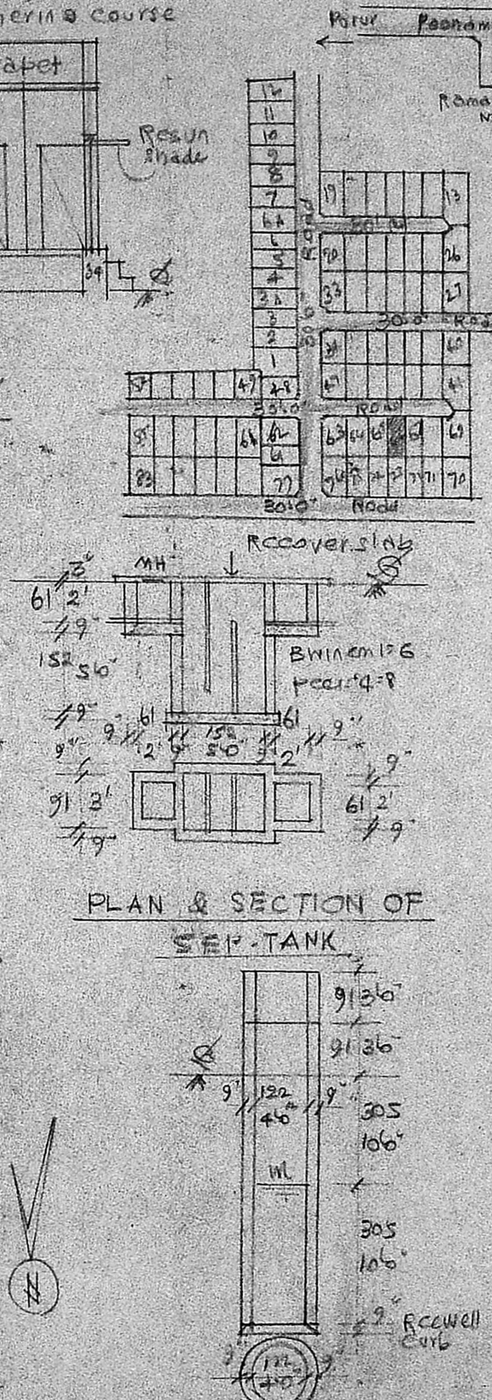

PLAN & SECTION OF SEP. TANK

PLAN & SEC. OF WELL

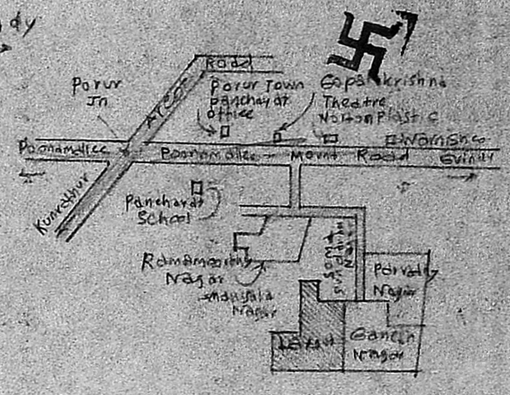

PLAN OF PRO: BUILDING AT PLOT No. 66, OF LAYOUT IN SURVEY No. 260/141, OF PORUR VILLAGE No. 98, SAIDAPET TALUK, CHENGLEPET DISTRICT, PORUR TOWN PANCHAYAT. (Sakthi Nagar)

Scale: 1" : 8'0" 1:100

REFERENCE

D	door	3'3"x6'6"	99x198	W	window 3'6"x4'6" 91x137
D1	door	2'6"x6'6"	76x198	W1	window 5'6"x4'6" 152x137
V	ventilator	36"x24"	91x61		

Plot Area	2400 sft		223 m²
plinth Area	881 sft		81.8 M²
Open space	1519 sft		141.2 M²

Devanathan
OWNER

M. K. SRINIVASAN, I.C.E.
CONSULTING ENGINEER
LICENCED SURVEYOR
CORPORATION OF MADRAS
LICENCE No. 22
10, Vysar Street
(Near Panagal Park)
Off, North Usman Road
T. NAGAR, MADRAS-600 017
Phone: 441449