PLAN SHOWING THE PROPOSED RESIDENTIAL CONSTRUCTION AT PLOT NO. 3 CHINNA KONUNGAIYUR S.NO. 35 & 36, VENKATESWARA NAGAR II ST PART MADRAS.

DIVISION NO. 1. SCALE 1" = 8'-0" (1:100)

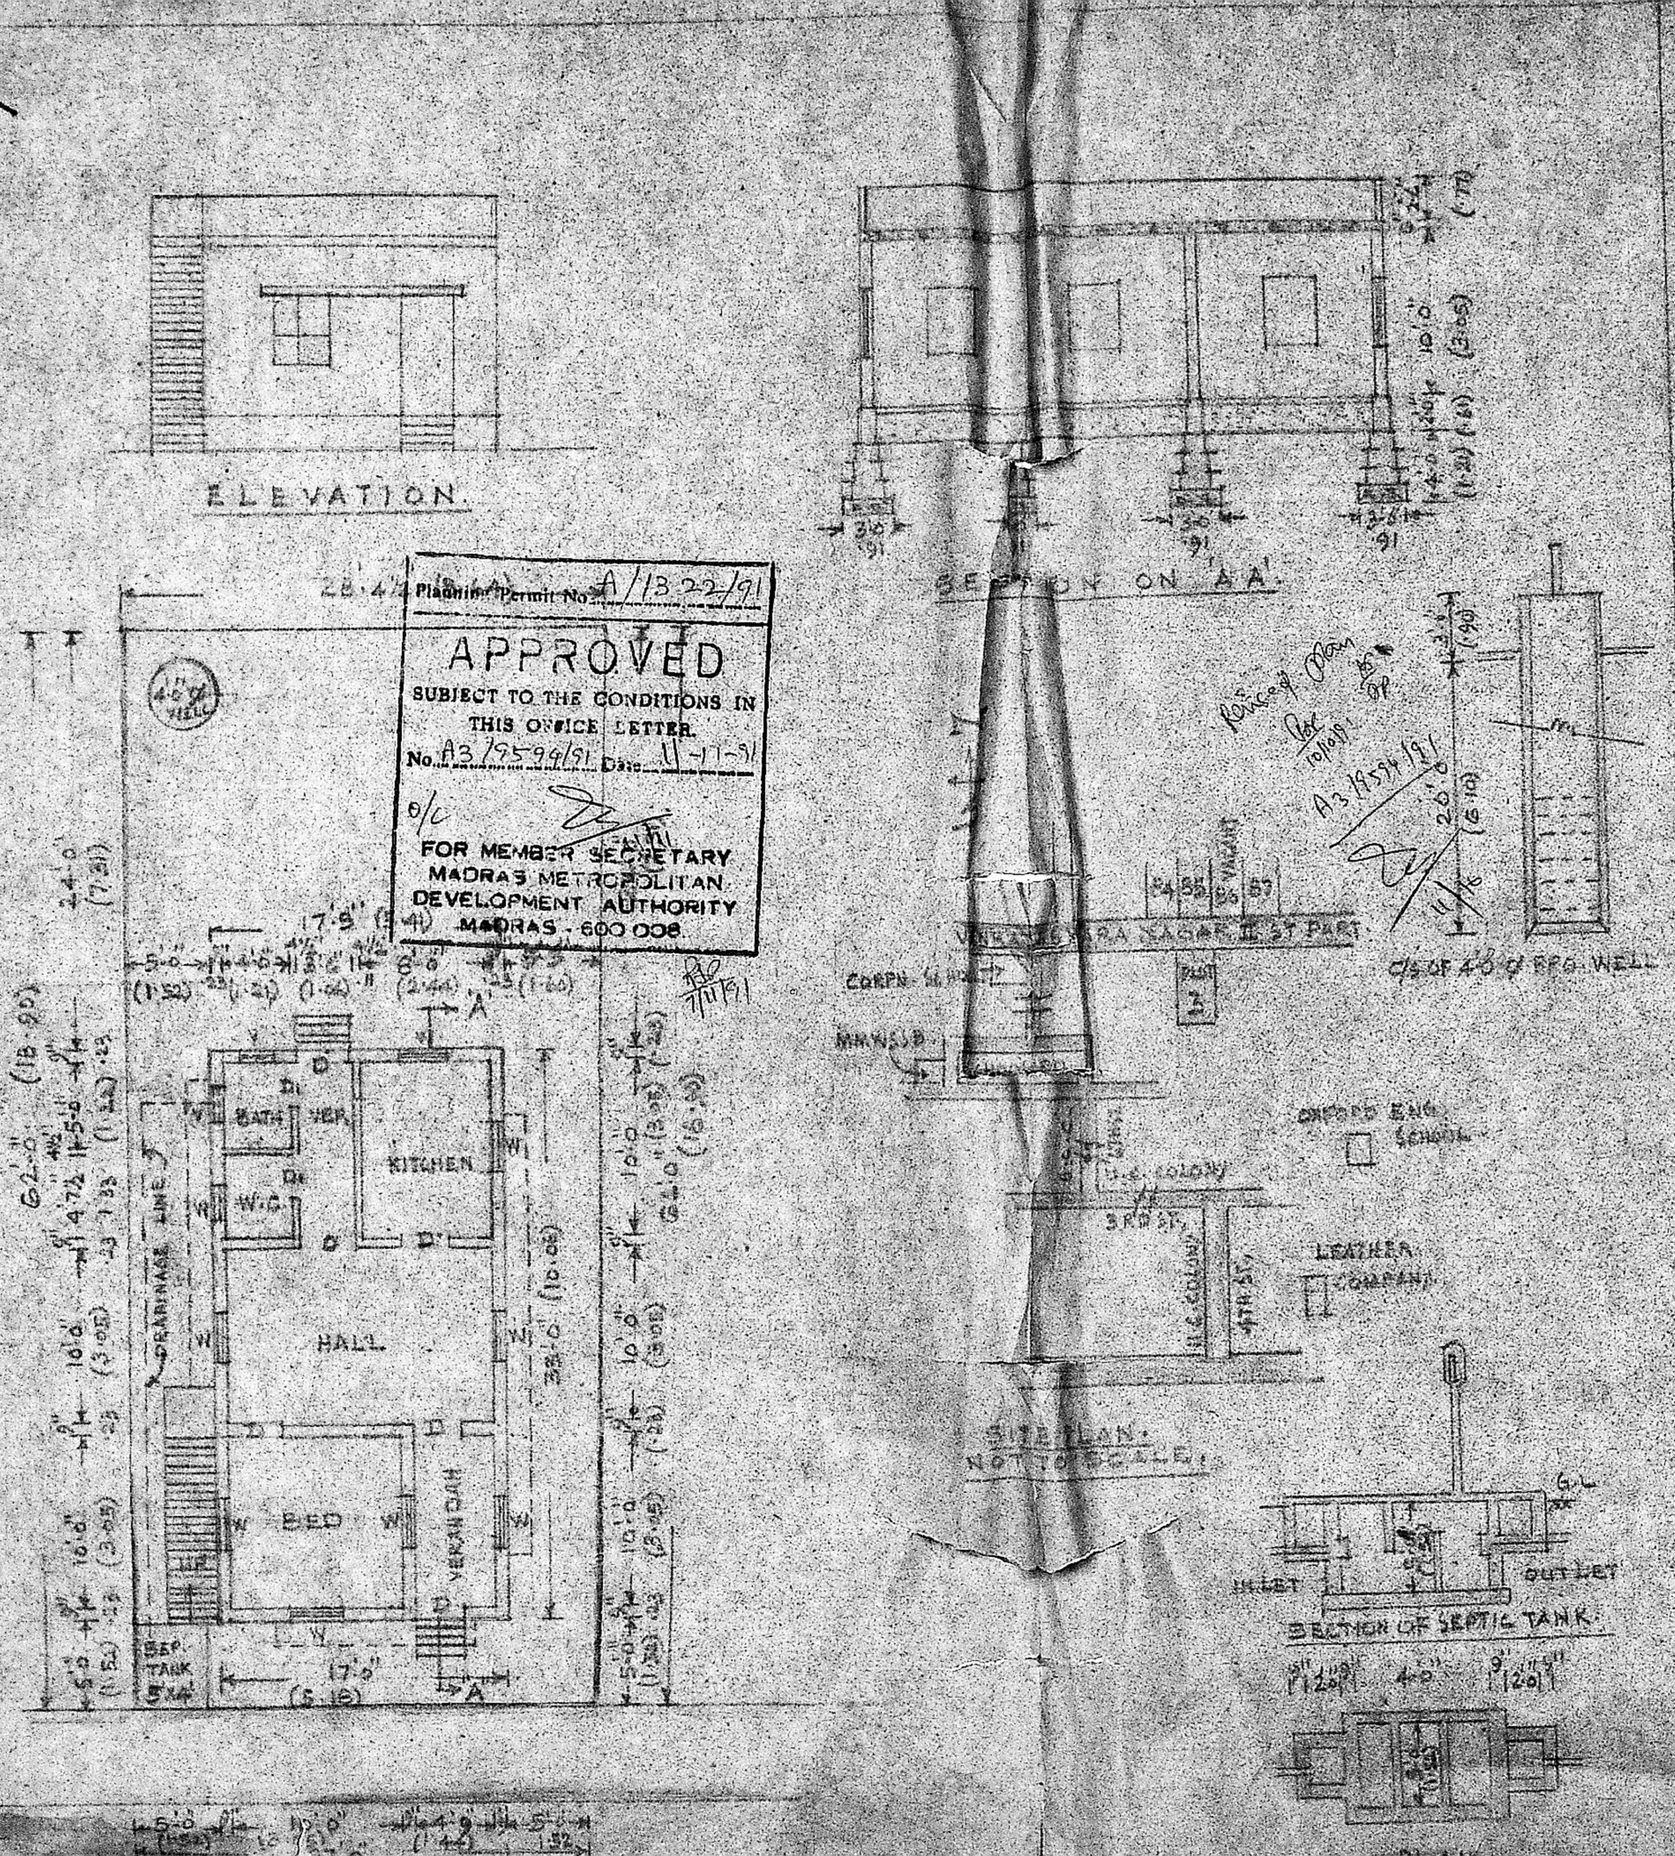

Planning Permit No. A/1322/91

APPROVED

SUBJECT TO THE CONDITIONS IN THIS OFFICE LETTER.

No. A3/9594/91 Date 11-11-91

O/C

FOR MEMBER SECRETARY
MADRAS METROPOLITAN DEVELOPMENT AUTHORITY
MADRAS - 600 008

Revised Plan
A3/9594/91

SPECIFICATION

BRICK JELLY CONCRETE IN FOUNDATION 1:5:8.
BRICK WORK IN C.M. 1:6.
PLASTERING OF FLOORING IN C.M. 1:4 3/4 TH.
PLASTERING OF WALLS IN C.M. 1:4 IN & OUT SIDE.
PRO. R.C.C. TERRACE 6" TH.
T.W. JOIST 2"x6"

D.	DOOR	3'-0" x 7'-0"	(.91 x 2.13 m)
D1	DOOR	2'-6" x 7'-0"	(.77 x 2.13 m)
W.	WINDOW	3'-0" x 4'-0"	(.91 x 1.22 m)
V.	VENTI	2'-0" x 3'-0"	(.61 x 0.91 m)

REFERENCE

PROPOSAL
ROAD
BOUNDARY

V. BALASUBRAMANI, B. Arch., M.B.A.
ARCHITECT
Licensed Surveyor Regd: No. R. A. 161
CORPORATION OF MADRAS
No. 3, Paper Mills Road, First Floor,
NEAR PERAMBUR CHURCH, MADRAS-11