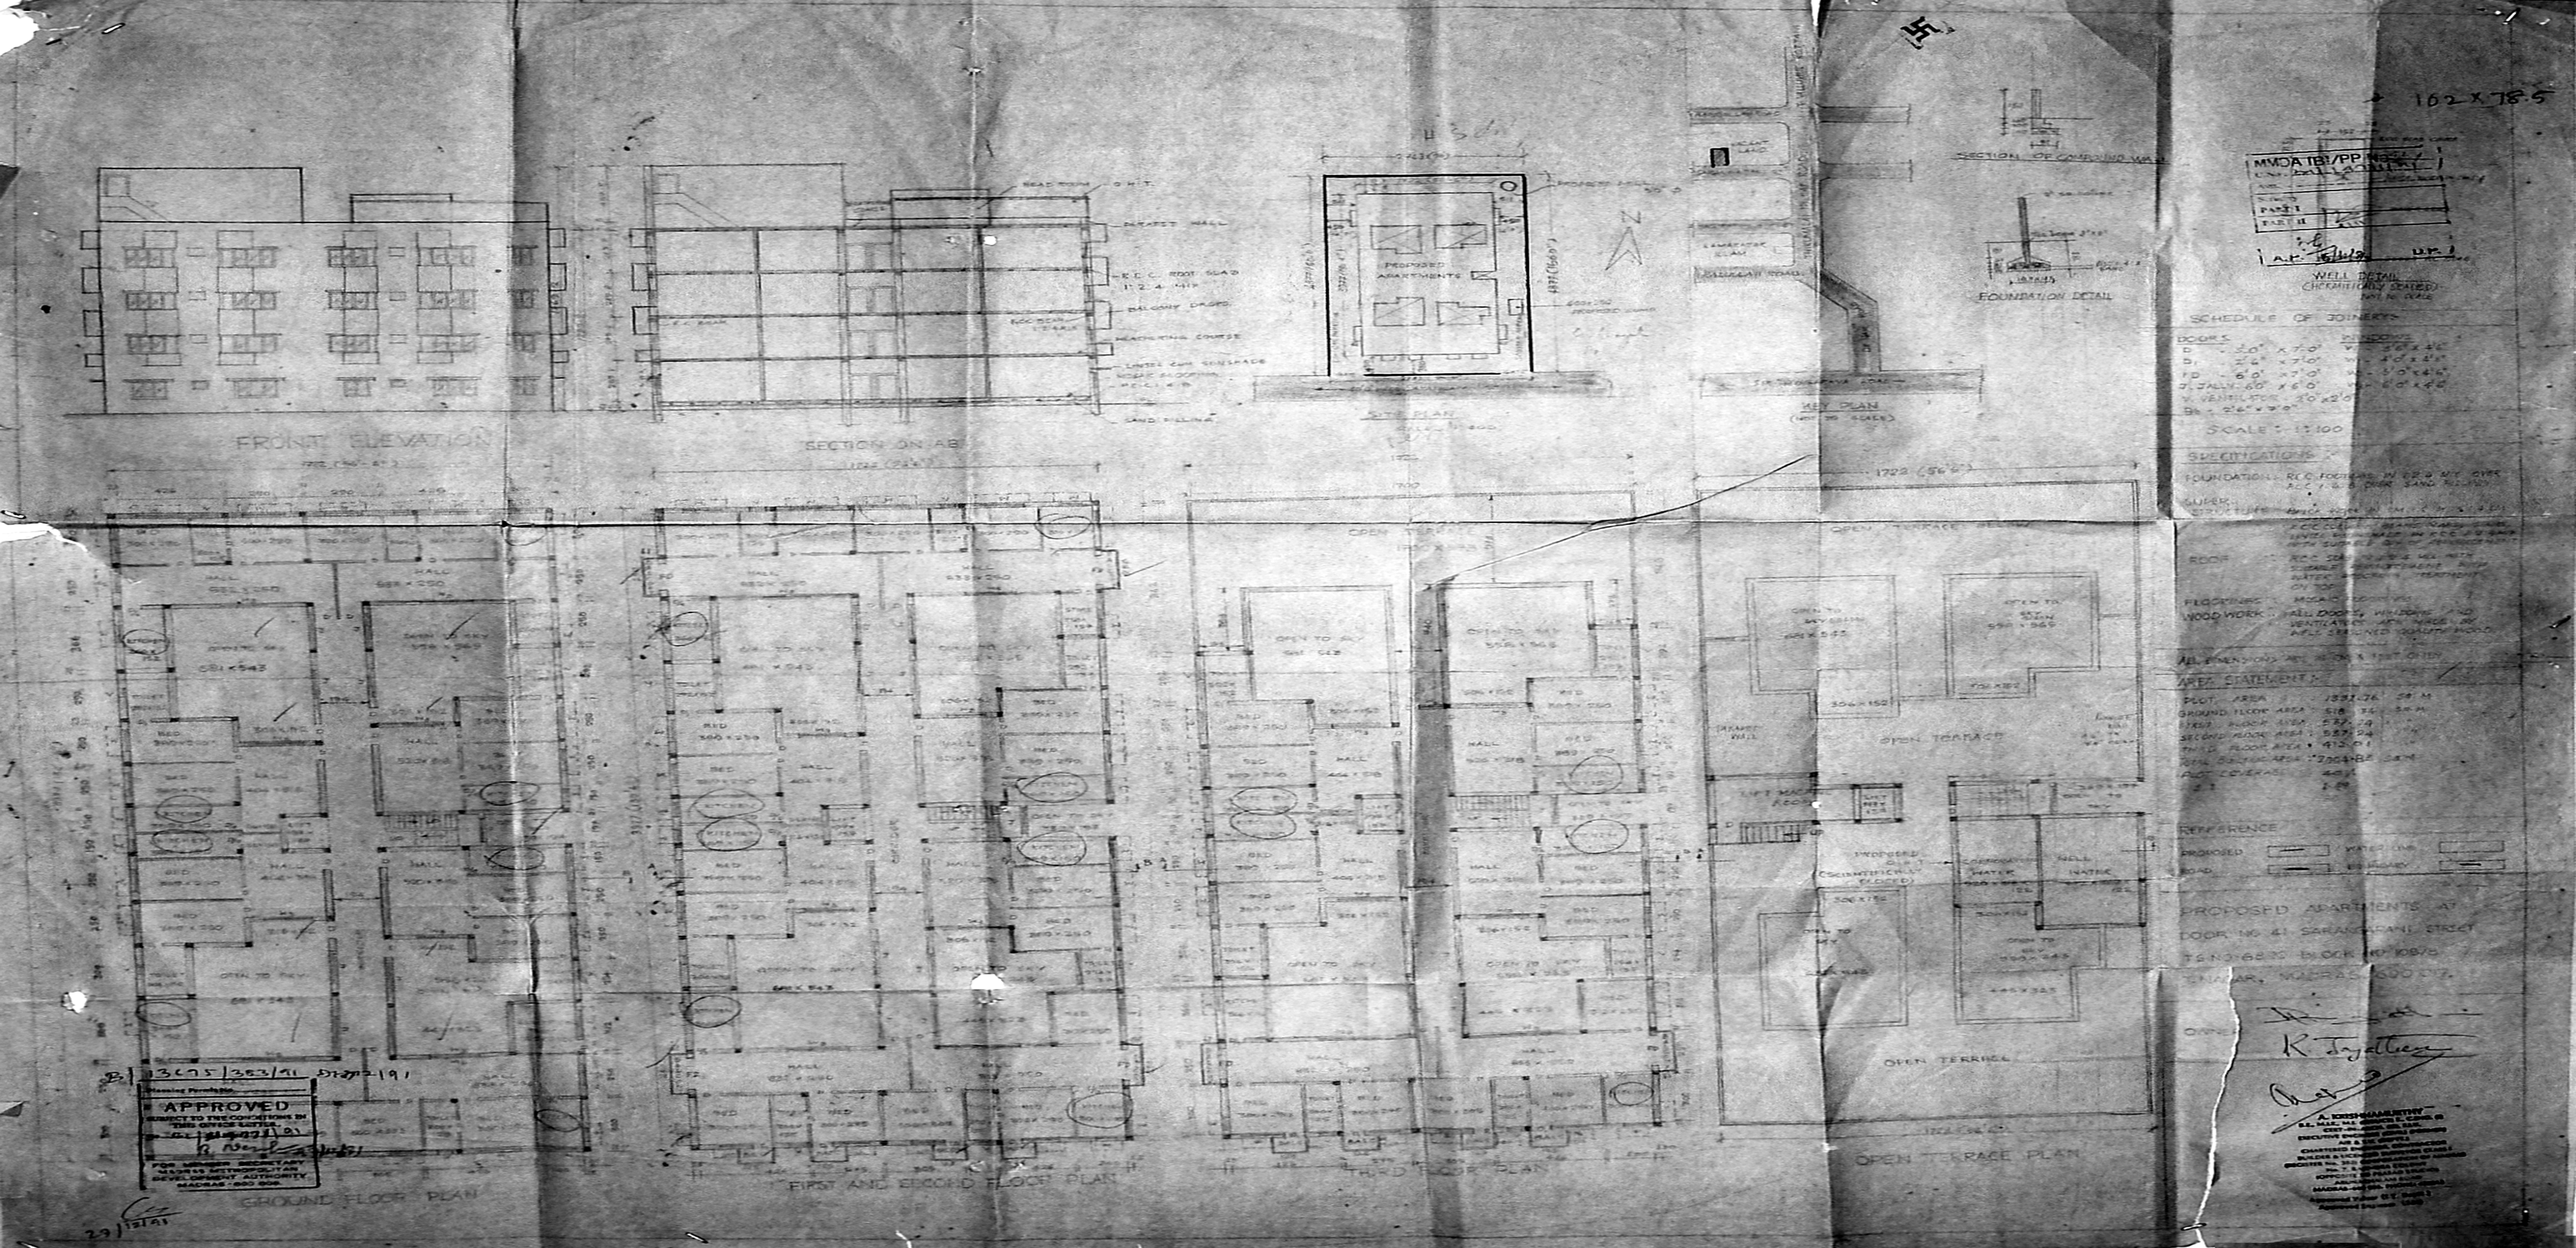

162 X 78.5
FRONT ELEVATION
SECTION ON AB
SITE PLAN
KEY PLAN
SECTION OF COMPOUND WALL
FOUNDATION DETAIL
WELL DETAIL
SCHEDULE OF JOINERY
SCALE : 1:100
SPECIFICATIONS
FOUNDATION
SUPER STRUCTURE
ROOF
FLOORINGS
WOOD WORK
AREA STATEMENT
REFERENCE
PROPOSED
ROAD
PROPOSED APARTMENTS AT
DOOR NO 41 SARANGAPANI STREET
T.S.NO 6870 BLOCK NO 108/8
T.NAGAR, MADRAS 600 017.
OWNER
K. Jyothi
A. KRISHNAMURTHY
OPEN TERRACE
OPEN TERRACE PLAN
GROUND FLOOR PLAN
FIRST AND SECOND FLOOR PLAN
THIRD FLOOR PLAN
APPROVED
SUBJECT TO THE CONDITIONS IN THIS OFFICE LETTER
FOR MEMBER SECRETARY
MADRAS METROPOLITAN DEVELOPMENT AUTHORITY
MADRAS - 600 008.