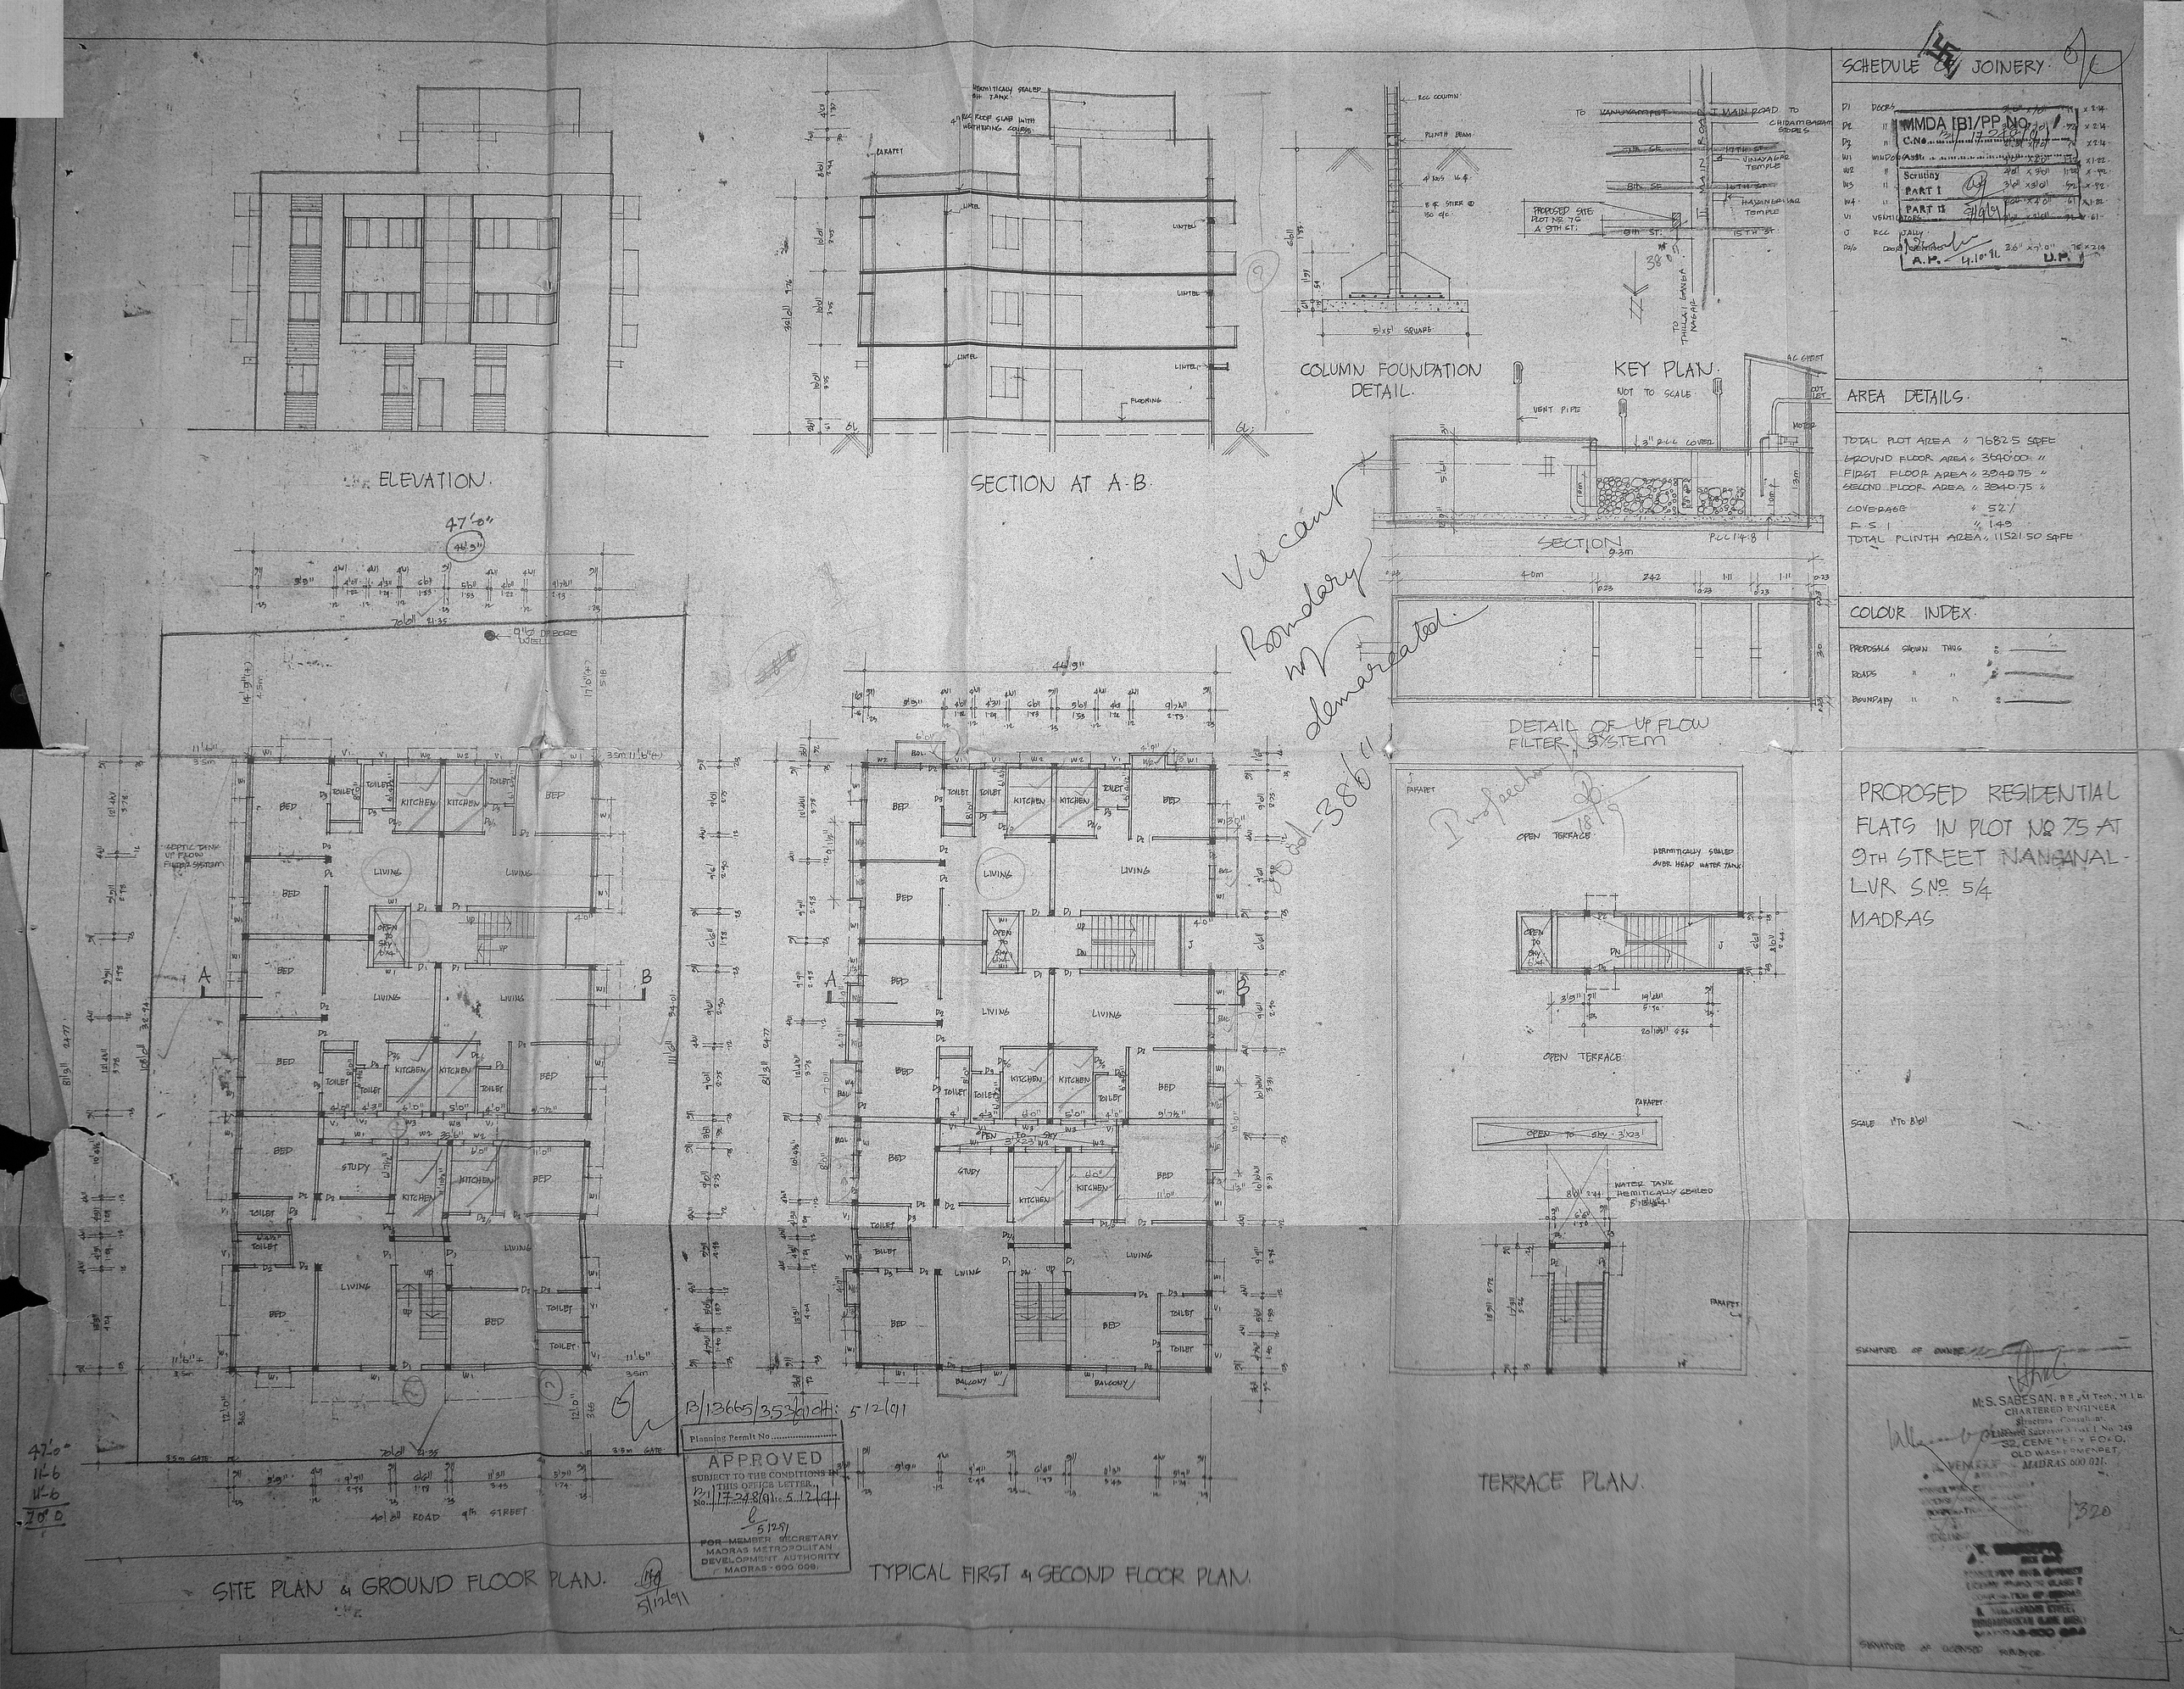
ELEVATION.
SECTION AT A-B.
COLUMN FOUNDATION DETAIL.
KEY PLAN.
NOT TO SCALE
SECTION
DETAIL OF UP FLOW FILTER SYSTEM
SITE PLAN & GROUND FLOOR PLAN.
TYPICAL FIRST & SECOND FLOOR PLAN.
TERRACE PLAN.
Vacant Boundary not demarcated.
Proposed
APPROVED
SUBJECT TO THE CONDITIONS IN THIS OFFICE LETTER.
FOR MEMBER SECRETARY
MADRAS METROPOLITAN DEVELOPMENT AUTHORITY
MADRAS - 600 008.
SCHEDULE OF JOINERY
AREA DETAILS.
TOTAL PLOT AREA : 7682.5 SQFT
GROUND FLOOR AREA : 3640.00 "
FIRST FLOOR AREA : 3940.75 "
SECOND FLOOR AREA : 3940.75 "
COVERAGE : 52%
F.S.I : 1.49
TOTAL PLINTH AREA : 11521.50 SQFT
COLOUR INDEX.
PROPOSALS SHOWN THUS
ROADS " "
BOUNDARY " "
PROPOSED RESIDENTIAL FLATS IN PLOT No 75 AT 9TH STREET NANGANAL-LUR S.No 5/4 MADRAS
SCALE 1" TO 8'0"
SIGNATURE OF OWNER
M.S. SABESAN, B.E., M.Tech., M.I.E.
CHARTERED ENGINEER
Structural Consultant
Licensed Surveyor Class I No. 249
32, CEMETERY ROAD,
OLD WASHERMENPET,
MADRAS 600 021.
SIGNATURE OF LICENSED SURVEYOR