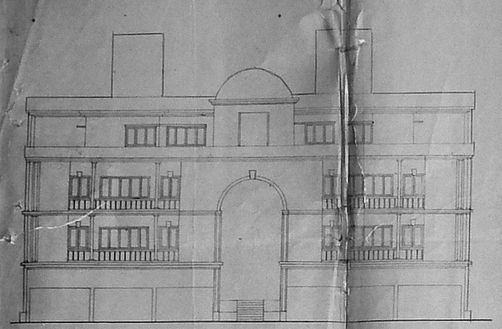

ELEVATION

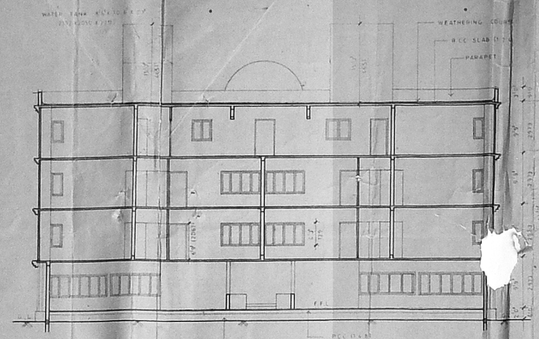

SECTION AT X-X

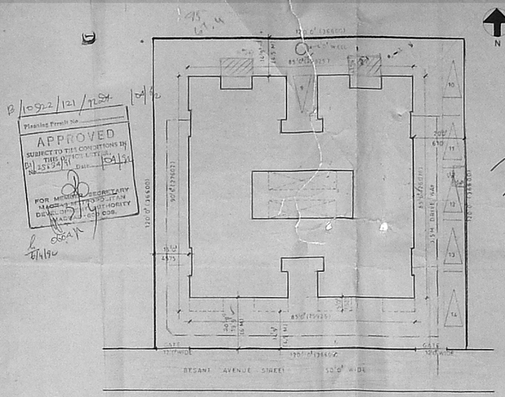

SITE PLAN (SCALE 1"=16'-0")

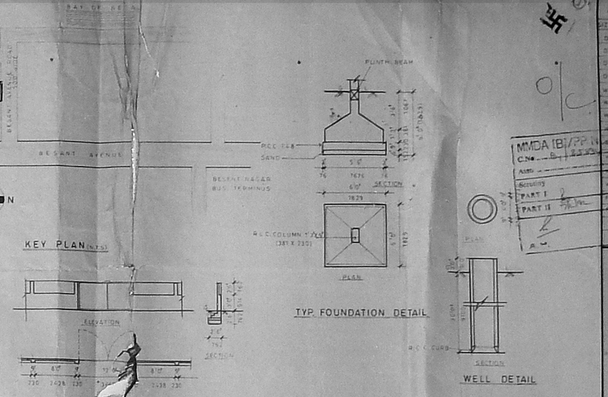

KEY PLAN

COMPOUND WALL DETAIL

TYP FOUNDATION DETAIL

WELL DETAIL

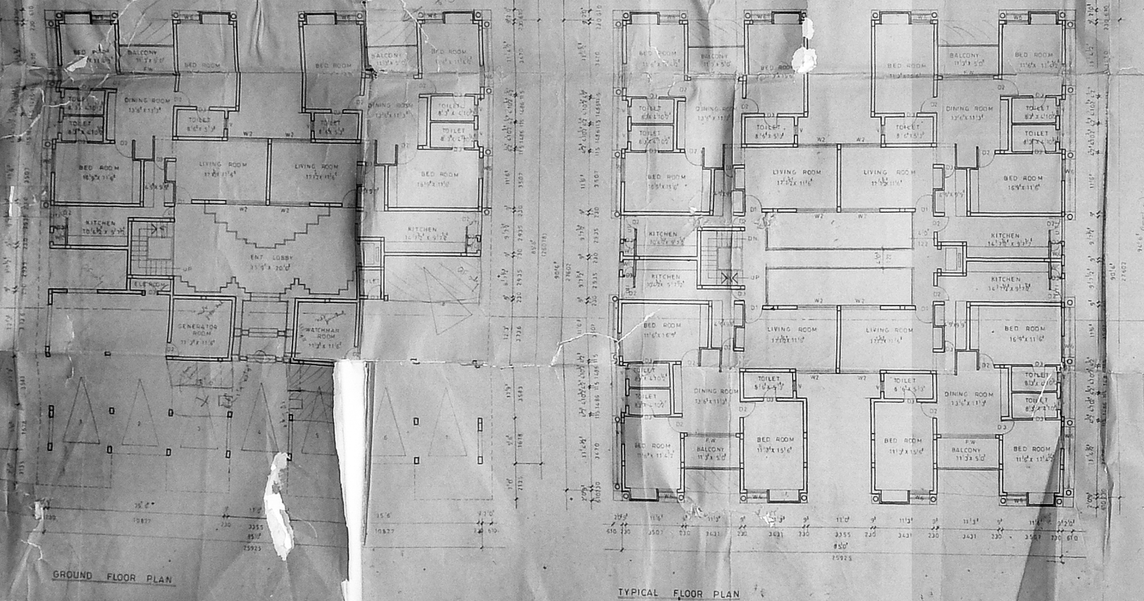

GROUND FLOOR PLAN

TYPICAL FLOOR PLAN

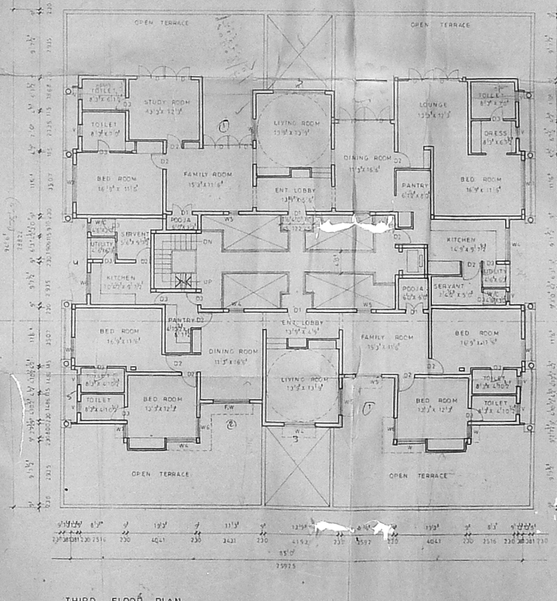

THIRD FLOOR PLAN

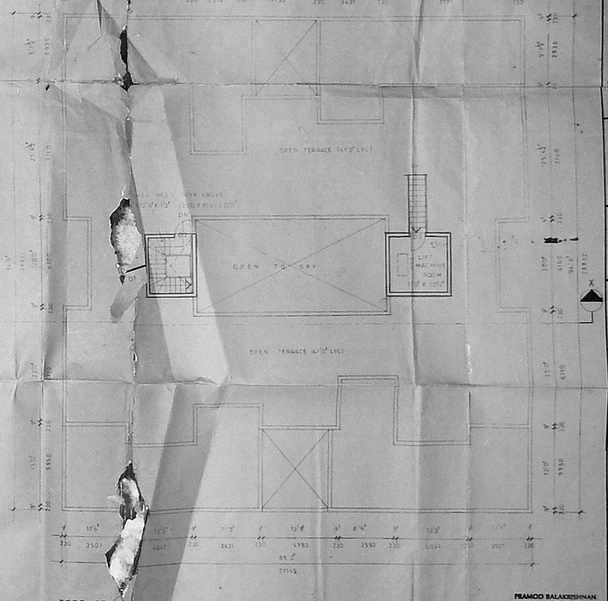

TERRACE PLAN

SCHEDULE OF JOINERY

SPECIFICATIONS

AREA STATEMENT

REFERENCE

SIGNATURE OF OWNER

SIGNATURE OF ARCHITECT / SURVEYOR

PRAMOD BALAKRISHNAN, B.E.(ARCH.), M.I.A.

TITLE

CORPORATION DRAWING

PROJECT

PROPOSED APARTMENT BUILDING AT PLOT NO. 26 & 27, R.S.NO. 93 (PART) BESANT AVENUE ROAD, ADYAR, VILLAGE: SAIDAPET TALUK

edifice

70, FOURTH MAIN ROAD, KOTTUR GARDENS, KOTTURPURAM, MADRAS - 85.

JOB NO

DRG. NO. & SHT. NO.

SCALE 1" TO 8'-0"

DATE JUNE '87

PRAMOD BALAKRISHNAN
B.A., M.I.A.S., CLASS I
12, FOURTH MAIN ROAD
ZOTTUR GARDENS
KOTTURPURAM
MADRAS-600 085