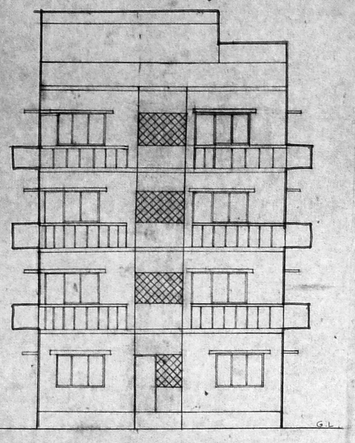

ROAD SIDE ELEVATION.

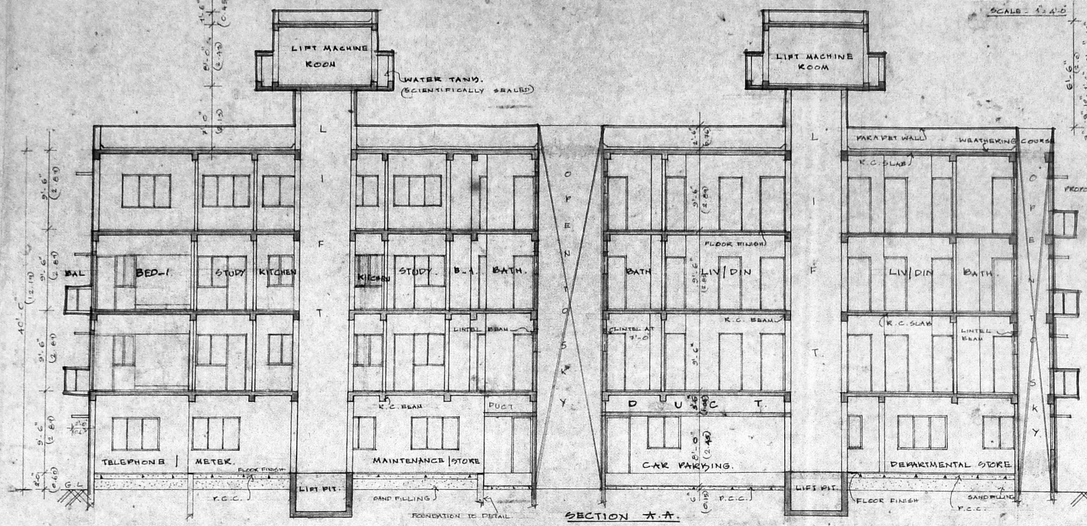

SECTION A-A.

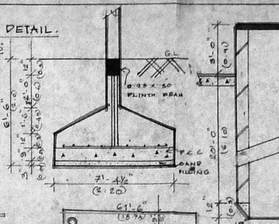

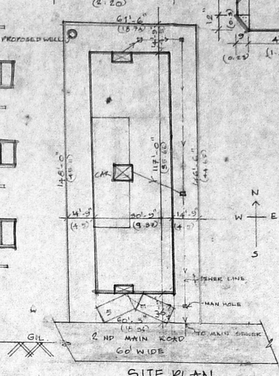

SITE PLAN.

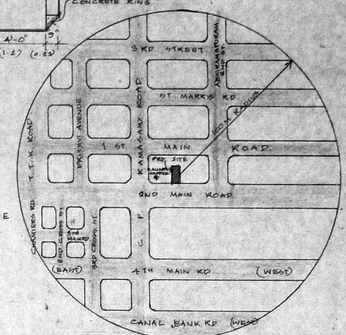

LOCATION PLAN.
(NOT TO SCALE)

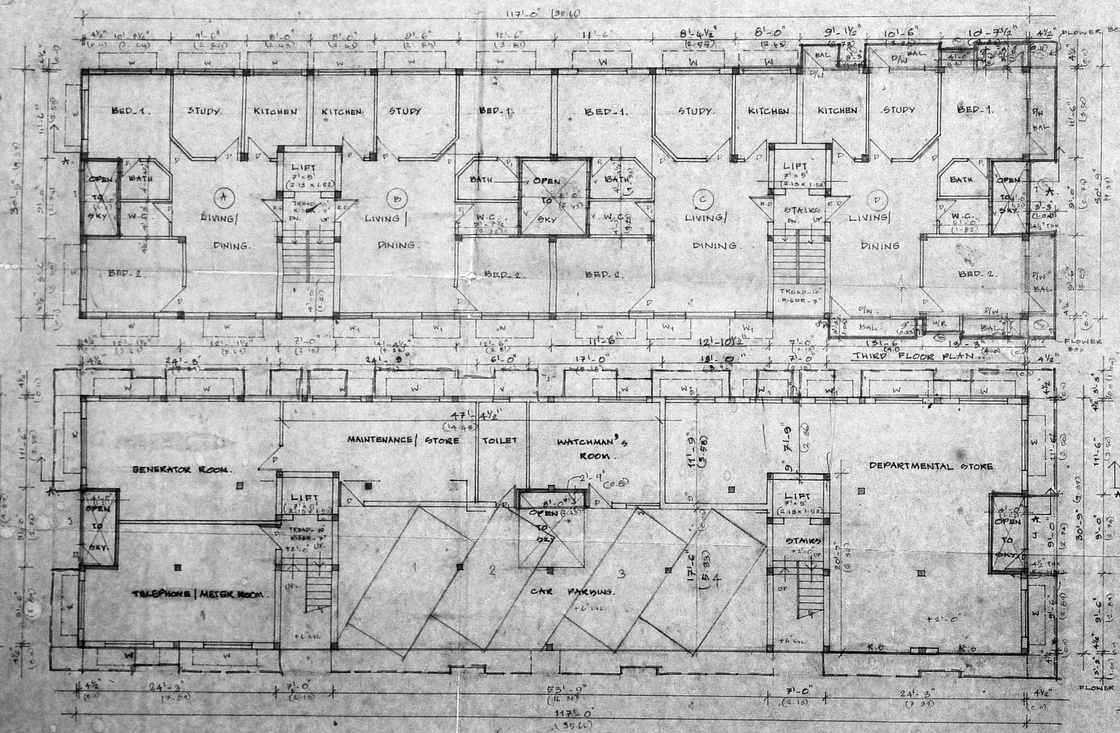

THIRD FLOOR PLAN.

GROUND FLOOR PLAN.

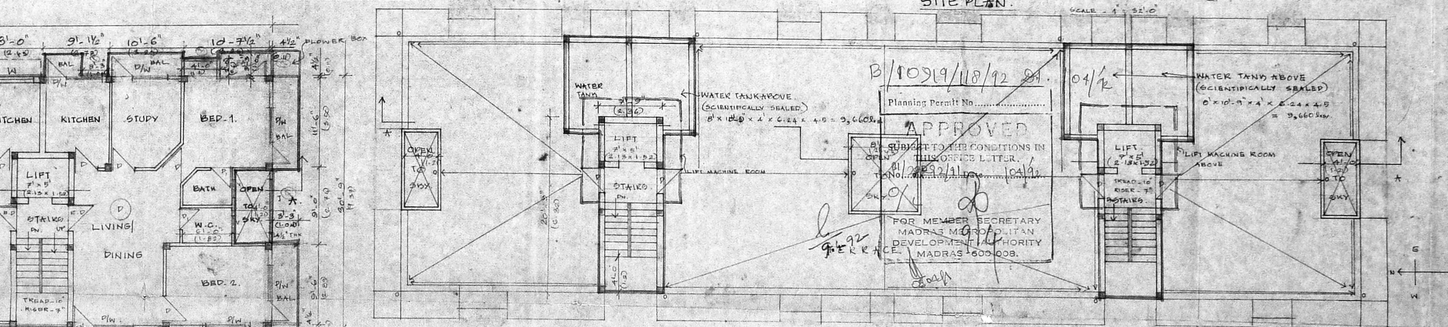

TERRACE FLOOR PLAN.

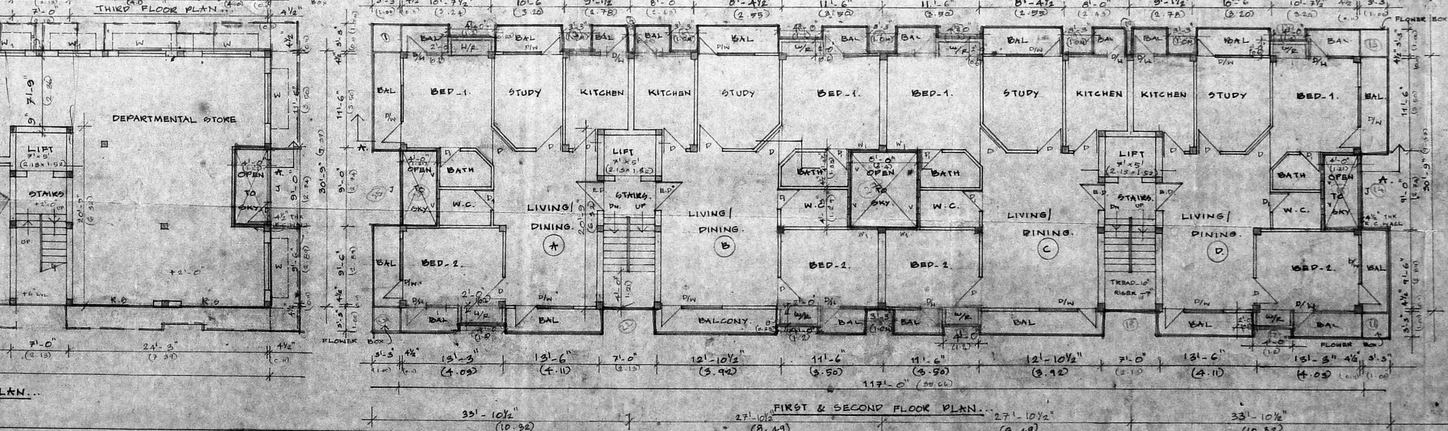

FIRST & SECOND FLOOR PLAN.

B/10519/118/92

Planning Permit No.....

APPROVED
SUBJECT TO THE CONDITIONS IN THE LETTER

FOR MEMBER SECRETARY
MADRAS METROPOLITAN DEVELOPMENT AUTHORITY
MADRAS-600 008.

SCHEDULE OF JOINERIES :-

EP	ENTRANCE PORCH	3'-6" x 7'-0"	(1.06 x 2.13)
D	DOOR	2'-6" x 7'-0"	(0.76 x 2.13)
D1	DOOR	2'-6" x 7'-0"	(0.76 x 2.13)
W	WINDOW	2'-0" x 4'-0"	(0.62 x 1.21)
W1	WINDOW	4'-0" x 4'-0"	(1.21 x 1.21)
D1W	DOOR CUM WINDOW	7'-0" x 7'-0"	(2.15 x 2.13)
D1W1	DOOR CUM WINDOW	6'-0" x 7'-0"	(1.82 x 2.13)
J	JALLY WORK	2'-0" x 2'-0"	(1.82 x 1.21)
V	VENTILATOR	2'-0" x 1'-0"	(0.6 x 0.6)
KS	ROLLING SHUTTER	10'-0" x 9'-4"	(3.04 x 2.13)
DW	DOOR CUM WINDOW	8'-0" x 7'-0"	

MMDA [A]/PP No. 7/91
C.No. 54
Asst.
Scrutiny
PART I
PART II

AREA STATEMENT		SFT	D.F.*
PLOT AREA	5438 x 1.9	13,444.50	1248.774
GROUND FLOOR :-			
DEPARTMENTAL STORES		970.00	90.14
CORE		130.50	12.99 -
FIRST & SECOND FLOOR :-			
4218 x2		8436.00	784.01
THIRD FLOOR		3707.80	344.45
TOTAL		13,244.30	1265.25
CAR PARKING		928.00	86.21
NON FSI		1307.00	121.42
PLOT COVERAGE		47.06%	-

PROPOSED RESIDENTIAL BUILDING AT NO-44 & 45, 2ND MAIN ROAD, RAJA ANNAMALAIPURAM, MADRAS-28

R.S. NO: 3927, 3929 & 3968.

PROCESSED
ROAD
STREET LINE
BOUNDARY

OWNER(S)

I.R. Srinivasan

SCALE 1" = 8'-0" DATE 18.11.91

LICENSED SURVEYOR :-

T. G. KRISHNAMURTHY RAO
CIVIL ENGINEER
CLASS I LICENSED SURVEYOR NO. 370
CORPORATION OF MADRAS
C-10, SANTHI AVENUE
11/12, LAKE VIEW ROAD, MADRAS-600033