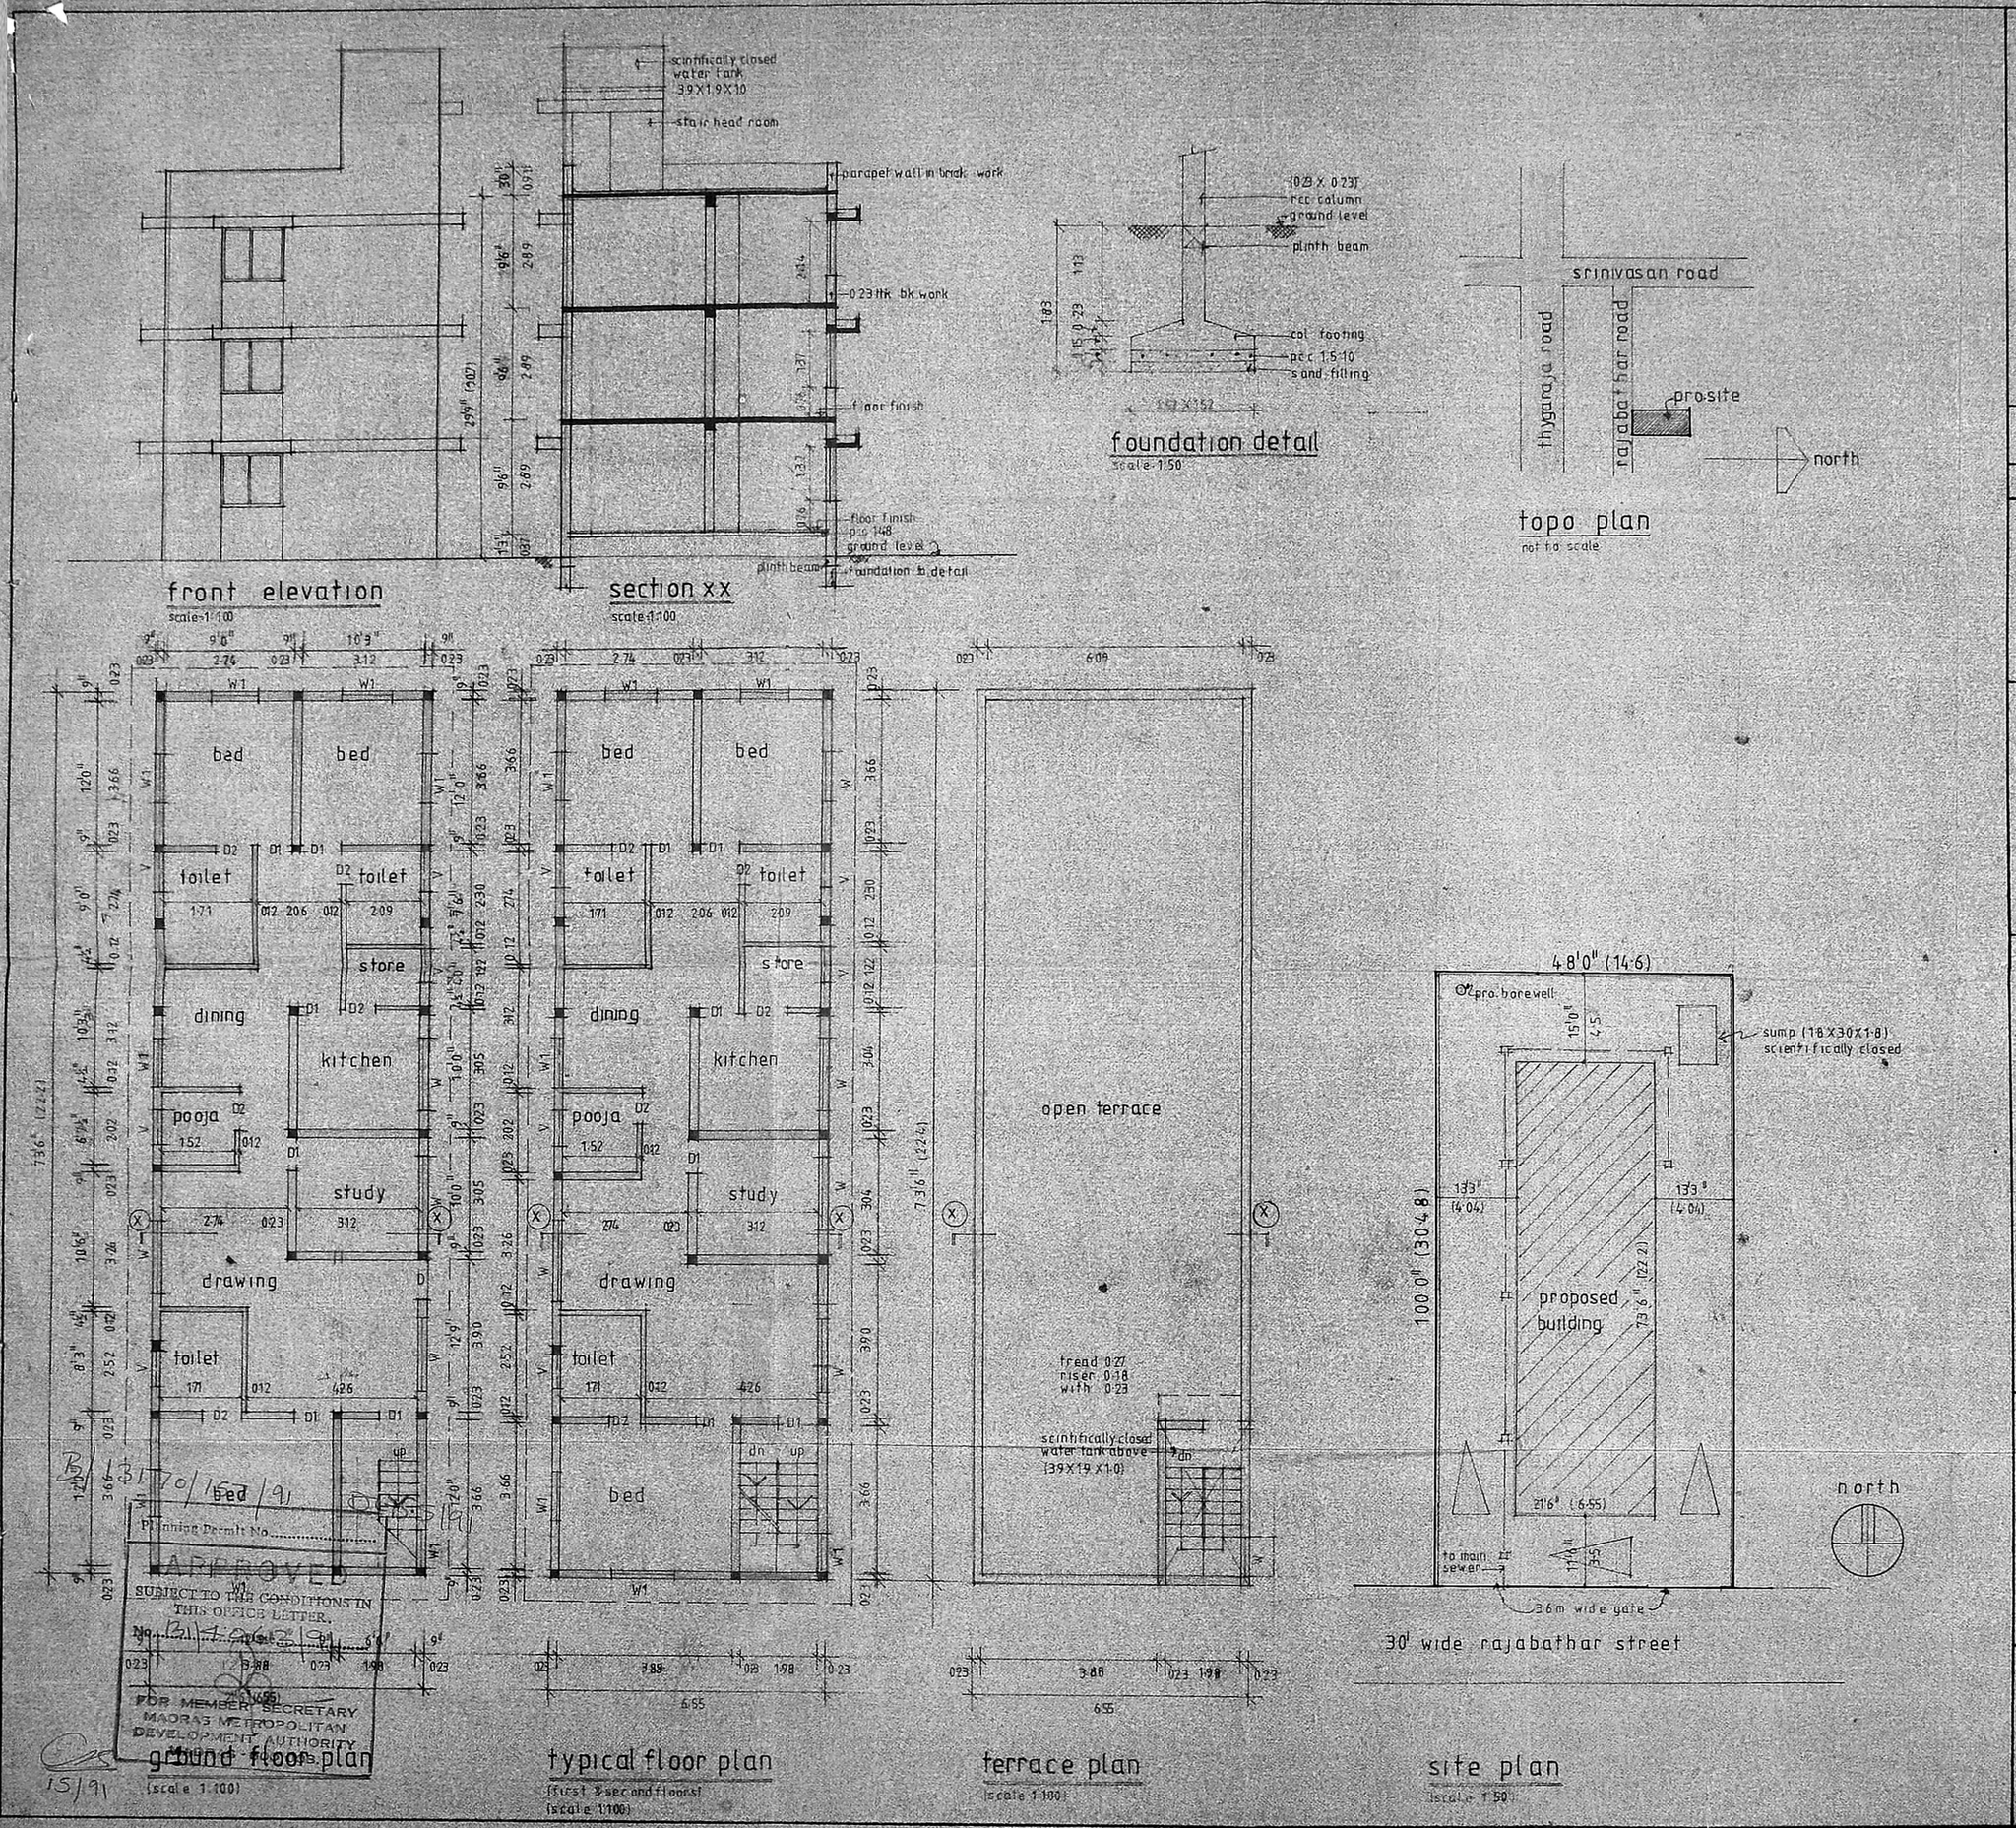

front elevation
scale 1:100

section xx
scale 1:100

foundation detail
scale 1:50

topo plan
not to scale

ground floor plan
(scale 1:100)

typical floor plan
(first & second floors)
(scale 1:100)

terrace plan
(scale 1:100)

site plan
(scale 1:50)

Planning Permit No.
APPROVED
SUBJECT TO THE CONDITIONS IN THIS OFFICE LETTER.
No. B1/4062/91
FOR MEMBER SECRETARY
MADRAS METROPOLITAN DEVELOPMENT AUTHORITY
15/91

proposed building in door no: 21
ts no: 4956 rajabathar street
block no 116, division no. 120
pondy bazzar, t nagar, madras 17

MMDA [B]/PP No. 1
C.No. B1/4062/91
Asst.
Scrutiny
PART I
PART II
scale varied

schedule of openings

D	1.00	X 2.44	TW DOOR
D1	0.91	X 2.14	DO
D2	0.76	X 2.14	DO
W	1.86	X 1.37	TW WINDOW
W1	1.22	X 1.37	DO
V	0.91	X 0.61	TW VENTILATOR

specification

all rcc itemns like roof slab, beam, sun shade, column
col footing etc in rcc 1:2:4
all 0.23 bk work in basement in cm 1:5 in super structure in cm 1:6
all 0.15 thk bk work in cm 1:4 with hoop iron at every third course
all rcc plastering in cm 1:3 other plastering in cm 1:4
flooring with mosic tiles
painting with cement paint

proposed
road
boundary
existing
sevage line

signature of owner

P. MANAVALAN, B.Sc., B.E., A.M.I.E., F.I.V.
LICENSED SURVEYOR NO. 79
CLASS I CORPORATION OF MADRAS
H1/4, RAJARAM COLONY
KODAMBAKKAM, MADRAS-600 024

signature of licenced surveyor