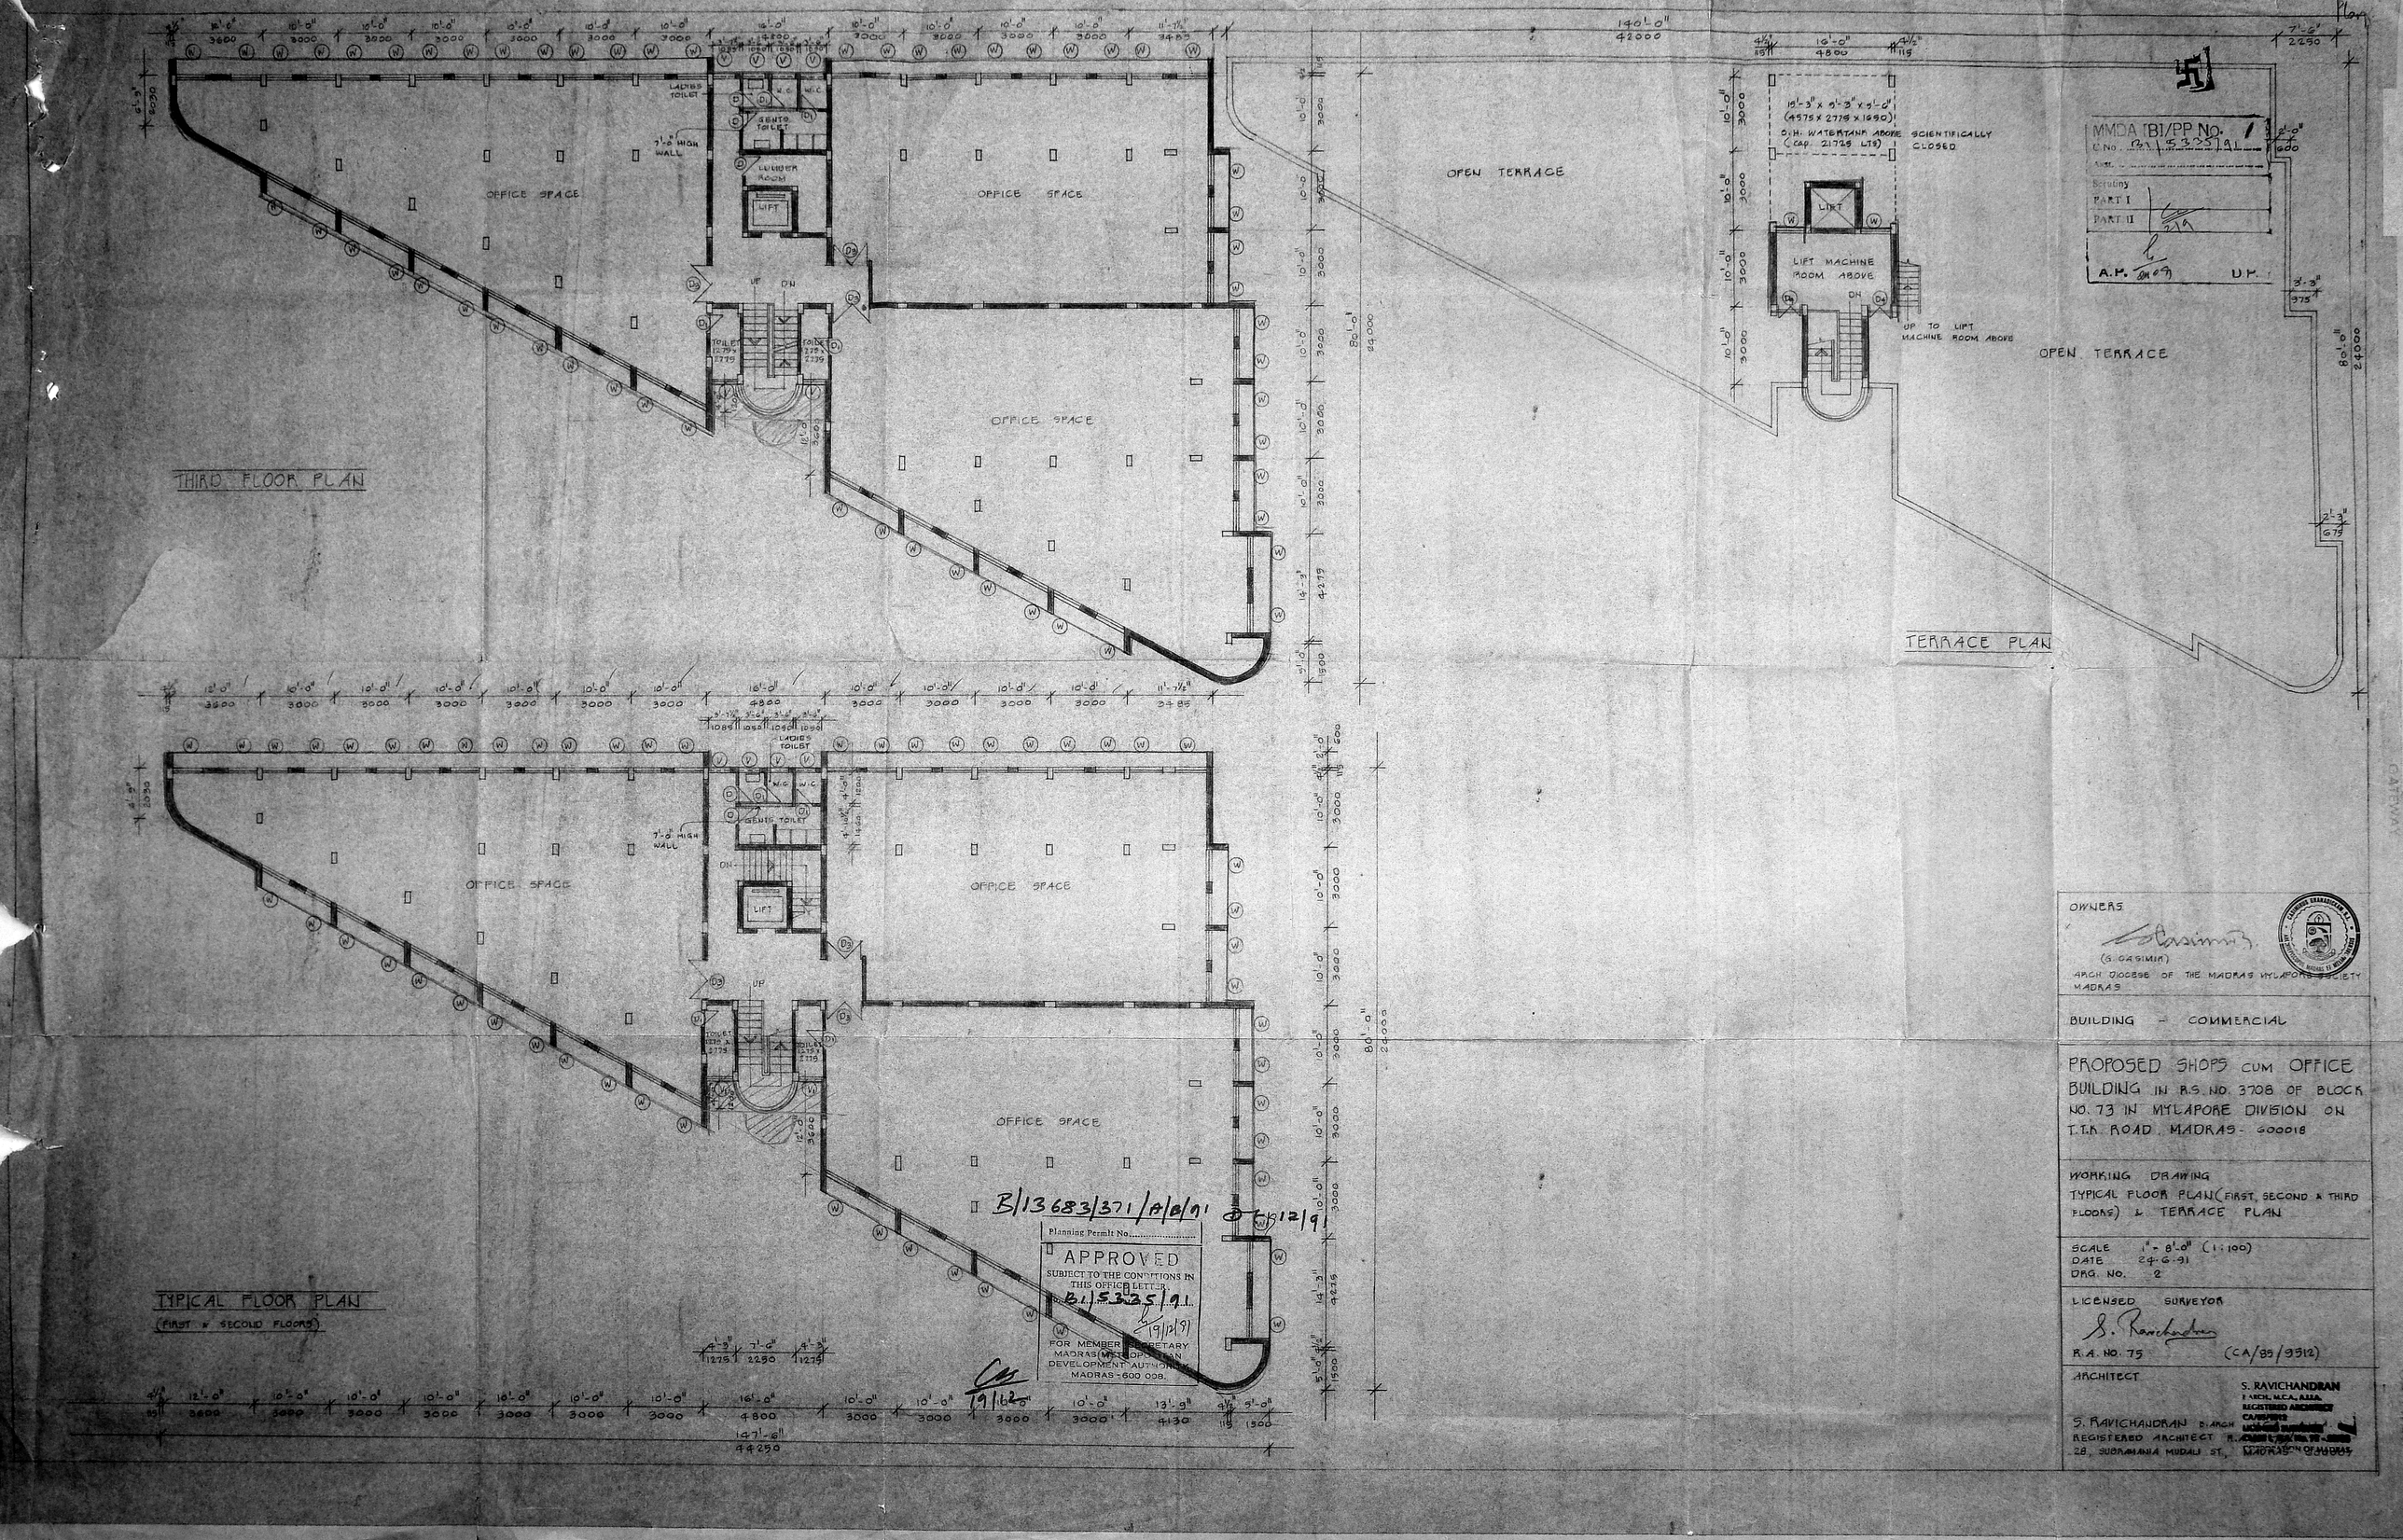

THIRD FLOOR PLAN
OFFICE SPACE
OFFICE SPACE
OFFICE SPACE
LADIES TOILET
GENTS TOILET
LUMBER ROOM
LIFT
7'-0" HIGH WALL
OPEN TERRACE
15'-3" x 5'-3" x 5'-0" (4575 x 2775 x 1650) O.H. WATERTANK ABOVE SCIENTIFICALLY CLOSED (Cap. 21725 LTS)
LIFT MACHINE ROOM ABOVE
UP TO LIFT MACHINE ROOM ABOVE
OPEN TERRACE
TERRACE PLAN
MMDA [B]/PP No. 1
C.No. B1/5335/91
Scrutiny
PART I
PART II
A.P.
U.P.
TYPICAL FLOOR PLAN
(FIRST & SECOND FLOORS)
OFFICE SPACE
OFFICE SPACE
OFFICE SPACE
LADIES TOILET
GENTS TOILET
LIFT
7'-0" HIGH WALL
B/13683/371/A/B/91
Planning Permit No.
APPROVED
SUBJECT TO THE CONDITIONS IN THIS OFFICE LETTER.
B1/5335/91
19/12/91
FOR MEMBER SECRETARY
MADRAS METROPOLITAN DEVELOPMENT AUTHORITY
MADRAS - 600 008.
19/12
OWNERS
(G. CASIMIR)
ARCH DIOCESE OF THE MADRAS MYLAPORE SOCIETY
MADRAS
BUILDING - COMMERCIAL
PROPOSED SHOPS CUM OFFICE BUILDING IN R.S. NO. 3708 OF BLOCK NO. 73 IN MYLAPORE DIVISION ON T.T.K. ROAD, MADRAS - 600018
WORKING DRAWING
TYPICAL FLOOR PLAN (FIRST, SECOND & THIRD FLOORS) & TERRACE PLAN
SCALE 1" = 8'-0" (1:100)
DATE 24-6-91
DRG. NO. 2
LICENSED SURVEYOR
S. Ravichandran
R.A. NO. 75 (CA/85/9512)
ARCHITECT
S. RAVICHANDRAN
B.ARCH, M.C.A., A.I.I.A.
REGISTERED ARCHITECT
CA/85/9512
S. RAVICHANDRAN B.ARCH
REGISTERED ARCHITECT
28, SUBRAMANIA MUDALI ST., MADRAS - 600007