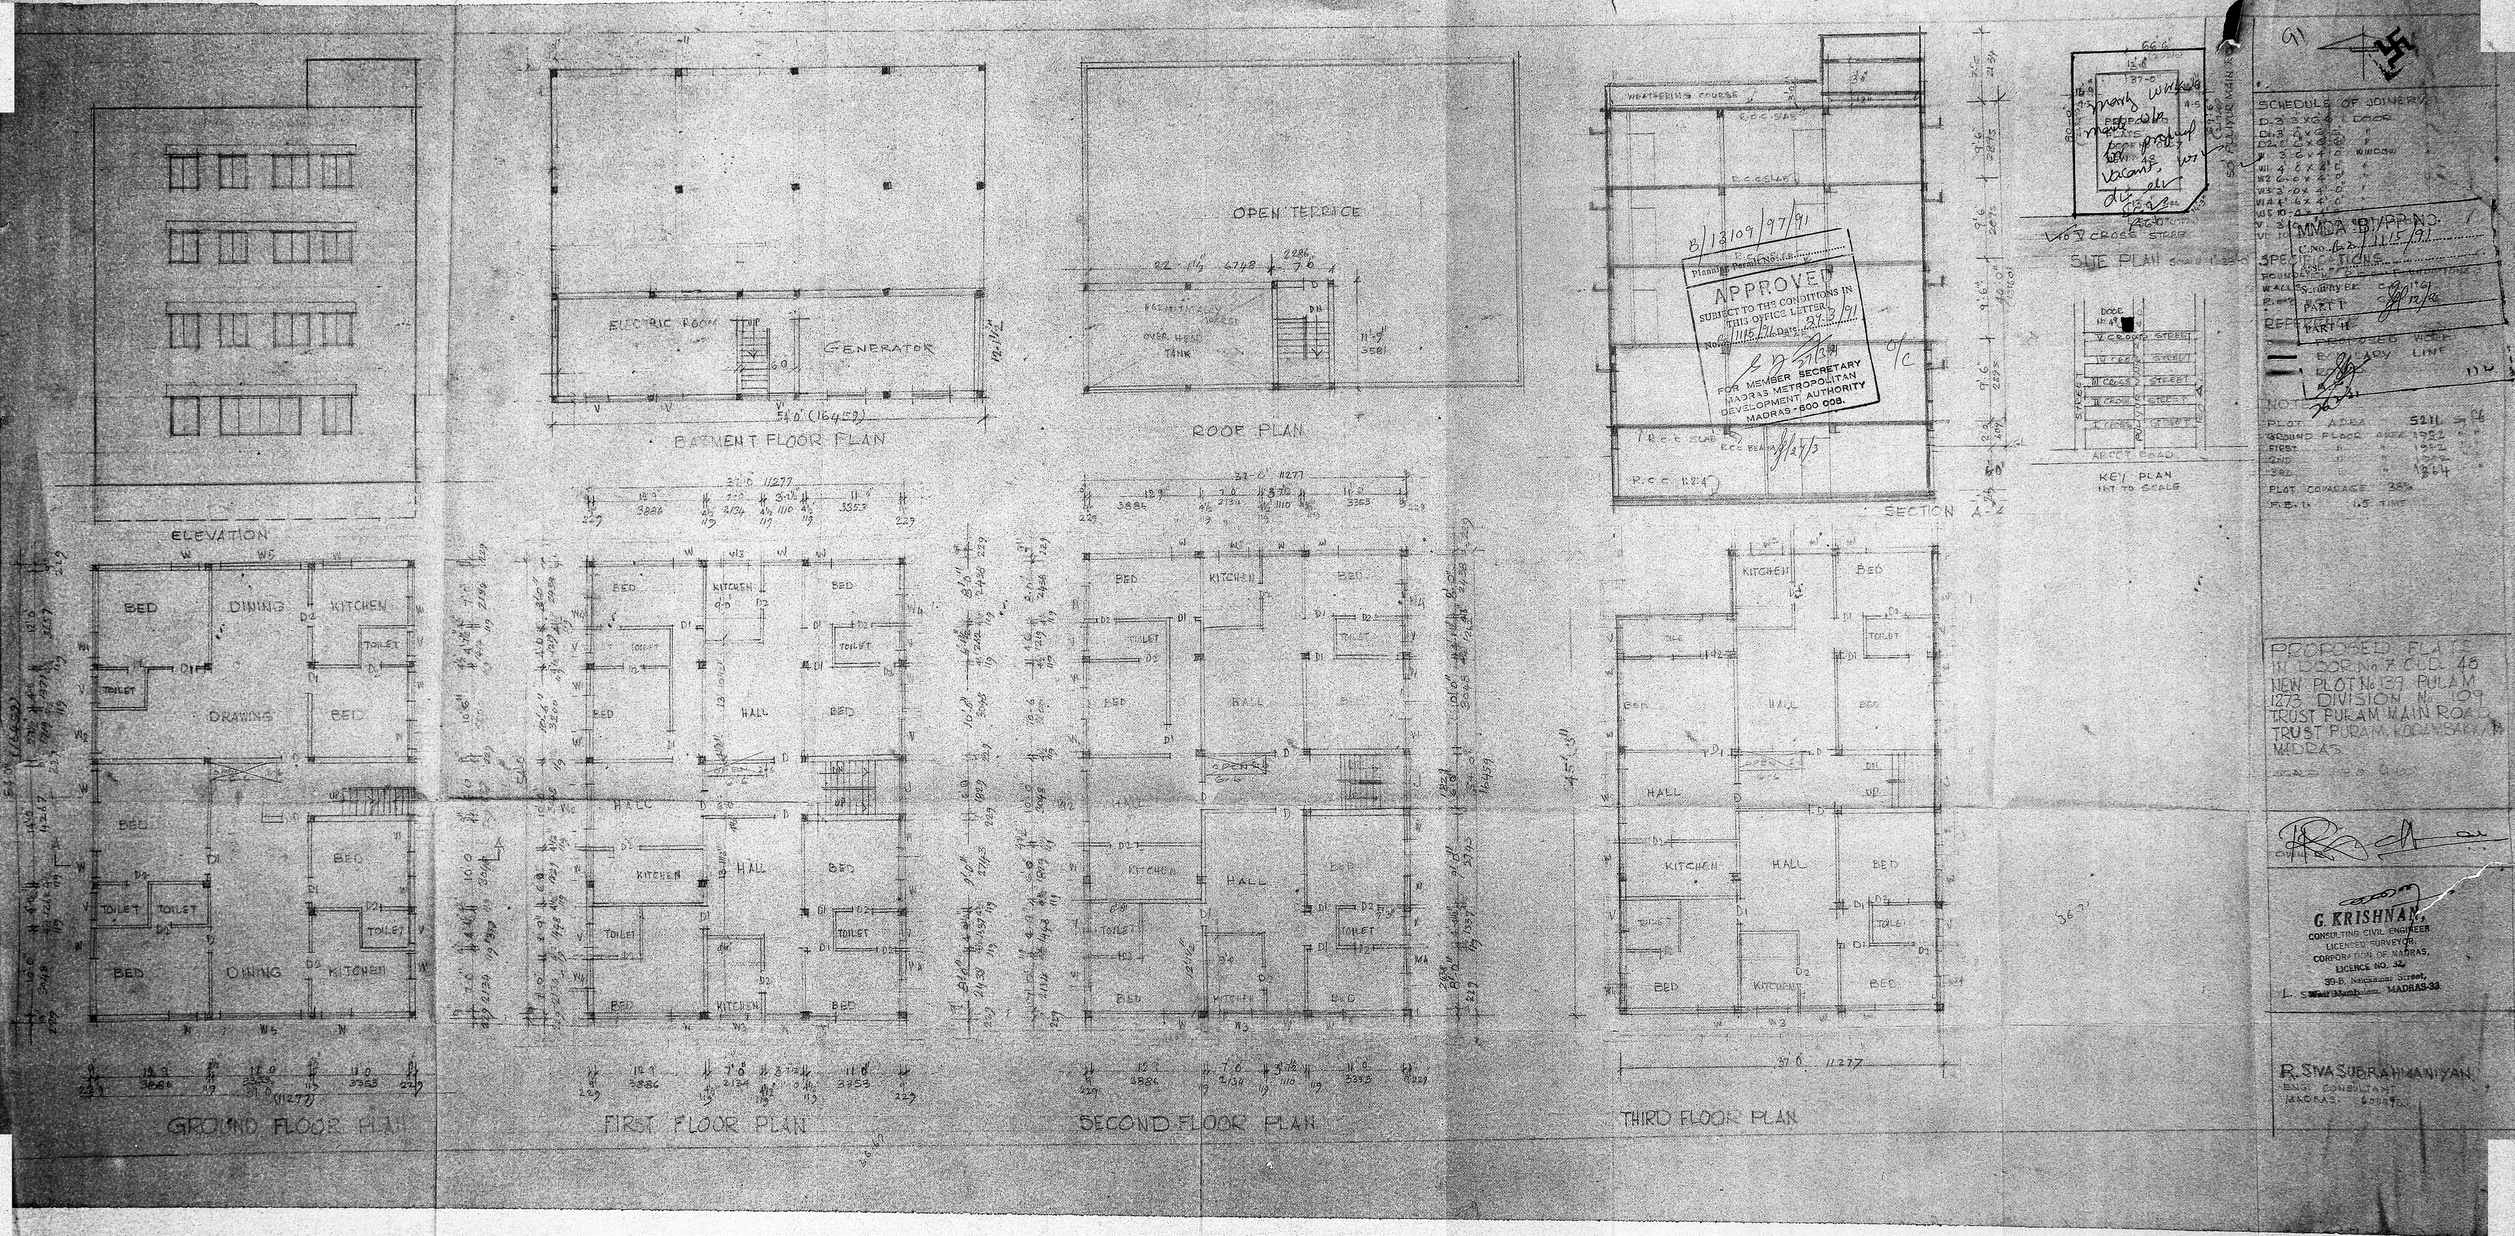
ELEVATION
BASEMENT FLOOR PLAN
ELECTRIC ROOM
GENERATOR
ROOF PLAN
OPEN TERRACE
OVER HEAD TANK
SECTION A-A
SITE PLAN
KEY PLAN
GROUND FLOOR PLAN
FIRST FLOOR PLAN
SECOND FLOOR PLAN
THIRD FLOOR PLAN
BED
DINING
KITCHEN
TOILET
DRAWING
HALL
APPROVED
SUBJECT TO THE CONDITIONS IN THIS OFFICE LETTER
FOR MEMBER SECRETARY
MADRAS METROPOLITAN DEVELOPMENT AUTHORITY
MADRAS - 600 008.
SCHEDULE OF JOINERY
MMDA BY/PP NO.
SPECIFICATIONS
PROPOSED WORK
BOUNDARY LINE
NOTE
PLOT AREA 5211 sq ft
GROUND FLOOR AREA 1922
FIRST 1922
2ND 1922
3RD 1864
PLOT COVERAGE 38%
PROPOSED FLATS IN DOOR No. 7 OLD 48 NEW PLOT No. 139 PULAM 1273 DIVISION No. 109 TRUST PURAM MAIN ROAD TRUST PURAM, KODAMBAKKAM MADRAS
G. KRISHNAN,
CONSULTING CIVIL ENGINEER
LICENSED SURVEYOR,
CORPORATION OF MADRAS,
LICENCE NO. 32,
39-B, Nainaiyar Street,
West Mambalam, MADRAS-33
R. SIVASUBRAHMANIYAN
ENG. CONSULTANT
MADRAS.