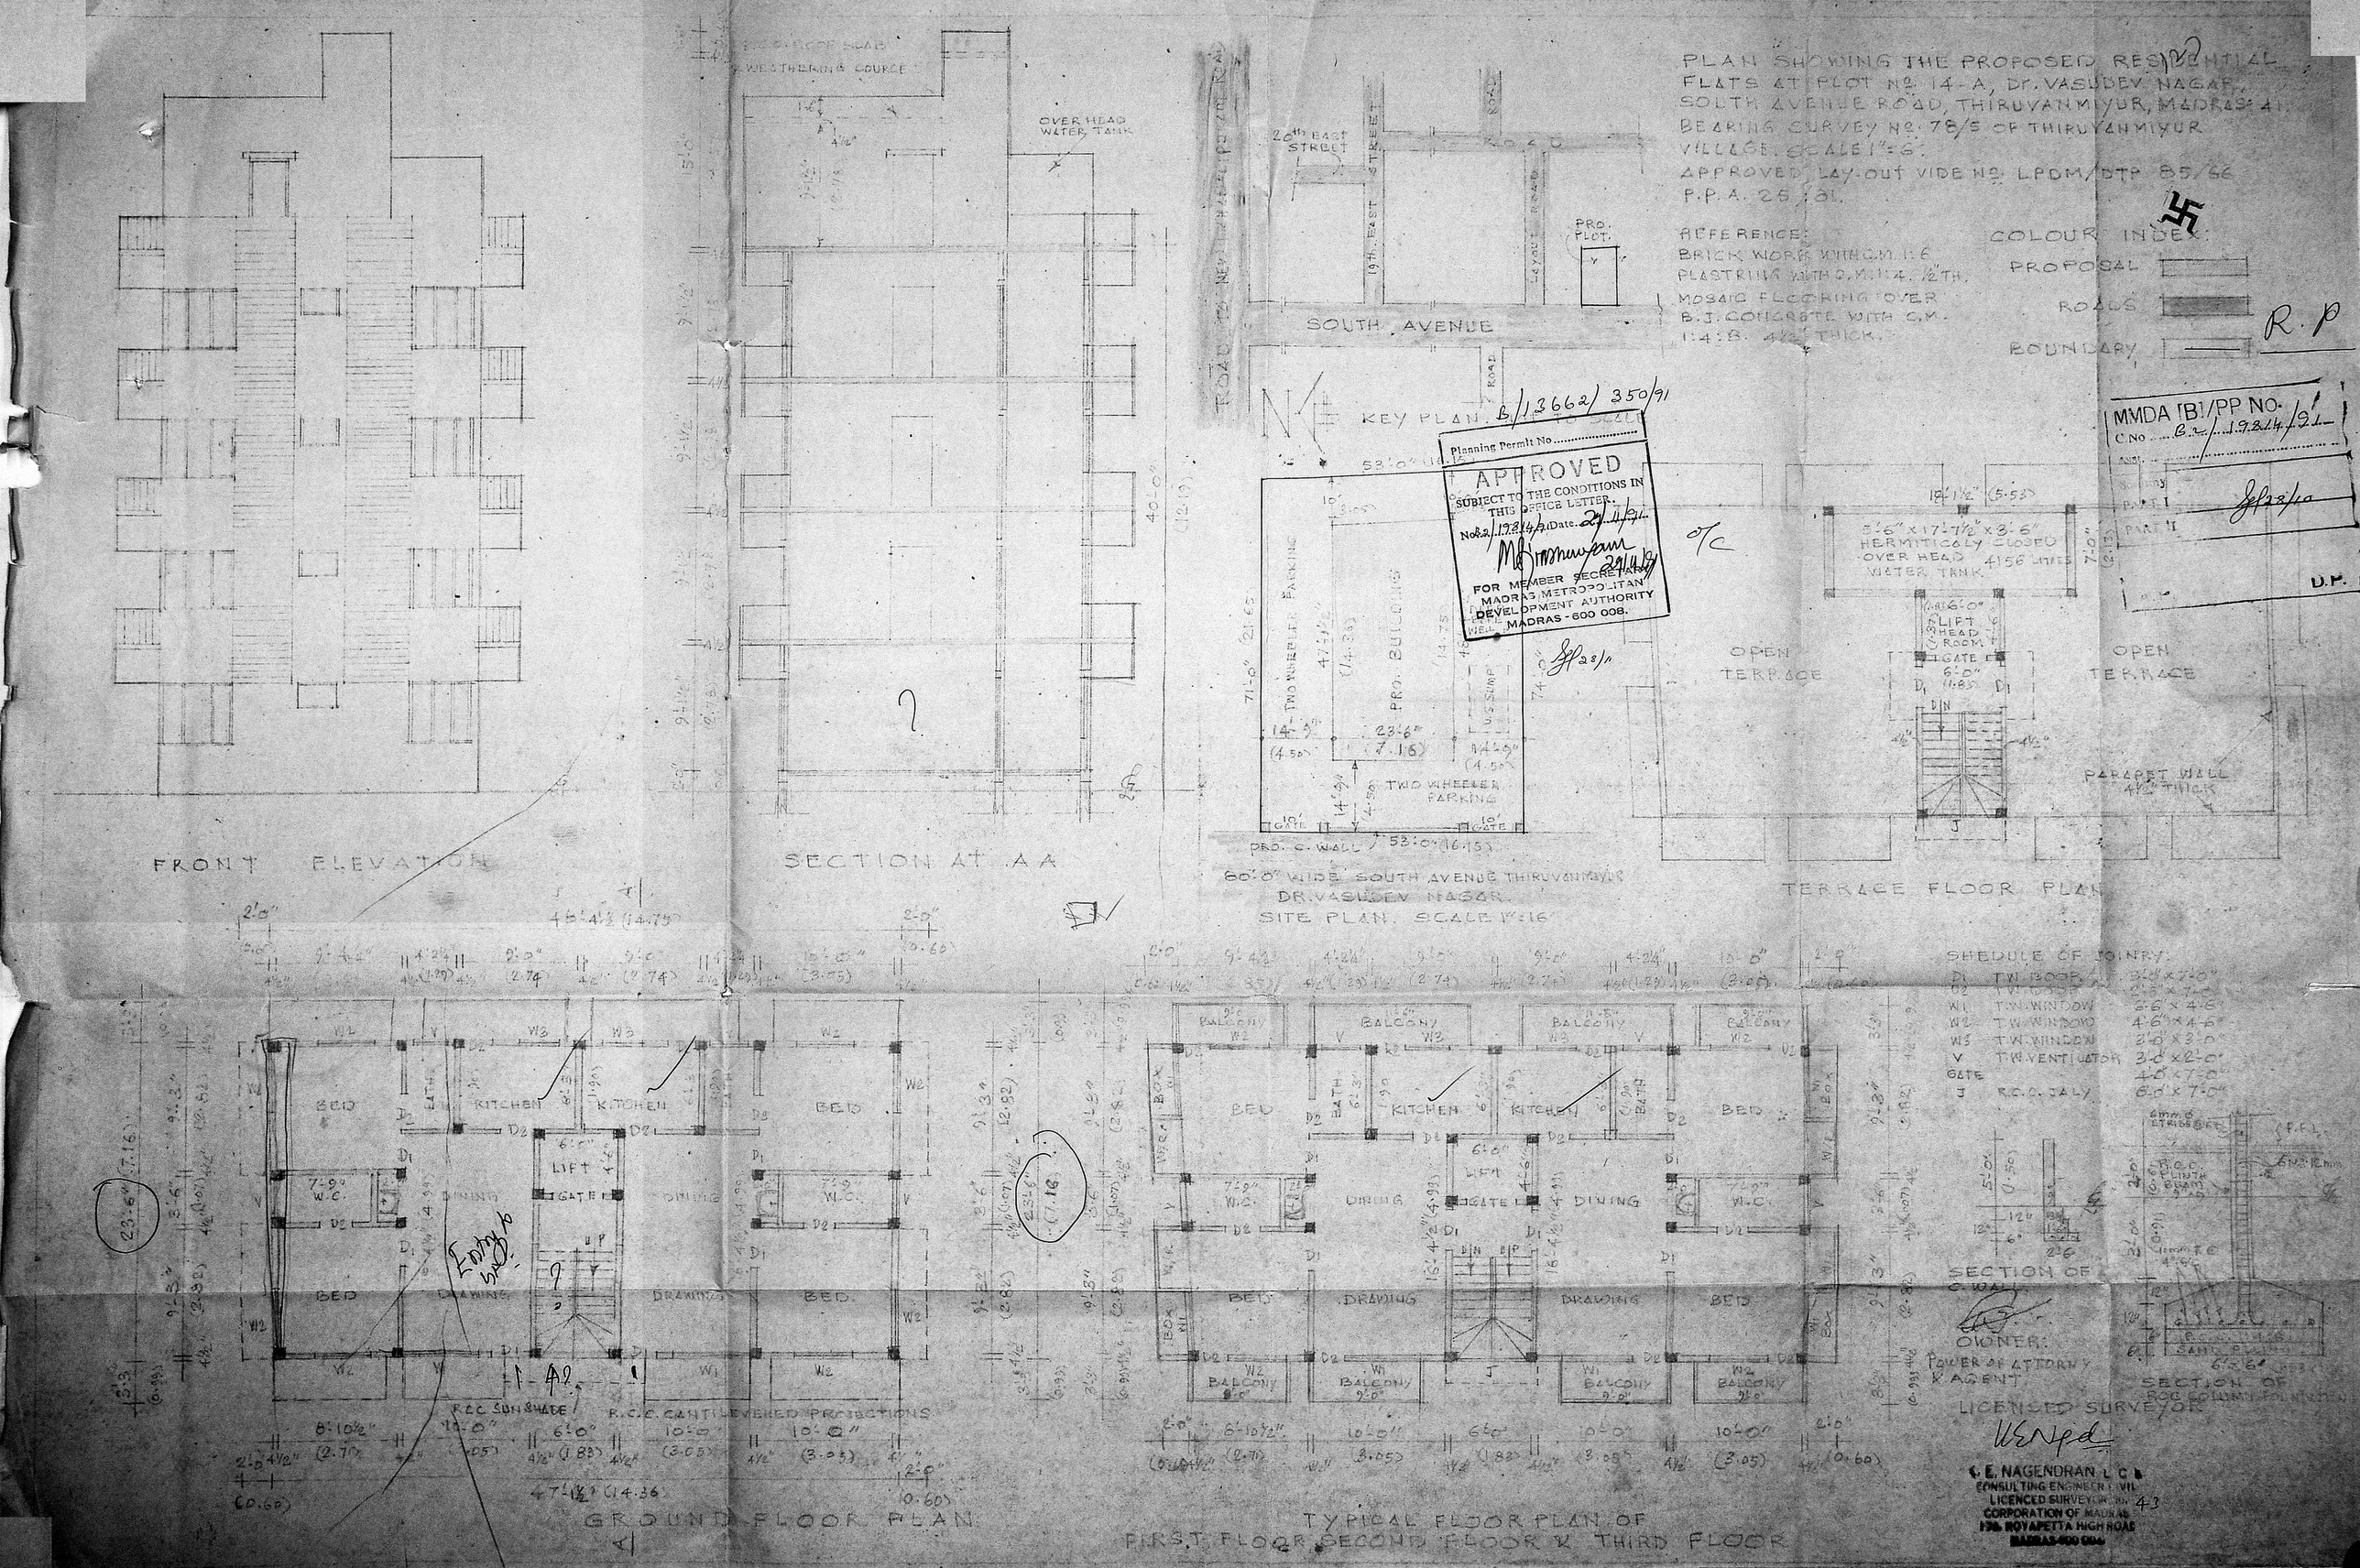
PLAN SHOWING THE PROPOSED RESIDENTIAL FLATS AT PLOT No. 14-A, Dr. VASUDEV NAGAR, SOUTH AVENUE ROAD, THIRUVANMIYUR, MADRAS-41.
BEARING SURVEY No. 78/5 OF THIRUVANMIYUR VILLAGE. SCALE 1"=6'.
APPROVED LAY-OUT VIDE No. LPDM/DTP 85/66 P.P.A. 25/81.
REFERENCE:
BRICK WORK WITH C.M. 1:6
PLASTRING WITH C.M. 1:4. ½" TH.
MOSAIC FLOORING OVER B.J. CONCRETE WITH C.M. 1:4:8. 4½" THICK.
COLOUR INDEX:
PROPOSAL
ROADS
BOUNDARY
R.P
MMDA (B)/PP No.
C.No. B2/19814/91
D.P.
KEY PLAN. B/13662/350/91
Planning Permit No.
APPROVED
SUBJECT TO THE CONDITIONS IN THIS OFFICE LETTER.
No. B2/19814/91 Date. 29/4/91
FOR MEMBER SECRETARY
MADRAS METROPOLITAN DEVELOPMENT AUTHORITY
MADRAS - 600 008.
SOUTH AVENUE
20th EAST STREET
19th EAST STREET
LAYOUT ROAD
PRO. PLOT
ROAD TO NEW MUNICIPAL POLICE ROAD
TWO WHEELER PARKING
PRO. BUILDING
PRO. C. WALL
60'-0" WIDE SOUTH AVENUE THIRUVANMIYUR
DR. VASUDEV NAGAR
SITE PLAN. SCALE 1"=16'
5'-6" x 17'-7½" x 3'-6" HERMITICALLY CLOSED OVER HEAD WATER TANK 4156 LITRES
LIFT HEAD ROOM
OPEN TERRACE
PARAPET WALL 4½" THICK
TERRACE FLOOR PLAN
FRONT ELEVATION
SECTION AT AA
OVER HEAD WATER TANK
WEATHERING COURSE
SHEDULE OF JOINRY:
D1 T.W. DOOR 3'-0" x 7'-0"
D2 T.W. DOOR 2'-6" x 7'-0"
W1 T.W. WINDOW 6'-6" x 4'-6"
W2 T.W. WINDOW 4'-6" x 4'-6"
W3 T.W. WINDOW 3'-0" x 3'-0"
V T.W. VENTILATOR 3'-0" x 2'-0"
GATE 4'-0" x 7'-0"
J R.C.C. JALY 6'-0" x 7'-0"
SECTION OF C. WALL
SECTION OF R.C.C. COLUMN FOUNDATION
OWNER:
POWER OF ATTORNY & AGENT
LICENSED SURVEYOR
C. E. NAGENDRAN L.C.E.
CONSULTING ENGINEER CIVIL
LICENCED SURVEYOR No. 43
CORPORATION OF MADRAS
136, ROYAPETTA HIGH ROAD
MADRAS-600 004
BED
KITCHEN
DINING
LIFT
GATE
DRAWING
BALCONY
R.C.C. SUNSHADE
R.C.C. CANTILEVERED PROJECTIONS
GROUND FLOOR PLAN
TYPICAL FLOOR PLAN OF FIRST FLOOR, SECOND FLOOR & THIRD FLOOR