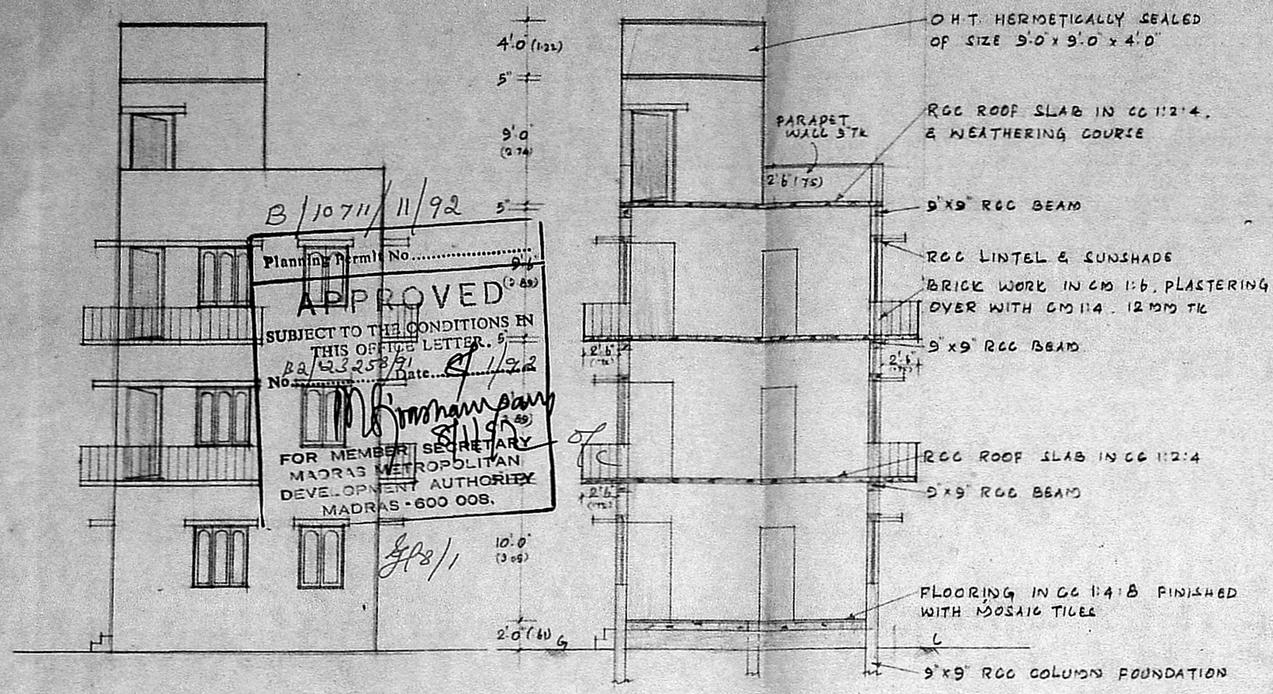

ELEVATION

SECTION ON AB

B/10711/11/92

Planning Permit No.

APPROVED

SUBJECT TO THE CONDITIONS IN THIS OFFICE LETTER.

No. B/32325/91 Date 1/12/92

FOR MEMBER SECRETARY
MADRAS METROPOLITAN
DEVELOPMENT AUTHORITY
MADRAS - 600 008.

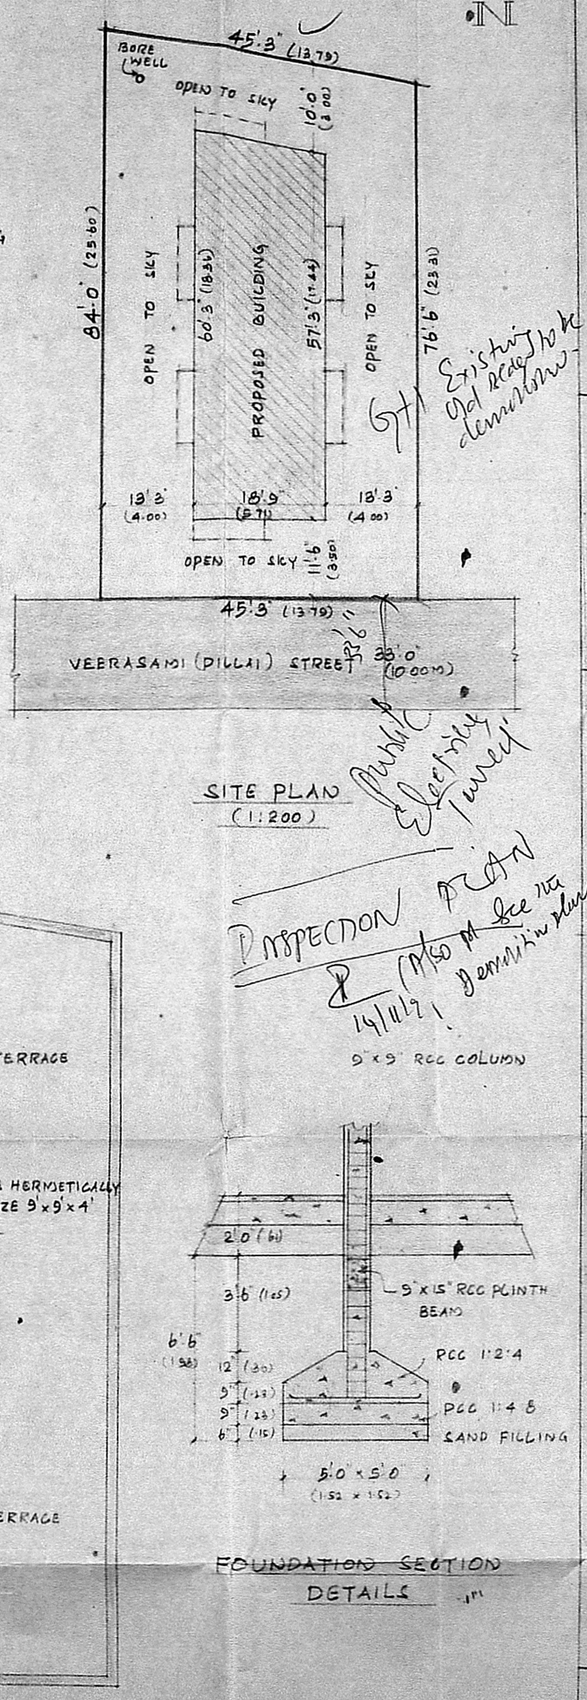

SITE PLAN
(1:200)

Existing Set Back to be demolished

Public Electricity Line

INSPECTION DEAN
(Plan to be seen in demolition plan)
14/11/91

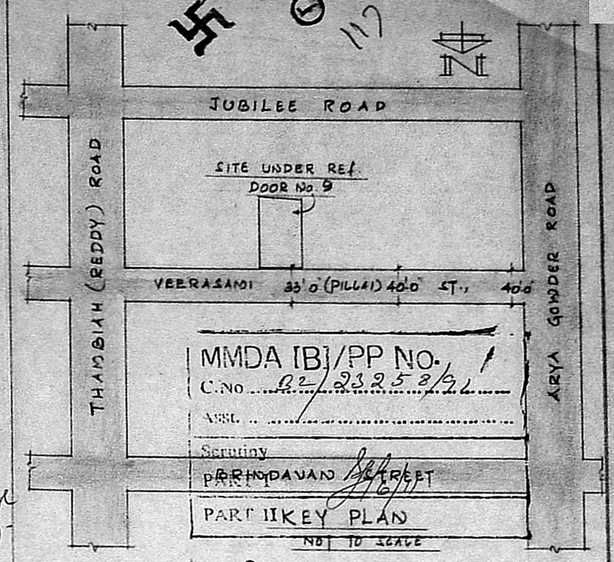

JOINERY DETAILS 4/12/91. U.P. 1

D	T.W DOOR	3'8" x 7'0"	1.00 x 2.13
D_1	"	3'0" x 7'0"	0.91 x 2.13
D_2	"	2'6" x 7'0"	0.75 x 2.13
D_3	"	2'6" x 6'6"	0.75 x 1.98
W_1	T.W GLAZED WINDOW	4'0" x 4'6"	1.22 x 1.37
W_2	" "	4'0" x 3'0"	1.22 x 0.91
W_3	" "	3'0" x 4'6"	0.91 x 1.37
V	VENTILATOR	3'0" x 2'0"	0.91 x 0.61

AREA DETAILS

PLOT AREA	: 3681 SQ.FT	(337.32 SQ.M)	
G.F. PLINTH AREA	: 1101 SQ.FT	(102.28 SQ.M)	
F.F. " "	: 1274 "	(118.35 ")	
S.F. " "	: 1274 "	(118.35 ")	
PLOT COVERAGE	: 35%		
F.S.I	: 1.00		

REFERENCE

PROPOSED
BOUNDARY
ROADS

PLAN SHOWING THE PROPOSED CONSTRUCTION OF G+2 FLOORS AT DOOR No. 9, VEERASAMI (PILLAI) STREET, WEST MAMBALAM T.S No 44, BLOCK No 47 OF PULIYUR VILLAGE. DIVISION No. 117 (OLD)

G+2 to G+3

SCALE: 1 INCH : 8 FEET (1:100)

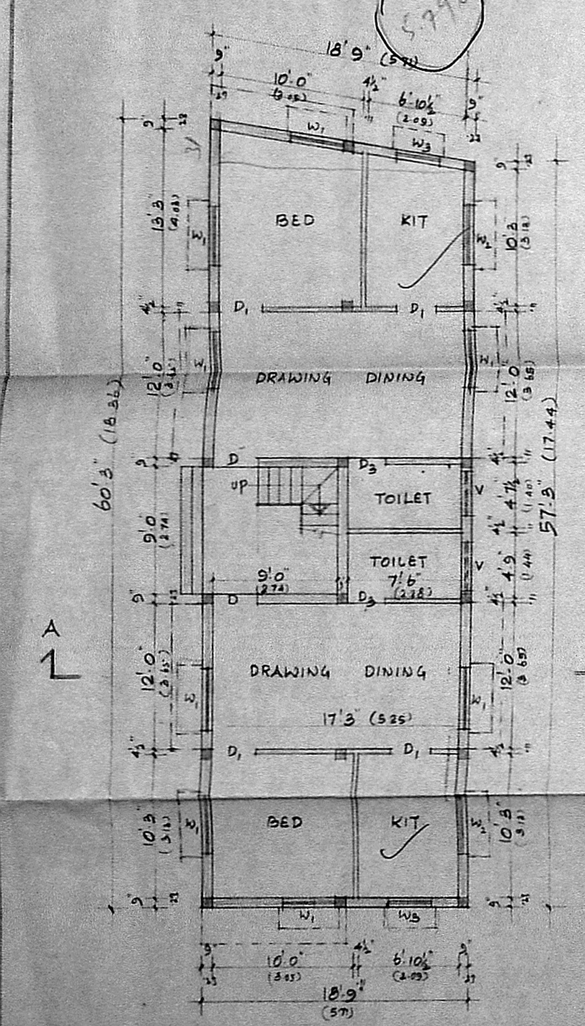

GROUND FLOOR PLAN

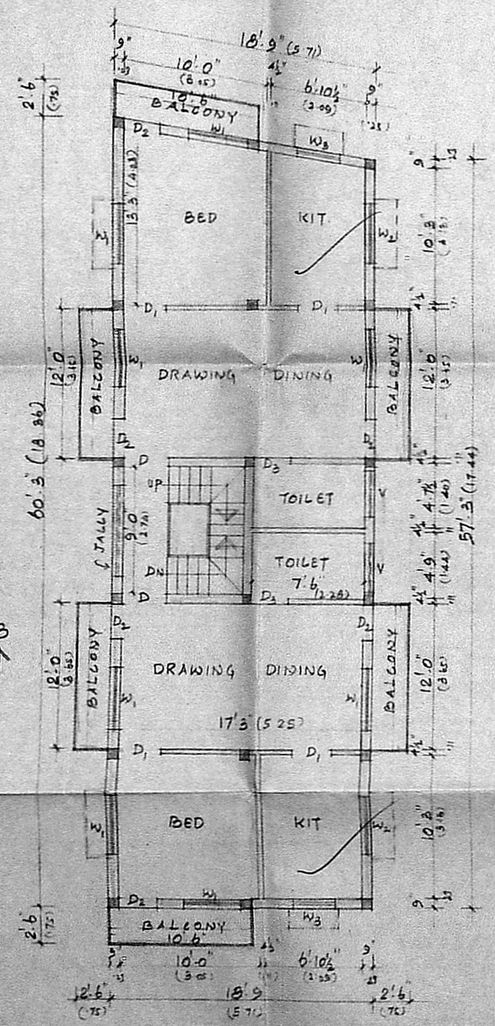

TYPICAL OF FIRST & SECOND FLOOR PLAN

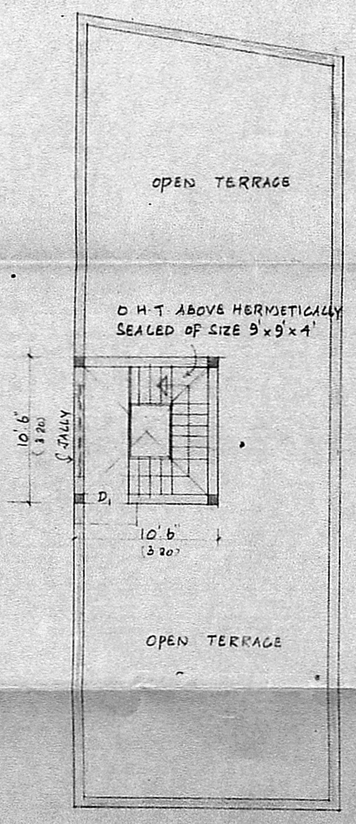

TERRACE PLAN

FOUNDATION SECTION DETAILS

P.V. KAMAKSHI

OWNER

B.S. RADHAKRISHNAN
CONSULTING CIVIL ENGINEER
LICENSED SURVEYOR CLASS-I
CORPORATION OF MADRAS.
REGD. No 120
NO. 2, SIXTH STREET, TANSI NAGAR,
VELACHERY, MADRAS-42