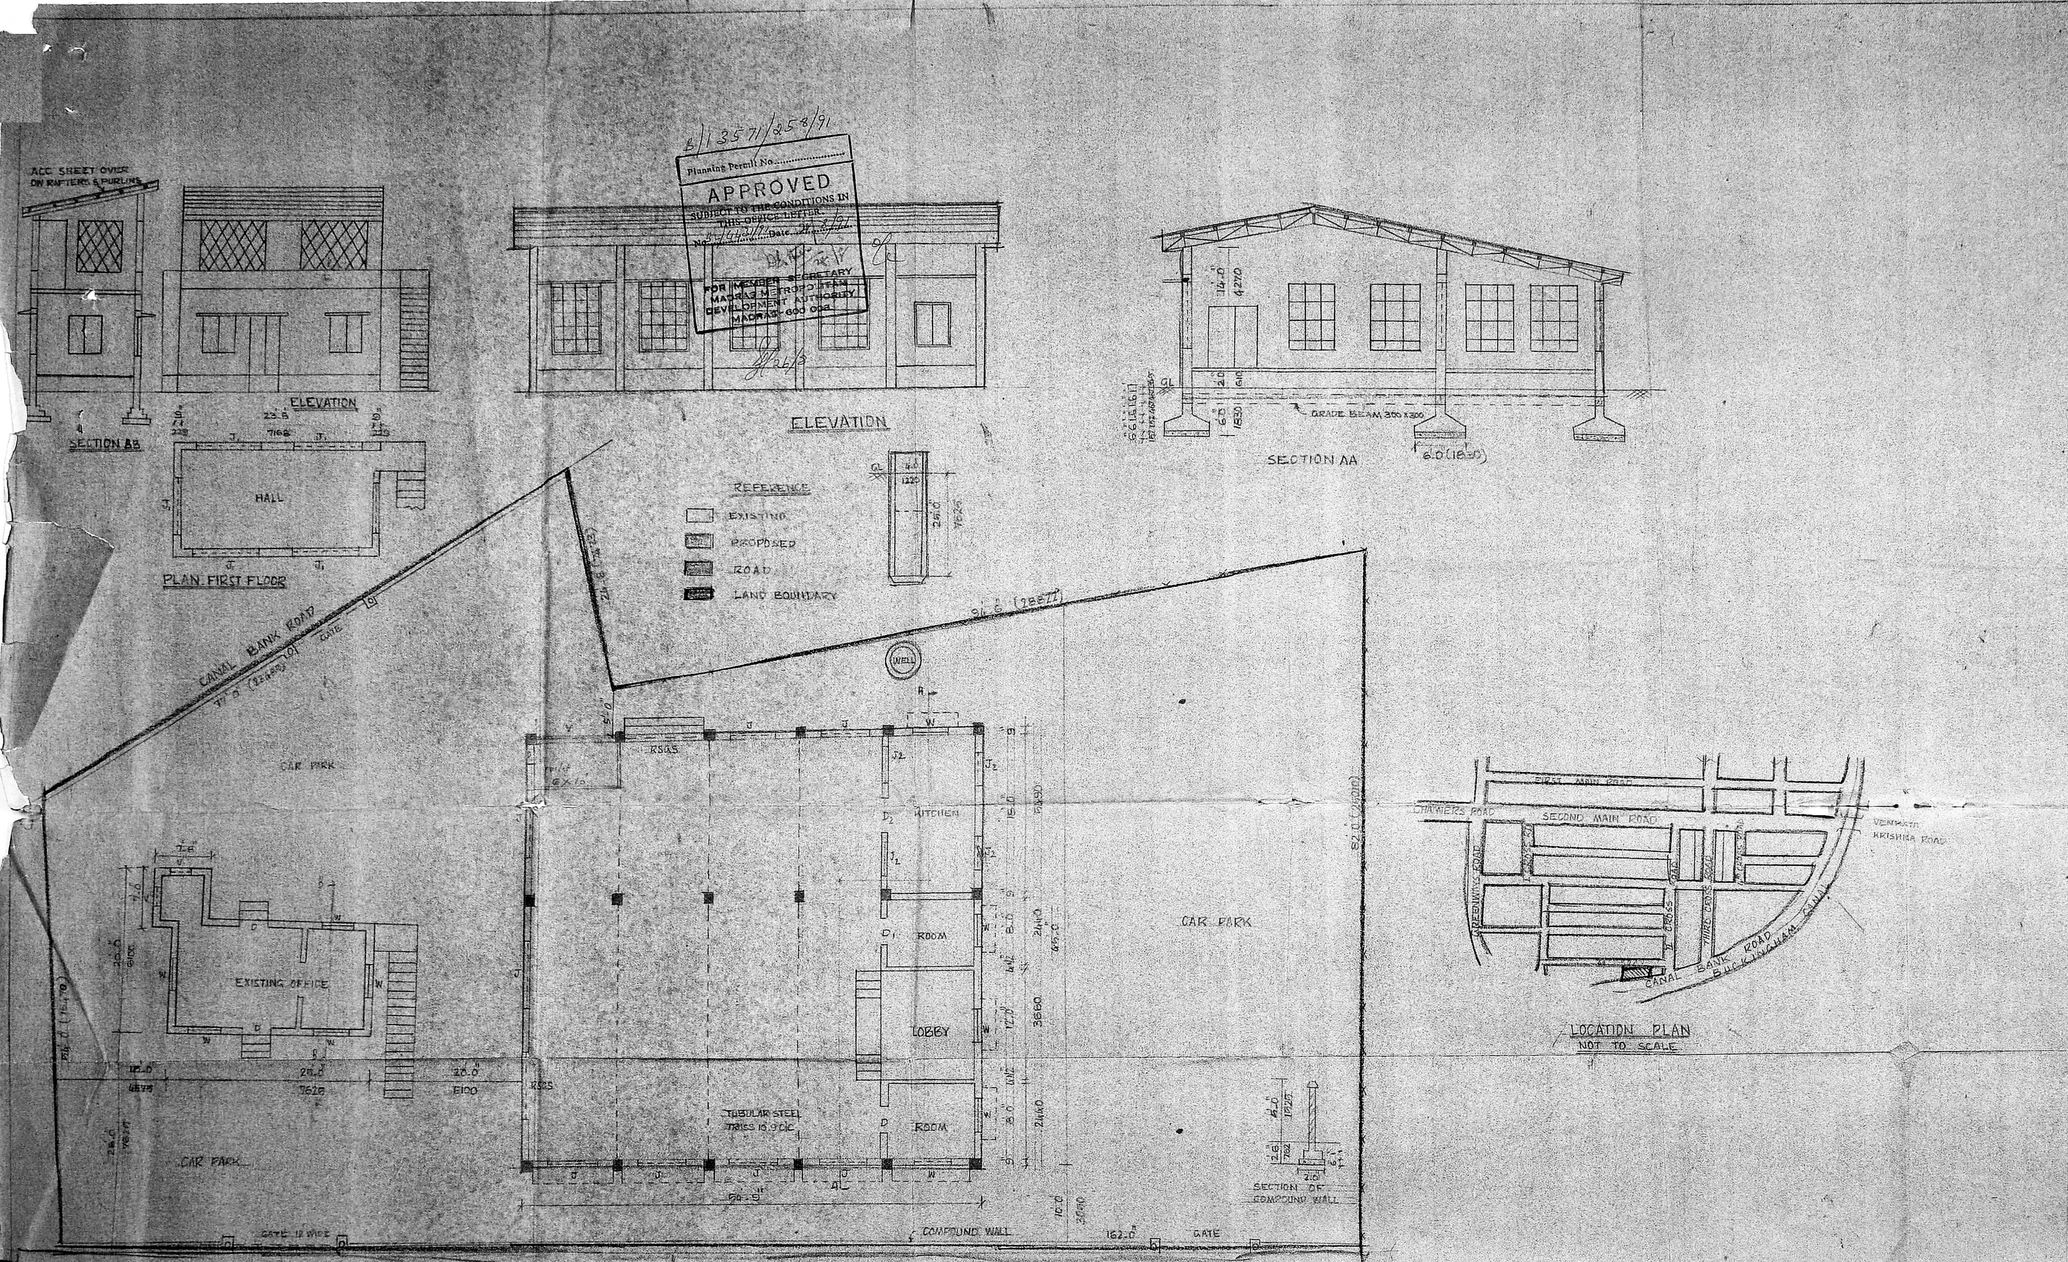

B/13571/258/91

Planning Permit No.

APPROVED

SUBJECT TO THE CONDITIONS IN THIS OFFICE LETTER

No. 4642/91 Date 24/8/91

FOR MEMBER SECRETARY
MADRAS METROPOLITAN DEVELOPMENT AUTHORITY
MADRAS-600 008

SCHEDULE OF JOINERIES

D	COUNTRY WOOD PANELLED DOOR	6.0" x 7.0"
D_1	DO	3.0" x 7.0"
D_2	DO	4.0" x 7.0"
W	COUNTRY WOOD PANELLED WINDOW	4.0" x 4.6"
J	R.C.C. JALLI	6.0" x 8.0"
J_1	DO	8.0" x 6.0"
J_2	DO	4.0" x 3.0"
RSGS	ROLLING STEEL GRILL SHUTTER	10.0" x 10.0"

PREVIOUS PLAN SANCTIONED IN BA NO 4679 D/ 10.8.86.
R.S NO 3940/36 ; 3953/60 ; 3953/58 MYLAPORE
EXTEND OF LAND : 12094 SQ.FT. (1123.6 M^2)
PLINTH AREA :

	EXISTING	PROPOSED	TOTAL
G.F	374 SQ.FT (34.7 M^2)	2683 SQ.FT (249.2 M^2)	3057 SQ.FT (284 M^2)
F.F	NIL	325 SQ.FT (30.2 M^2)	325 SQ.FT (30.2 M^2)
TOTAL	374 SQ.FT (34.7 M^2)	3008 SQ.FT (279.4 M^2)	3382 SQ.FT (314.2 M^2)

PLOT COVERAGE F.S.I :

OWNER :

For THE RAJAH ANNAMALAIPURAM CO-OPERATIVE HOUSE CONSTRUCTION SOCIETY. AND 493

M. Raghavan

Special Officer:

PROPOSED CONSTRUCTION OF A COMMUNITY HALL AT PLOT NO 1 (NEW) SEVENTH MAIN ROAD FOR RAJAANNAMALAIPURAM COOPERATIVE HOUSE CONSTRUCTION SOCIETY.
MADRAS - 600 028.

ARCHITECT :

K. SUBRAMANYAM [illegible]
[illegible]
[illegible] CANAL BANK ROAD [illegible] MADRAS-28