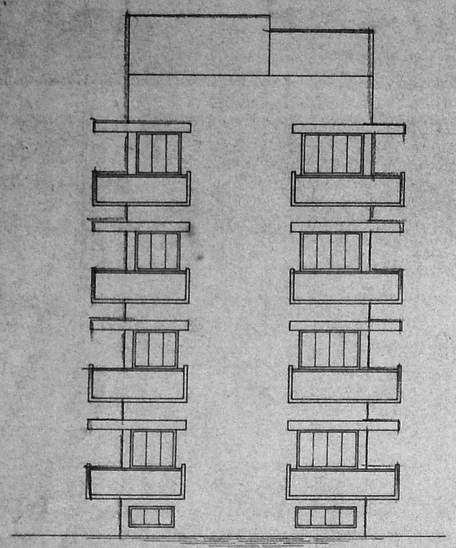

ELEVATION

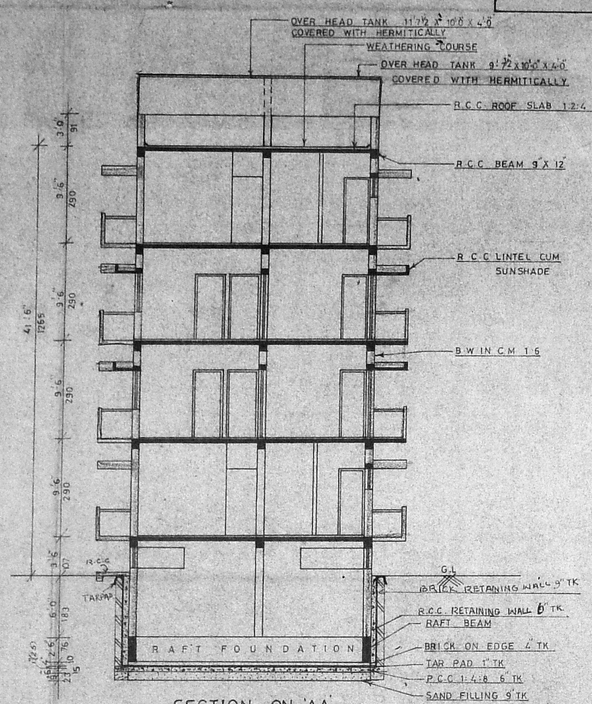

SECTION ON 'AA'

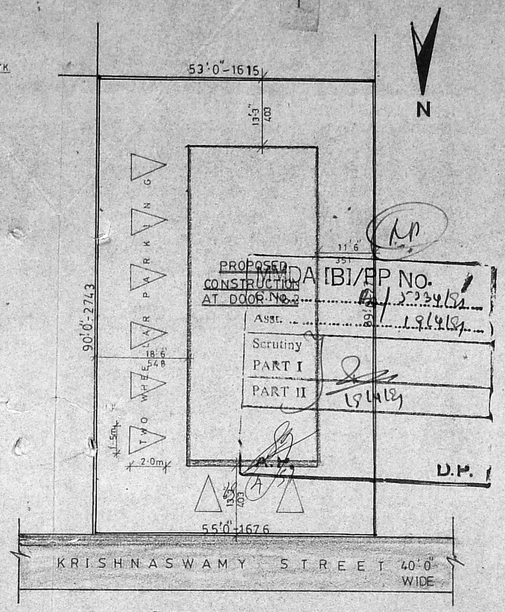

SITE PLAN
SCALE :- 1"=16'0"

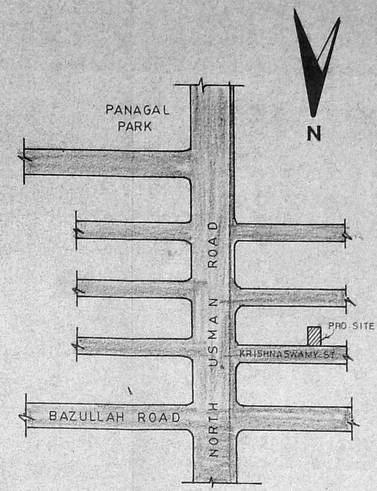

KEY PLAN
NOT TO SCALE

PLAN SHOWING THE PROPOSED RESIDENTIAL BUILDING AT, DOOR No. 2, T.S. No. 5235, KRISHNASWAMY STREET, T-NAGAR MADRAS-17

SCALE :- 1"=8'0" (1:100)

153

SCHEDULE OF JOINERY		
D - DOOR	3'3" X 6'6"	100 X 198
D1 - DOOR	3'0" X 6'6"	91 X 198
D2 - DOOR	2'6" X 6'6"	76 X 198
W - WINDOW	6'0" X 4'0"	183 X 122
W1 - WINDOW	4'6" X 4'0"	137 X 122
W2 - WINDOW	3'0" X 4'0"	91 X 122
F W - FRENCH WINDOW	2'0" X 6'6"	61 X 198
V - VENTILATOR	6'0" X 2'0"	183 X 61
V1 - VENTILATOR	4'6" X 2'0"	137 X 61
V2 - VENTILATOR	3'0" X 2'0"	91 X 61

DRAWING No. 260/90

AREA DETAILS

	S.FT	SQ.M
SITE AREA	4802.0	447.96
PRO. AREA		
136.50 BASEMENT FLOOR	1469.0	136.5
148.11 GROUND FLOOR	1613.0	149.96
148.11 FIRST FLOOR	1353.0	125.74
148.11 SECOND FLOOR	1469.0	136.5
148.11 THIRD FLOOR	1353.0	125.74
PLOT COVERAGE 31%	F.S.I	1.5949

COLOUR INDEX

SITE BOUNDARY

PROPOSED WORK

EXISTING ROAD

OWNER

A. Sundaram
POWER AGENT FOR SARADHA DEVI & OTHERS

LICENSED SURVEYOR

V. SRINIVASAN, I.C.E.S
Asst. Executive Engineer (Retd)
Consulting Civil Engineer,
REGD. No. 270.
CLASS I LICENSED SURVEYOR
CORPORATION OF MADRAS
No. 60, Valluvar Road,
NUNGAMBAKKAM MADRAS-600 034

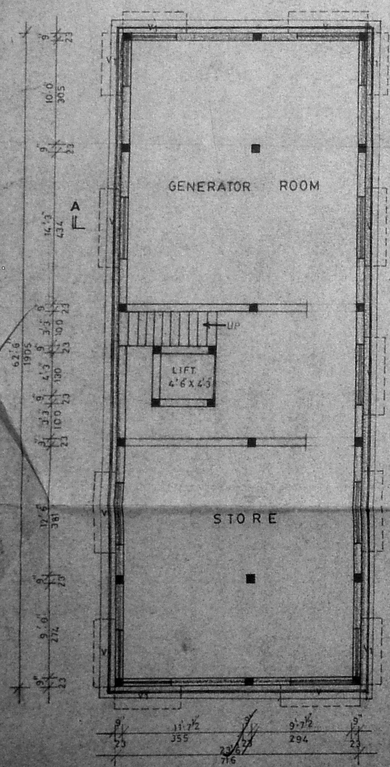

BASEMENT FLOOR PLAN

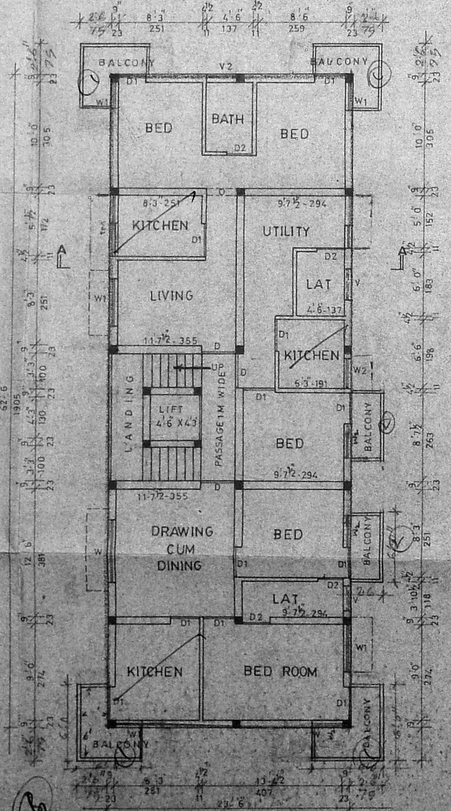

GROUND & THIRD FLOOR PLAN

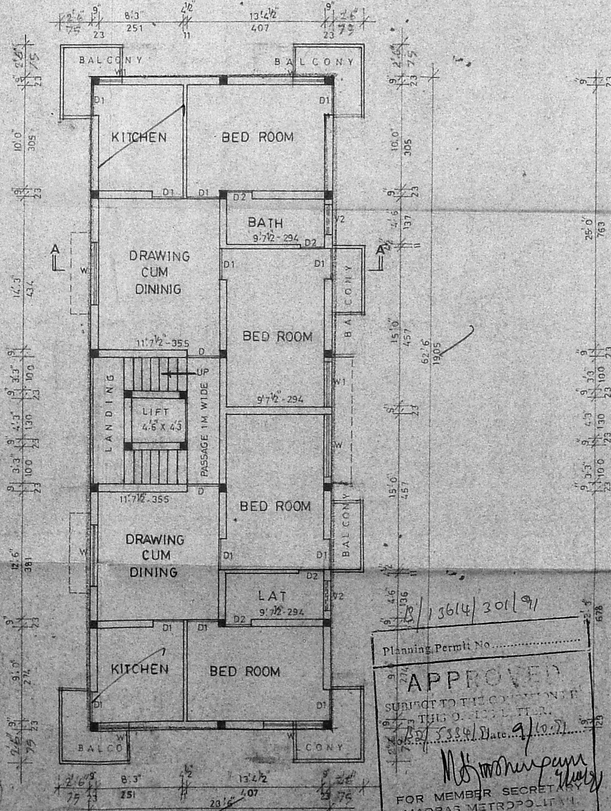

FIRST & SECOND FLOOR PLAN

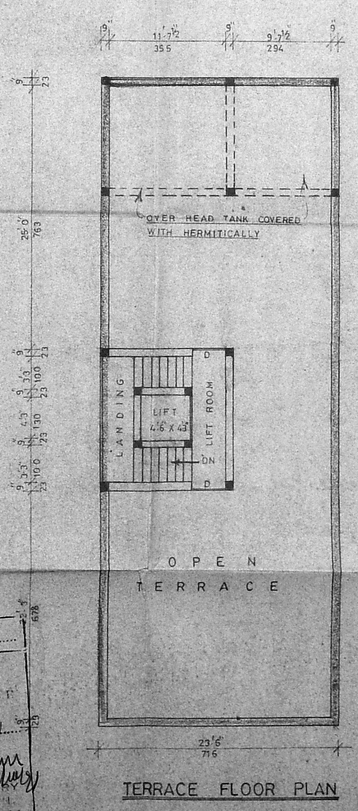

TERRACE FLOOR PLAN

Planning Permit No. B/13614/301/91
APPROVED
SUBJECT TO THE CONDITIONS
Date: 9/10/91
FOR MEMBER SECRETARY
MADRAS METROPOLITAN DEVELOPMENT AUTHORITY
MADRAS-600 008.