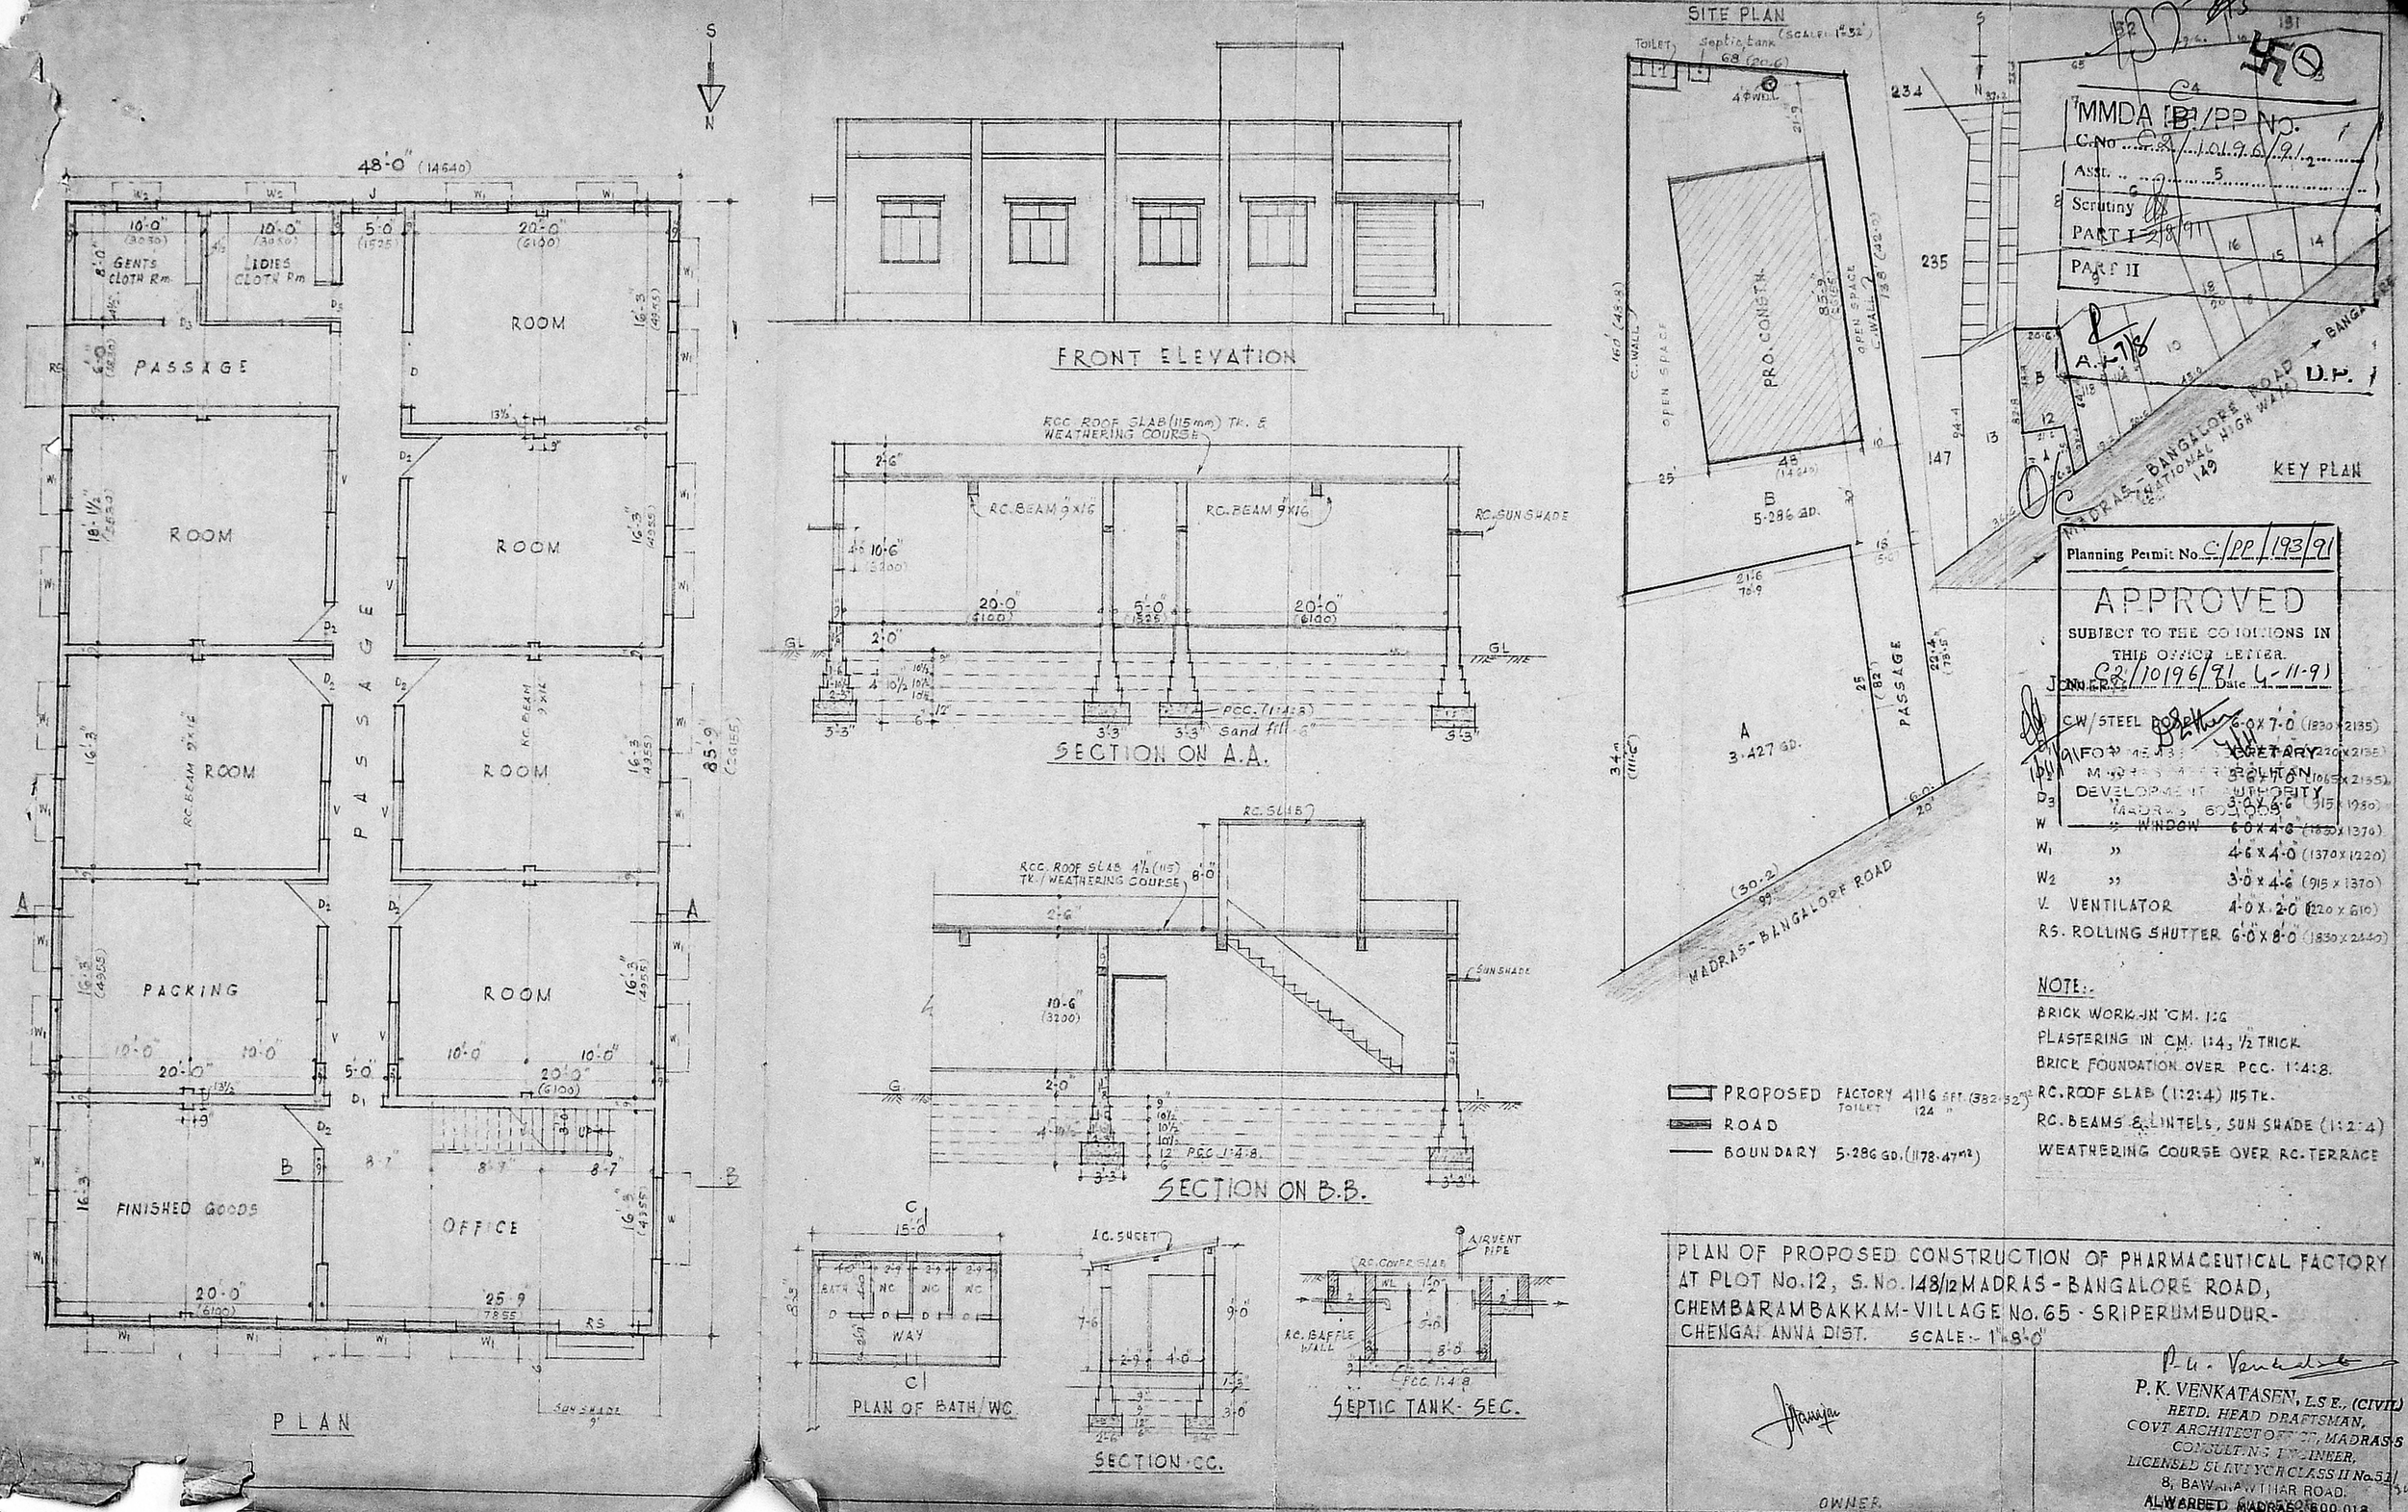

MMDA B/PP No.
C.No C2/10196/91
Asst.
Scrutiny
PART I 2/8/91
PART II

Planning Permit No. C/PP/193/91

APPROVED

SUBJECT TO THE CONDITIONS IN THIS OFFICE LETTER.

No. C2/10196/91 Date 4-11-91

FOR MEMBER SECRETARY
MADRAS METROPOLITAN DEVELOPMENT AUTHORITY
MADRAS 600 008

	C.W/STEEL DOOR	6'-0" x 7'-0" (1830 x 2135)
	"	6'-0" x 7'-0" (1220 x 2135)
	"	3'-6" x 7'-0" (1065 x 2135)
D3	"	3'-0" x 6'-6" (915 x 1980)
W	" WINDOW	6'-0" x 4'-6" (1830 x 1370)
W1	"	4'-6" x 4'-0" (1370 x 1220)
W2	"	3'-0" x 4'-6" (915 x 1370)
V.	VENTILATOR	4'-0" x 2'-0" (1220 x 610)
RS.	ROLLING SHUTTER	6'-0" x 8'-0" (1830 x 2440)

NOTE:-

BRICK WORK IN CM. 1:6
PLASTERING IN CM. 1:4, ½" THICK
BRICK FOUNDATION OVER PCC. 1:4:8.
RC. ROOF SLAB (1:2:4) 115 TK.
RC. BEAMS & LINTELS, SUN SHADE (1:2:4)
WEATHERING COURSE OVER RC. TERRACE

PLAN OF PROPOSED CONSTRUCTION OF PHARMACEUTICAL FACTORY AT PLOT No. 12, S. No. 148/12 MADRAS - BANGALORE ROAD, CHEMBARAMBAKKAM - VILLAGE No. 65 - SRIPERUMBUDUR - CHENGAI ANNA DIST. SCALE:- 1"=8'-0"

OWNER

P. K. VENKATASEN, L.S.E., (CIVIL)
RETD. HEAD DRAFTSMAN,
GOVT. ARCHITECT OFFICE, MADRAS-5
CONSULTING ENGINEER,
LICENSED SURVEYOR CLASS II No. 51
8, BAWARAWTHAR ROAD.
ALWARPET, MADRAS-600 018.