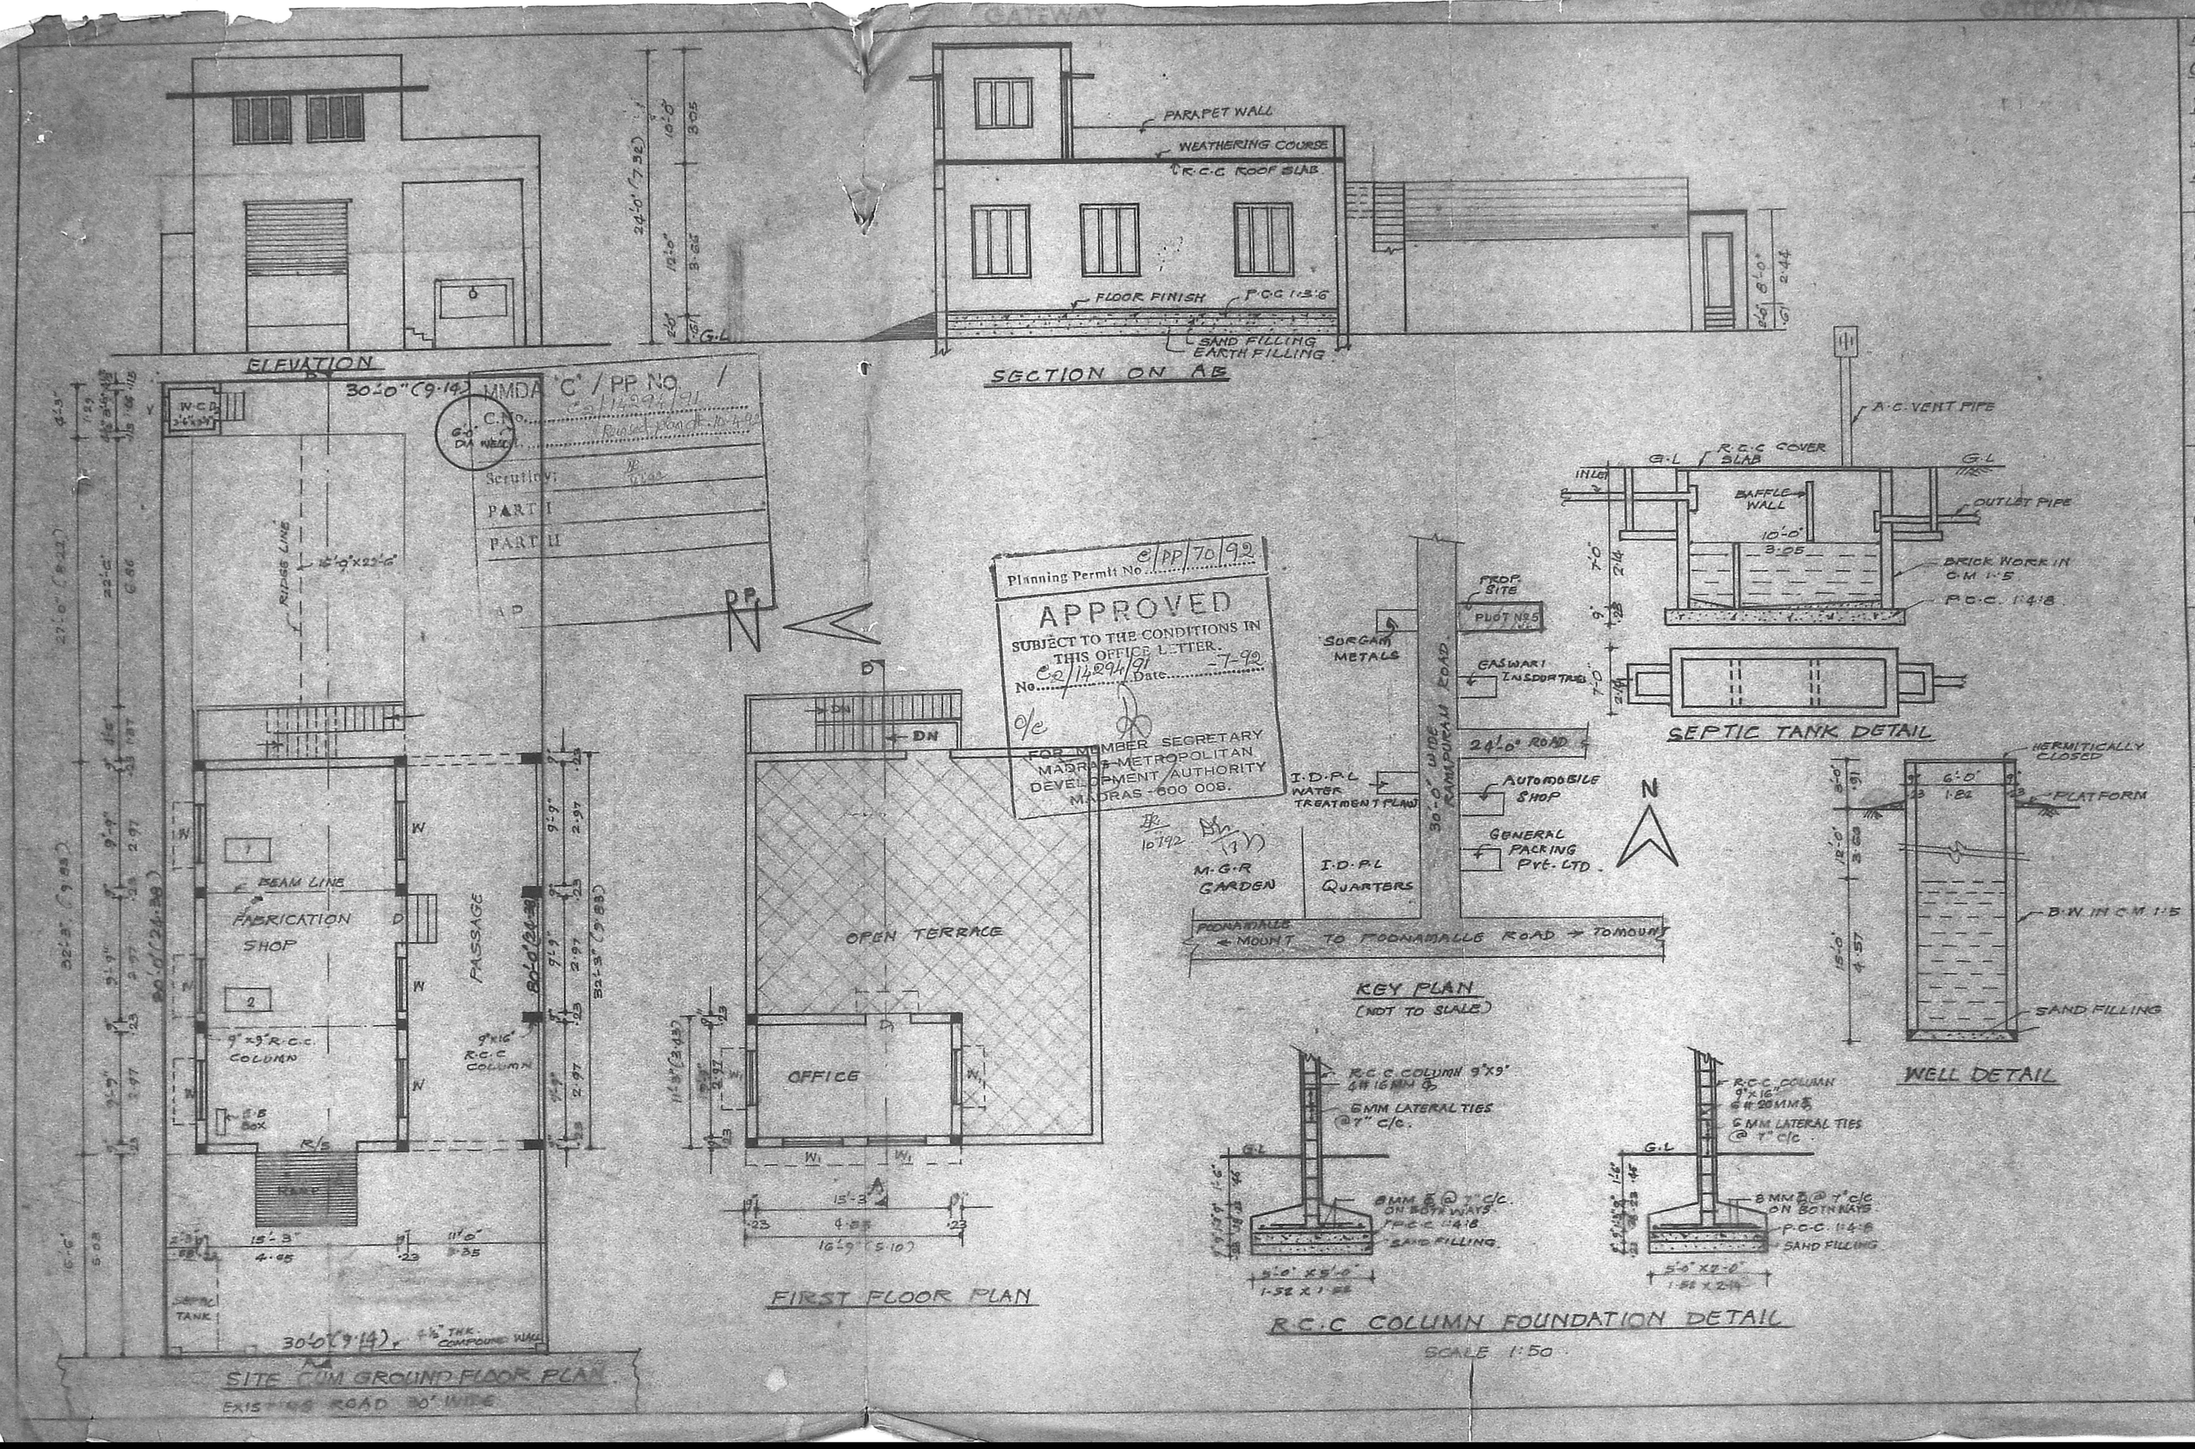


PLAN SHOWING THE INSTALLATI[illegible] OF 7.0 H.P ELECTRIC MOTOR IN THE EXISTING BUILDING IN S.No. 11 OF MANAPAKKAM VILLAGE, DOOR 4/6, SATH[illegible] NAGAR.

SCALE 1"=8' (1:100)

## SCHEDULE OF JOINERY

| | | |
|---|---|---|
| R/S | ROLLING SHUTTER | 8'-0" X 10'-0" |
| D | DOOR | 4'-0" X 7'-0" |
| $D_1$ | DOOR | 3'-3" X 7'-0" |
| $D_2$ | DOOR | 2'-6" X 7'-0" |
| W | WINDOW | 6'-0" X 4'-6" |
| $W_1$ | WINDOW | 4'-6" X 4'-6" |
| V | VENTILATOR | 2'-0" X 1'-6" |

## MACHINARY DETAIL

| | | |
|---|---|---|
| ① | DRILLING MACHINE | 1.5 H.P |
| ② | WELDING MACHINE | 5.0 H.P |
| | HAND DRILLING MACHINE | 0.25 H.P |
| | HAND GRINDING MACHINE | 0.25 H.P |
| | TOTAL | 7.00 H.P |

## COLOUR INDEX

PROPOSED SHOWN THUS
EXISTING SHOWN THUS
TO BE REMOVED
SITE BOUNDARY
ROAD

## AREA DETAIL

| | | |
|---|---|---|
| PLOT EXTENT :- | 2400 SQ FEET | (223 m²) |
| PLINTH AREA :- | 1104 " | (102.6 m²) |
| PLOT COVERAGE :- | 38% | |
| F.S.I. :- | 0.46 | |

SIG. OF OWNER

M. R. DEENA KUMAR C.E.E.
Engineering Civil Engineer
Madras Corporation
LICENSE No. [illegible]
12, SIXTH [illegible]
JAWAHAR [illegible]
MADRAS [illegible]

SIG. LICENSED SURVEYOR