SHEET NO 1

SPECIFICATION :-

MASONRY	STOCK BRICK IN CM 1:6
FOUNDS	STONE JELLY CON IN CM 1:4:8
FLOORING	3/4" THICK IN CM 1:4 OVER
4" THICK BJ	LIME CON IN CM 1:2:5
PLASTERING	1/2" THICK IN CM 1:4 MIX

CHAMBER BRICKS WITH RED CLAY MART

OVEN 24 NOS

REFERENCE :-

D	DOOR	2'-6"X6'-6"
V	VENTILATOR	2'-0"X1'-6"

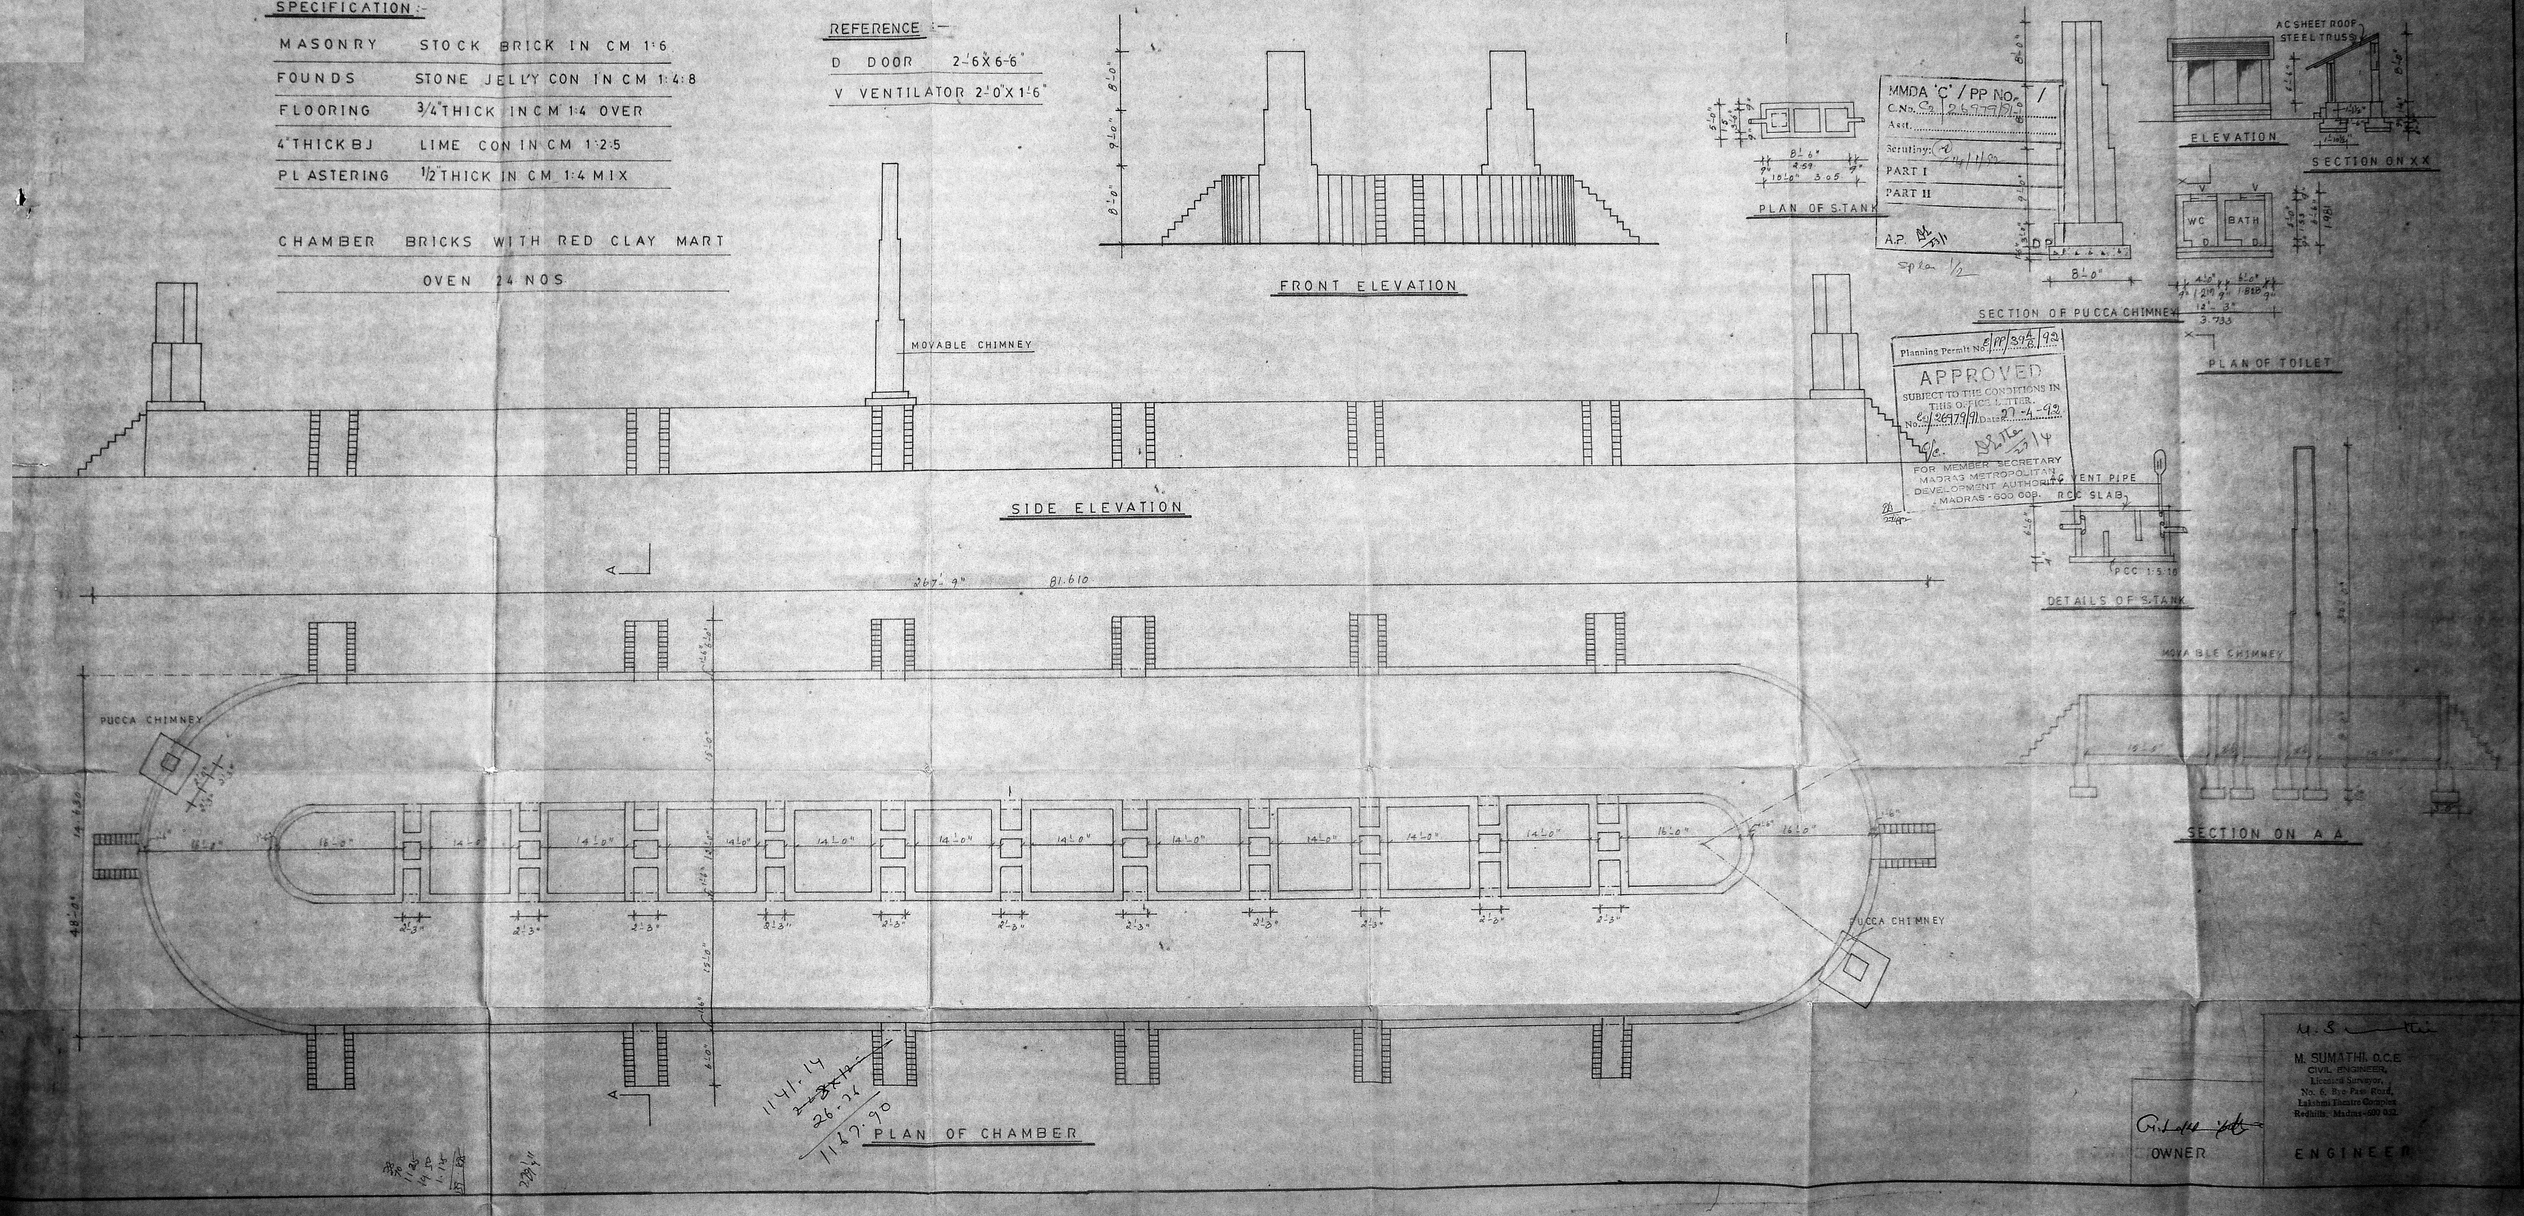

M. SUMATHI, O.C.E
CIVIL ENGINEER,
Licensed Surveyor,
No. 6, Bye Pass Road,
Lakshmi Theatre Complex
Redhills, Madras-600 052.

OWNER

ENGINEER

SHEET NO 2

REFERENCE :-

D	DOOR	9'0" X 8'0"
D1	DOOR	3'0" X 7'6"
W	WINDOW	3'0" X 4'0"
V	VENTILATOR	4'0" X 2'0"

PLAN SHOWING THE PROPOSED CONSTRUCTION OF M/S SRI LAKSHMIPATHY BRICK WORKS IN S.NO. 7/2A AT ATHUR VILLAGE, PONNERI TALUK, CHENGAI ANNA DISTRICT.

SCALE :- 1" = 8'-0" OR 1:100.

Planning Permit No. C/17/394/8/92

APPROVED
SUBJECT TO THE CONDITIONS IN THIS OFFICE LETTER.
No. C/26979/91 Dated 27-4-92
FOR MEMBER SECRETARY
MADRAS METROPOLITAN DEVELOPMENT AUTHORITY
MADRAS-600 008.

TOTAL AREA 3.90 ACARES (15814.0 M²)

CHAMBER AREA 12852.0 SFT OR 1195.0 M².

COAL STORAGE AREA 2000.0 SFT OR 186.0 M².

OFFICE ROOM AREA 223.0 SFT OR 21.0 M².

TOILET AREA 79.6 SFT OR 7.4 M².

TOPO & SITE PLAN SHOWING THE STRUCTURES WITHIN THE RADIUS OF 300'0" SCHOOLS NIL, HOSPITALS NIL, TEMPLES, MOSQUE, CHURCH AND OTHER PUBLIC BUILDINGS NIL. SCALE:-1MM=1000MM.

COLOUR INDEX :-

PROPOSED

ROAD

BOUNDRY

MMDA 'C' / PP NO. 1
C.No. C/26979/91
Asst. Rev. Sd. No. dt. 23.4.92
Scrutiny:
PART I
PART II
A.P. D.P.

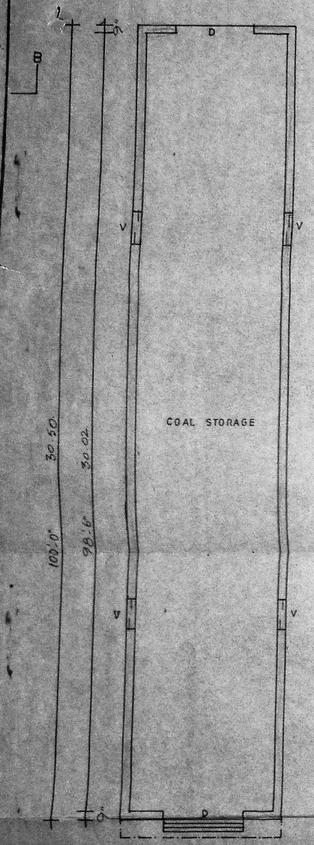

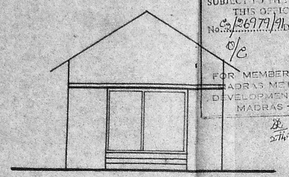

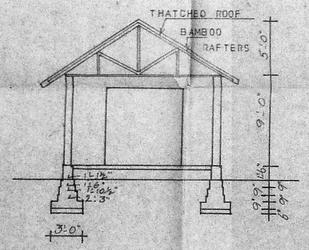

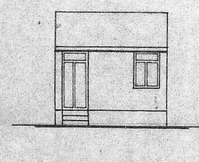

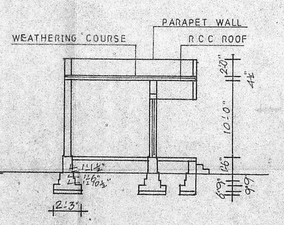

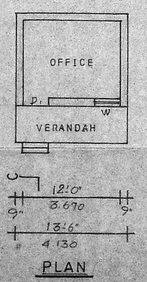

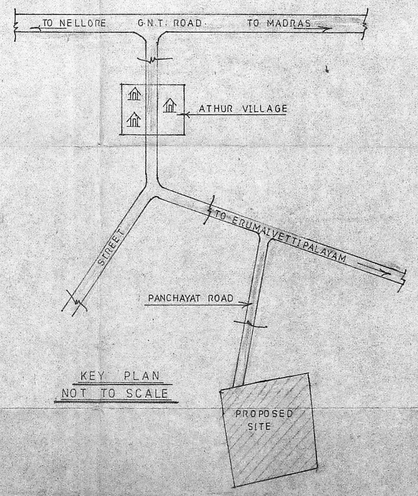

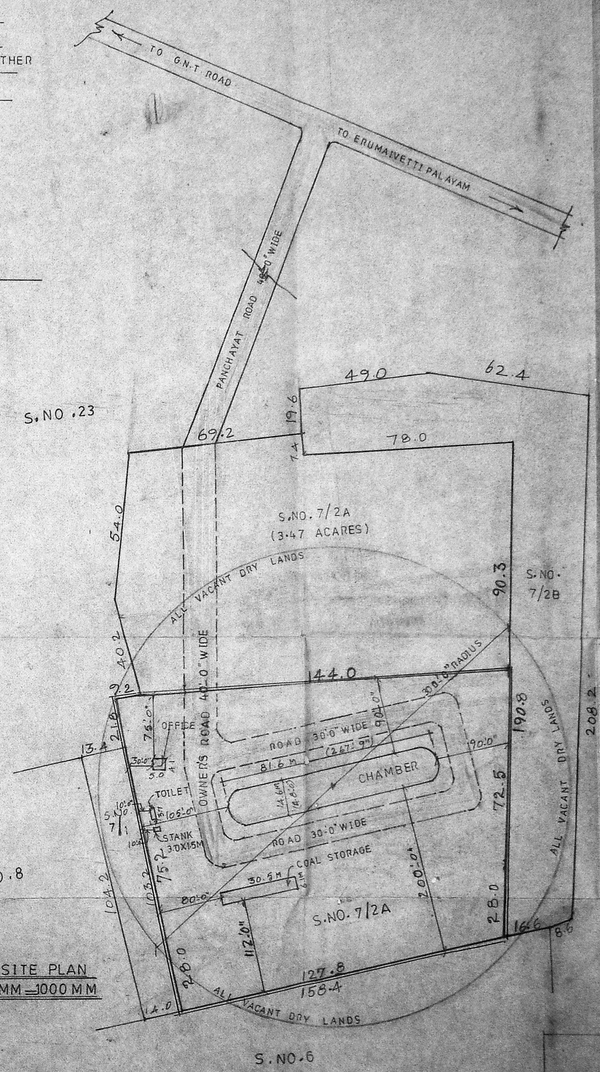

M. SUMATHI, B.C.E.
CIVIL ENGINEER,
Licensed Surveyor,
No. 6, Bye Pass Road,
Lakshmi Theatre Complex
Redhills, Madras-600 052.

OWNER

ENGINEER