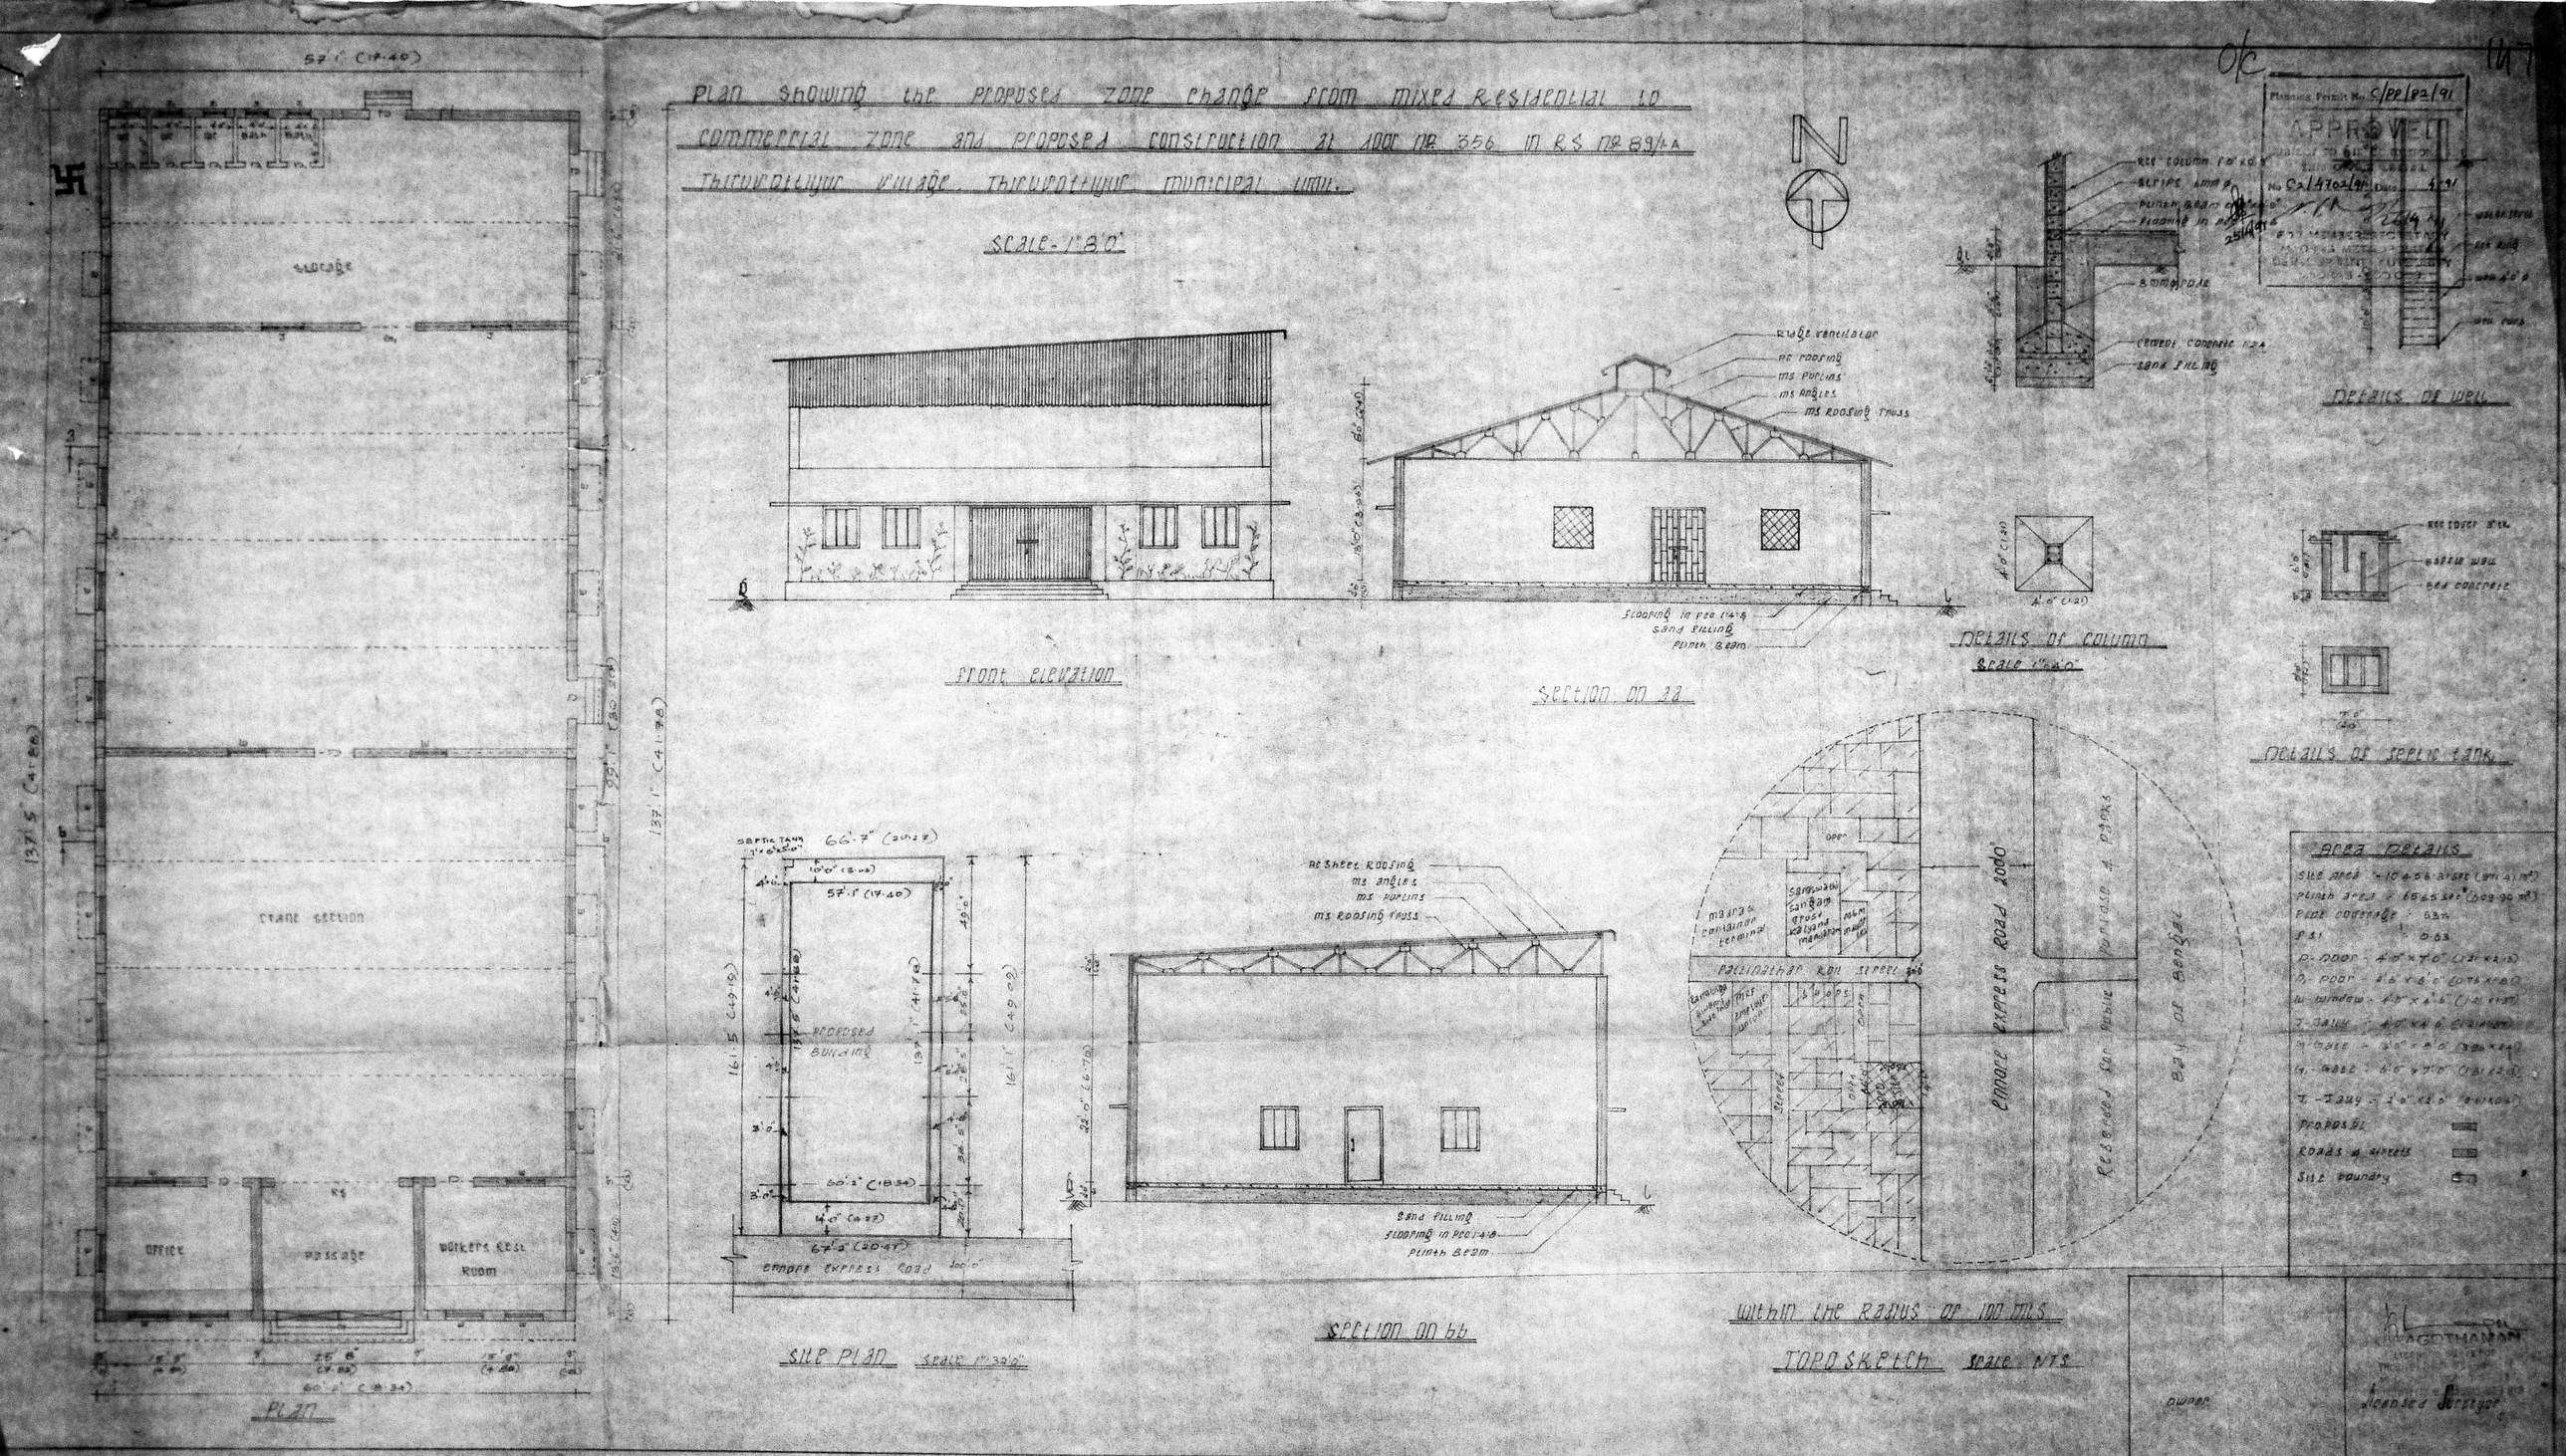

Plan showing the proposed zone change from mixed residential to commercial zone and proposed construction at door no 356 in R.S. no 89/1A Thiruvottiyur village, Thiruvottiyur municipal limit.
Scale-1"=8'0"
Planning Permit No. C/PP/82/91
APPROVED
No. C2/4702/91
Details of well
Details of column
Scale 1"=4'0"
Details of septic tank
Front elevation
Section on aa
Section on bb
Site plan
Scale 1"=32'0"
Within the radius of 100 mts
Topo sketch
Scale NTS
Area Details
Site area - 10456 sq.ft (971.41 m²)
Plinth area - 6565 sq.ft (609.90 m²)
Plot coverage - 63%
FSI - 0.63
Proposal
Roads & streets
Site boundary
Plan
Storage
Crane section
Office
Passage
Workers Rest Room
Ennore Express Road
Bay of Bengal
Owner
Licensed Surveyor