Planning Permit No. C/PP/196/91
APPROVED
SUBJECT TO THE CONDITIONS IN THIS OFFICE LETTER.
No. C2/14998/91 Date 23-10-91
FOR MEMBER SECRETARY
MADRAS METROPOLITAN DEVELOPMENT AUTHORITY
MADRAS - 600 008.

ELEVATION

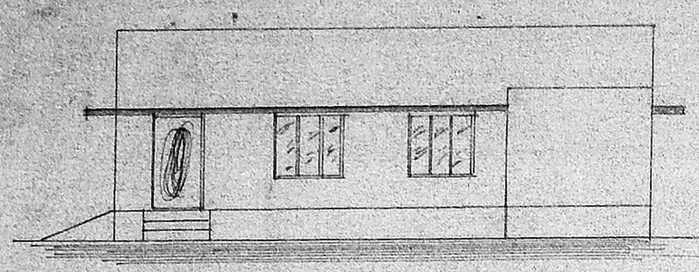

SECTION ON AA

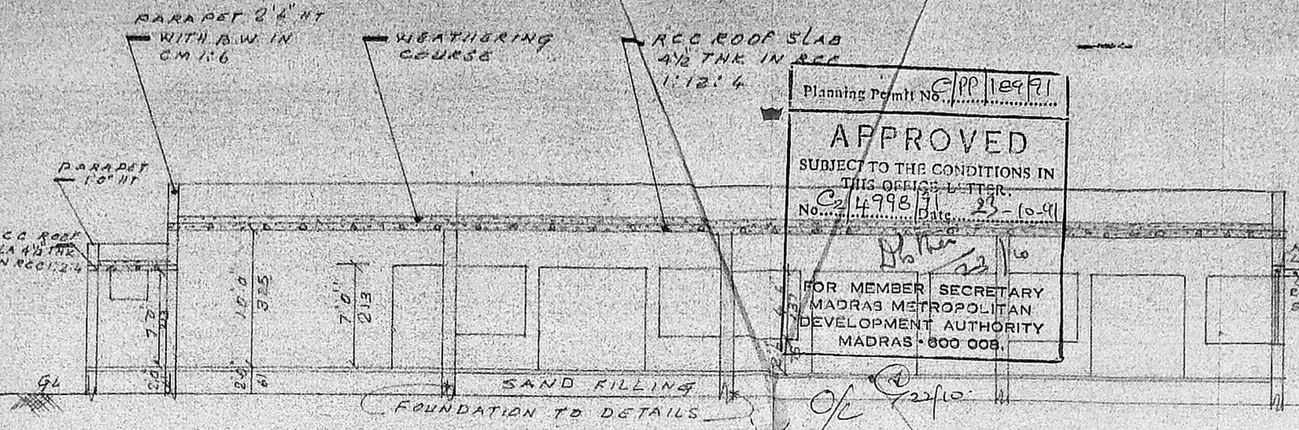

FOUNDATION DETAILS

SCALE 1"=4'0"

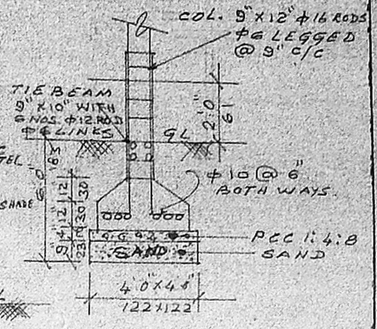

Plan of ground floor

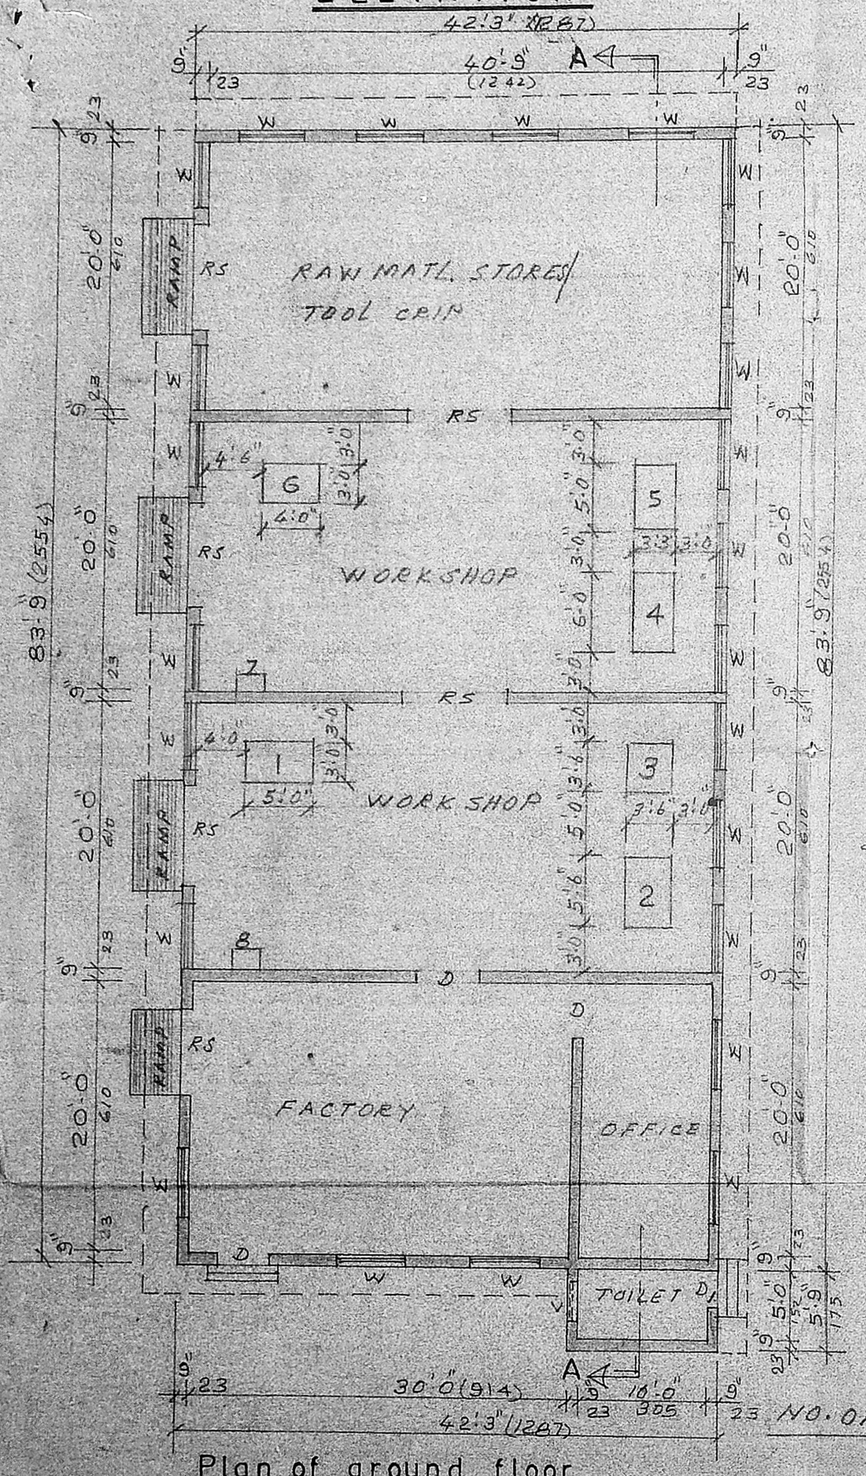

Site plan

SCALE 1"=32'-0" (1:400)

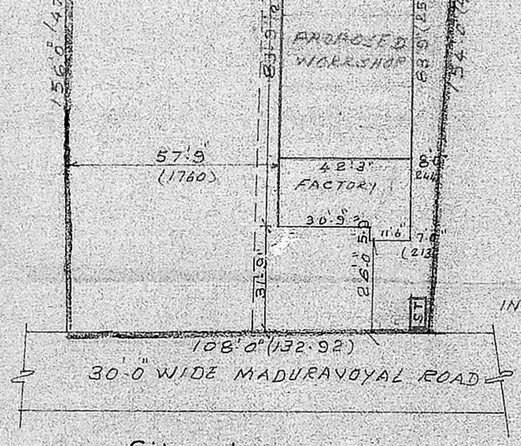

WELL

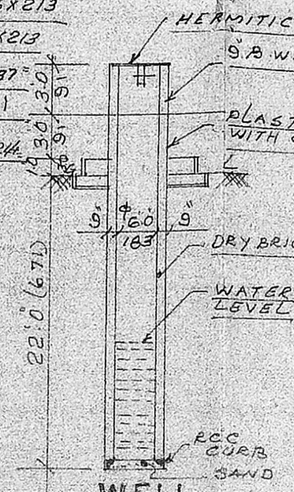

SEPTIC TANK DETAILS

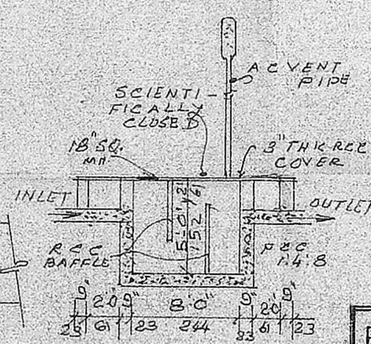

Key plan

SCALE - NOT TO SCALE

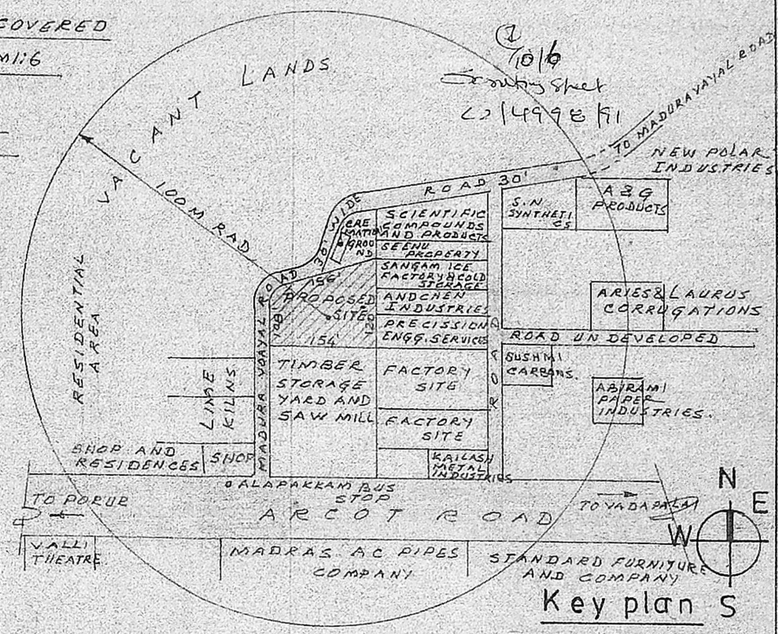

PROPOSED BUILDING SHOWN THUS ☐ — BOUNDARY SHOWN THUS

EXISTING " " ☐ — ROAD SHOWN THUS

MACHINERY DETAILS

S.NO	DESCRIPTION	HP
1	CAPSTAN LATHE	7.0
2	HERBER LATHE	10.0
3	DRILLING MACHINE	2.0
4	HYDRAULIC PRESS	12.0
5	POWER PRESS	5.0
6	MILLING MACHINE	7.5
7	BENCH GRINDER	1.0
8	BENCH GRINDER	0.5
	TOTAL	45.0

AREA CALCULATION:

PLOT AREA: 1640.6 M² (17,660 Sft)

EXISTING PLINTH AREA: 90.6 M² (975 Sft)

PROPOSED " " : 244.3 M² (2630 Sft)

TOTAL " " : 334.9 M² (3605 Sft)

REVISED PLAN SHOWING THE PROPOSED FACTORY IN S.No. 450/1 Part, VILLAGE No. 99 AT MADURAVOYAL VILLAGE, SAIDAPET TALUK, CHINGLEPUT DIST.

Originally sanctioned vide MMDA No. C/PP/196/89 dt 26.7.89

PP No. 9003 dt. 26.7.89

Scale: 1"=8'-0" (1:100)

R. Mohan Rao, D.C.E.
LICENSED SURVEYOR
Corporation of Madras
REG No. 14
AMBATTUR TOWN SHIP
ALANDUR MUNICIPALITY
Consulting Engineers & Contractors
T. NAGAR, MADRAS-600 017
Phone: 440758

Licensed Surveyor

(G. Azariah)
OWNER

29-5-91