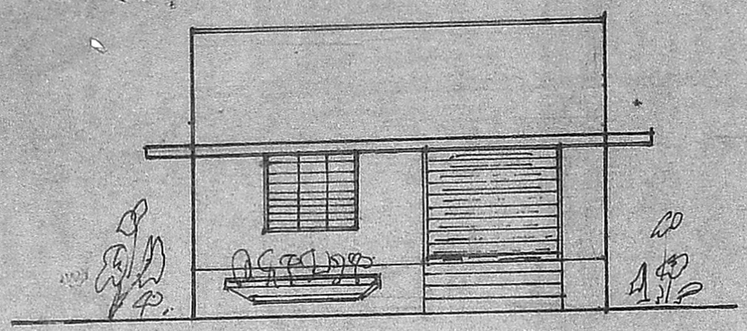

· FRONT ELEVATION ·

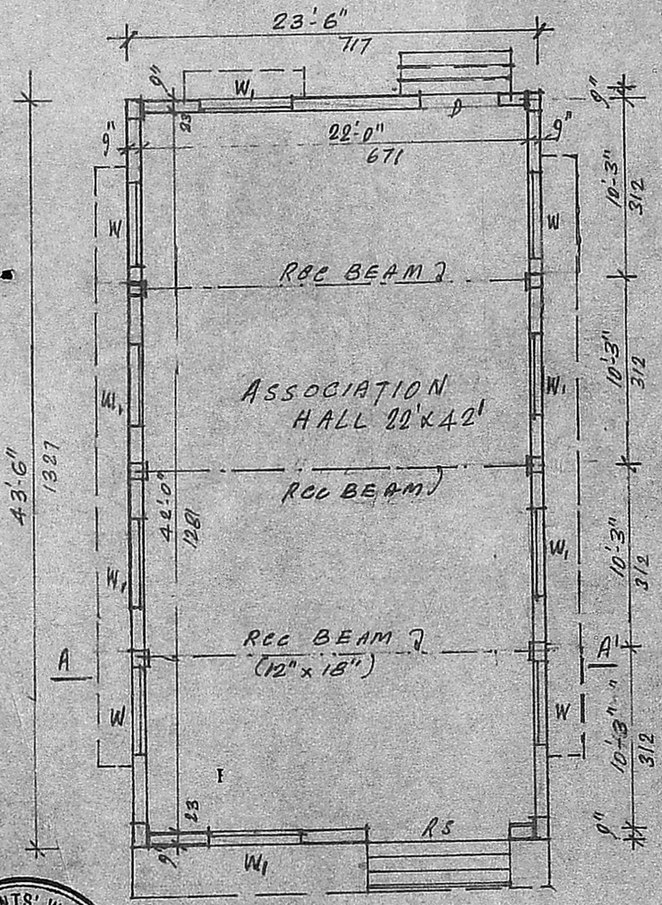

· PLAN ·

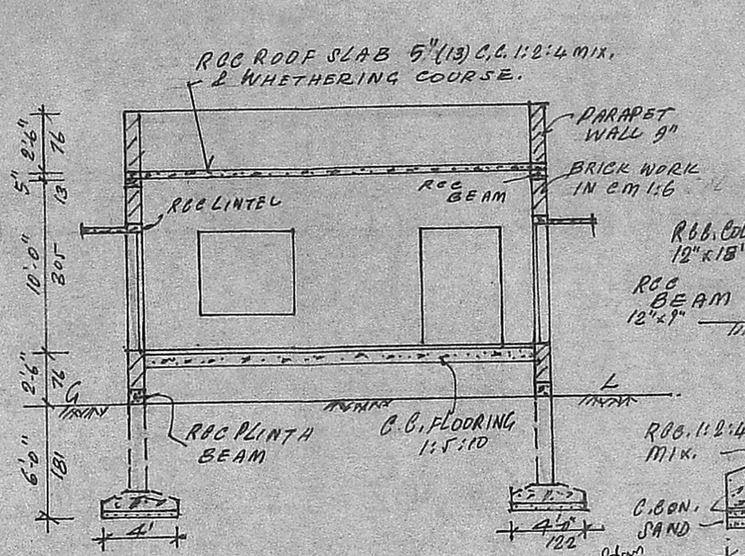

· SECTION A-A ·

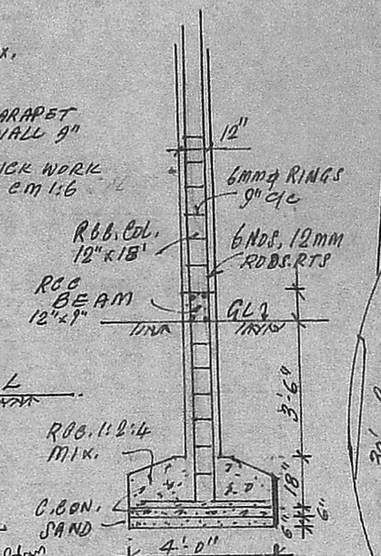

· DETAILS OF RCC. COLS.

REFERENCE:

RS. ROLLING SHUTTER 8'-0"×8'-0"
D. C. WOOD DOOR 4'-0"×7'-0" (122×214)
W. C. W. WINDOW 6'-0"×4'-6" (181×137)
W1. C.W. WINDOW 5'-0"×4'-6" (151×137)

PLOT AREA: 2 GR. 1856 SFT: 599 m²
PRO. BLG. AREA: 1022 SFT: 92 m²

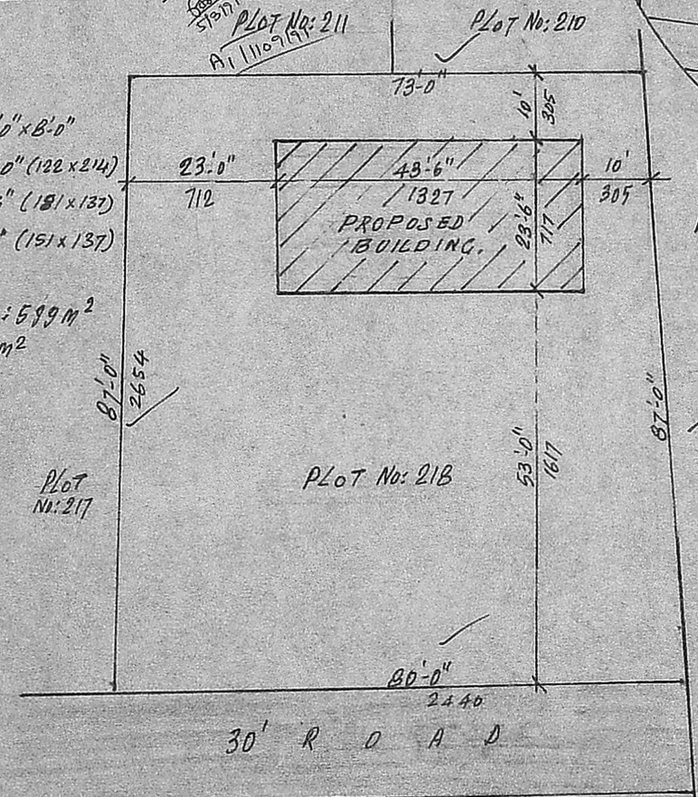

· SITE PLAN · 1"=20'

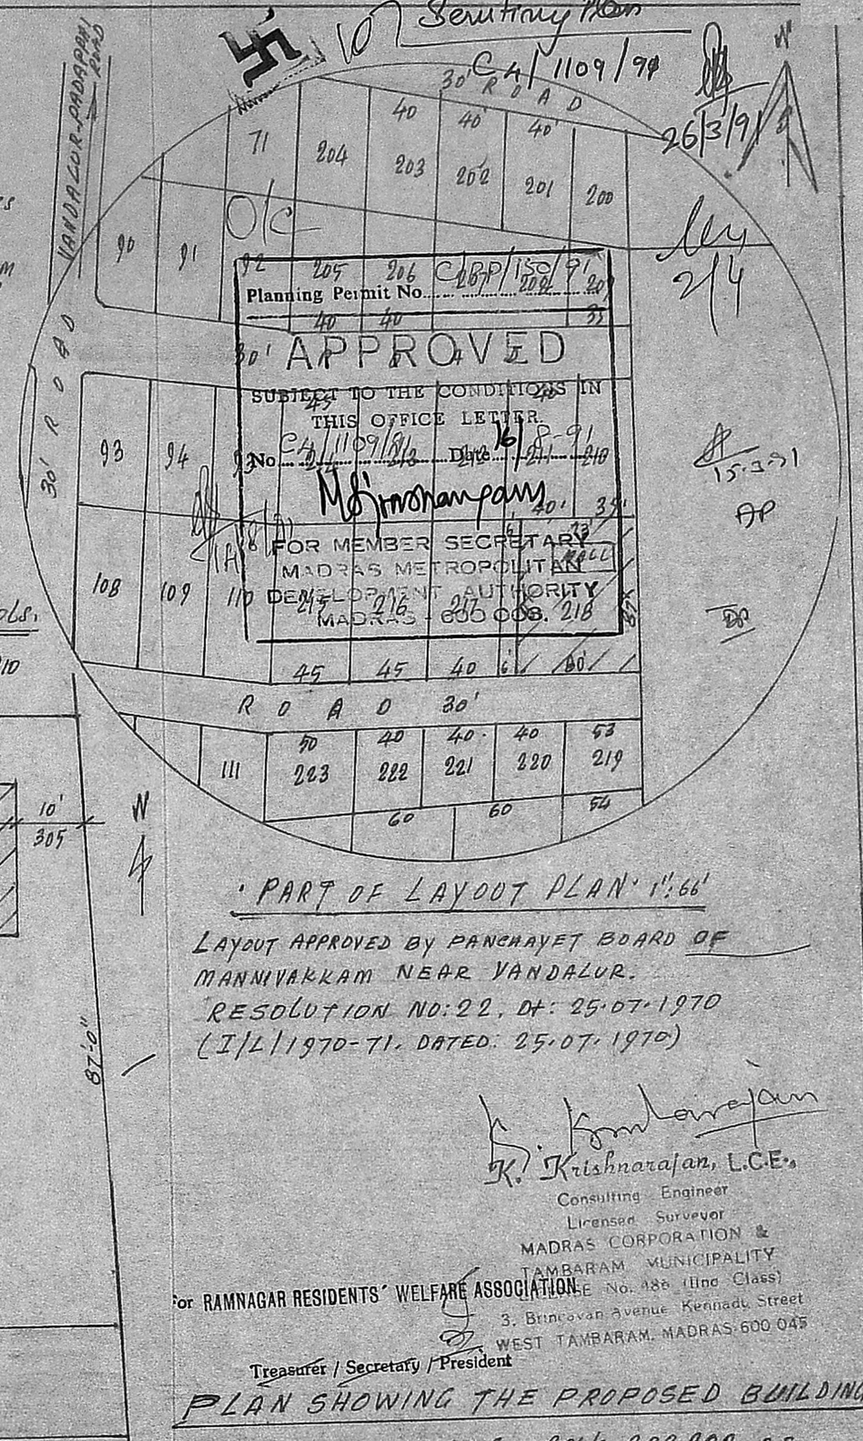

· PART OF LAYOUT PLAN · 1"=66'

LAYOUT APPROVED BY PANCHAYET BOARD OF MANNIVAKKAM NEAR VANDALUR.
RESOLUTION NO: 22, Dt: 25.07.1970
(I/L/1970-71. DATED: 25.07.1970)

K. Krishnarajan

K. Krishnarajan, L.C.E.,
Consulting Engineer
Licensed Surveyor
MADRAS CORPORATION & TAMBARAM MUNICIPALITY
LICENCE No. 488 (IInd Class)
3, Brindavan Avenue, Kennedy Street
WEST TAMBARAM, MADRAS-600 045

for RAMNAGAR RESIDENTS' WELFARE ASSOCIATION

Treasurer / Secretary / President

PLAN SHOWING THE PROPOSED BUILDING (ASSOCIATION HALL) AT SNo: 286/Pt. 288, 289. OF MANNIVAKKAM, NEAR VANDALUR, CHINGLEPUT DIST.
SCALE 1"=8'-0" (1:100)

RAM NAGAR RESIDENTS' WELFARE ASSOCIATION
218, RAM NAGAR, MANNIVAKKAM, MADRAS-48.