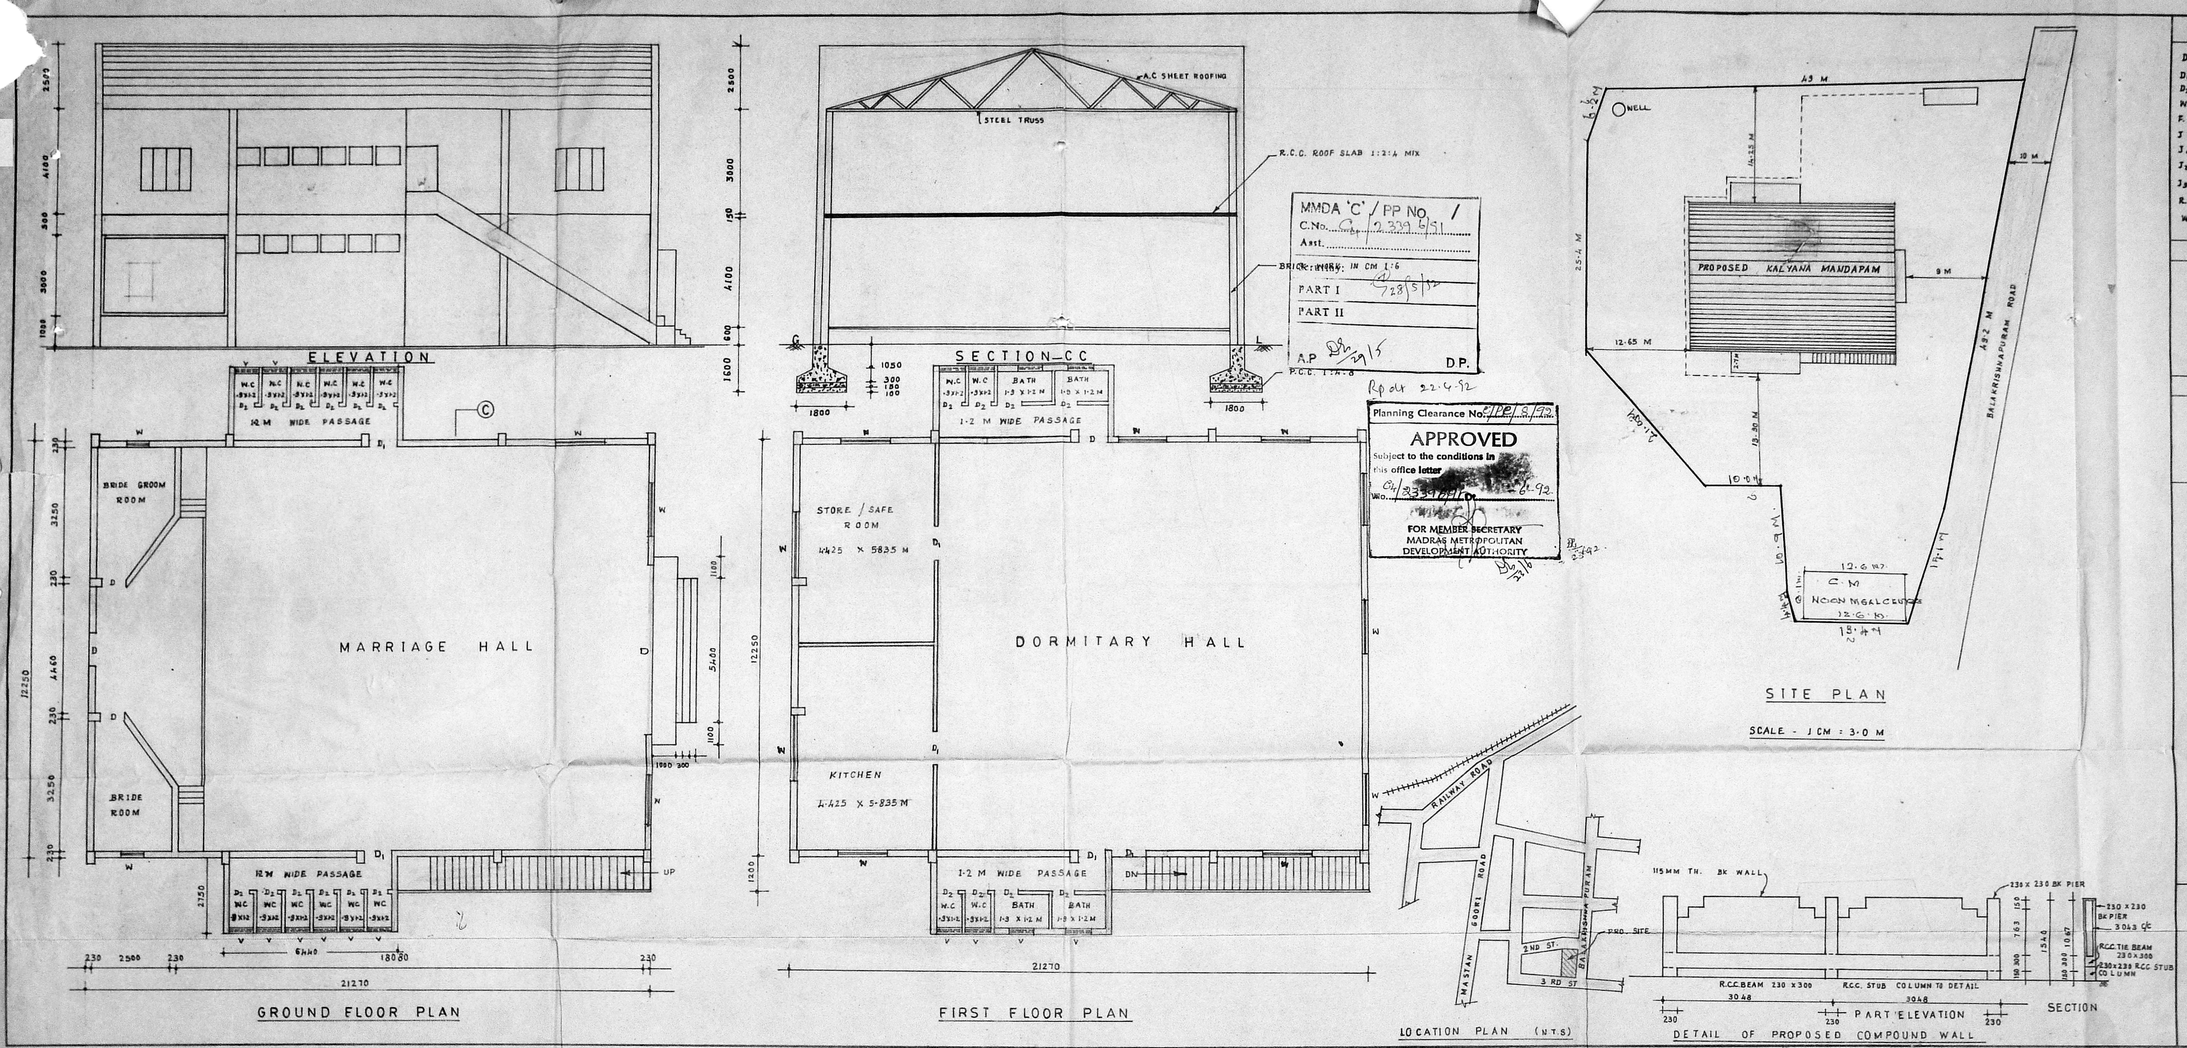

JOINERY DETAILS

D	T.W. FLUSH DOOR	1400	X 2100
D_1	- DO -	1800	X 2100
D_2	- DO -	750	X 2100
W	CASEMENT WINDOW (GLAZED)	2000	X 1500
F.G.	FIXED GLAZING	2500	X 2500
J	R.C. JALLI	5700	X 2500
J_1	- DO -	2370	X 2500
J_2	- DO -	5700	X 3000
J_3	- DO -	2970	X 3000
R.S	ROLLING SHUTTER	2770	X 2500
W	WINDOW	900	X 1200

AREA STATEMENT

SITE EXTENT	2350 SQ.M.
G. FLOOR KALYANA MANDAPAM	360 SQ.M.
F. FLOOR DORMITARY	305 SQ.M.

PLAN SHOWING THE PROPOSED KALYANA MANDAPAM AT GROUND FLOOR & DORMITARY AT FIRST FLOOR AT BALAKRISHNAPURAM INWARD 'G' BLOCK NO.18, T.S.NO.4, ALANDUR MUNICIPALITY, SAIDAPET TALUK, CHENGALPET M.G.R. DISTRICT. SCHEMES FOR MLIDF - TNLIDP

SCALE - 1 CM = 1·3 M

Town Planning Officer
ALANDUR MUNICIPALITY

COMMISSIONER
ALANDUR MUNICIPALITY