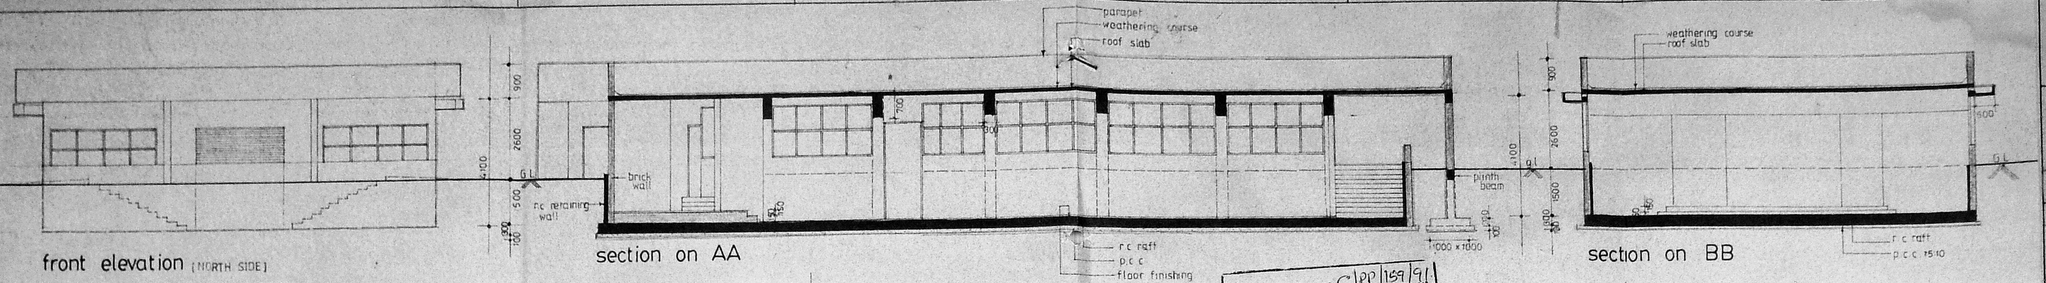

front elevation (NORTH SIDE)

section on AA

section on BB

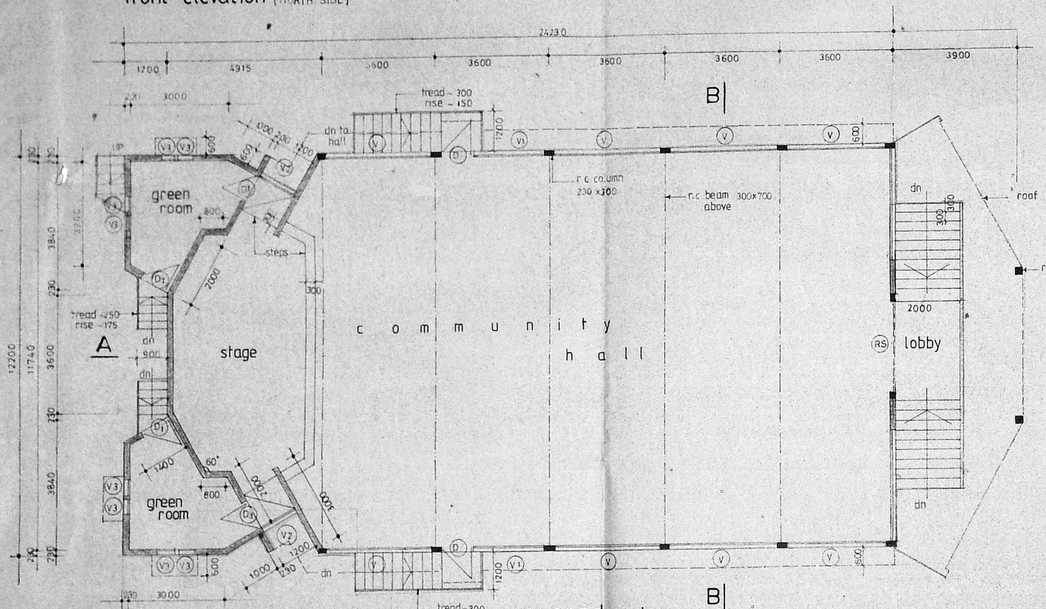

plan of community hall

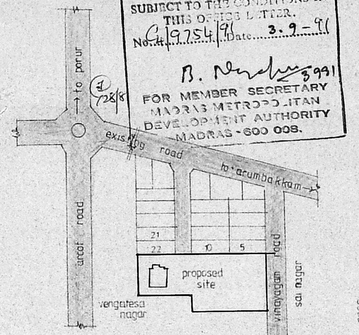

topo sketch
(NOT TO SCALE)

Planning Permit No. C/PP/159/91
APPROVED
SUBJECT TO THE CONDITIONS IN THIS OFFICE LETTER.
No. C/19754/91 Date. 3-9-91
B. Nambiar 3/9/91
FOR MEMBER SECRETARY
MADRAS METROPOLITAN DEVELOPMENT AUTHORITY
MADRAS - 600 008.

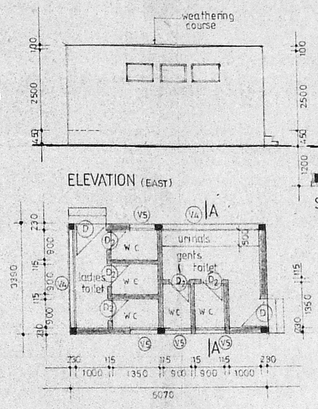

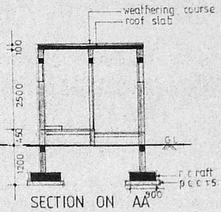

SECTION ON AA

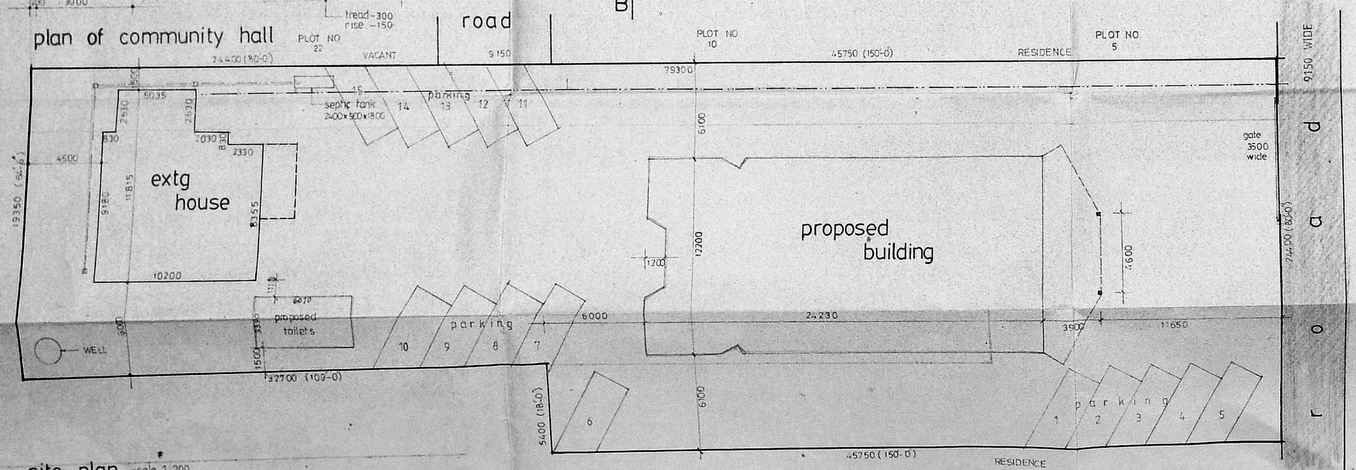

site plan scale 1:200

colour code reference

SITE
ROAD
EXTG BUILDING
PROPOSED BUILDING
WATER LINE
SEWER LINE

area statement

	IN SQ.M.	(IN SQ.FT.)
SITE	1758.26	18926
EXTG HOUSE	159	1173
PROPOSED COMMUNITY HALL	286	3077
SANITARY ANNEXE	20.5	221

schedule of joinery

TYPE	DESCRIPTION	SIZE IN MM
R/S	ROLLING SHUTTER	3000 x 3000
D	DOOR	1000 x 3000
D_1	DOOR	900 x 3000
V	VENTILATOR	3000 x 1600
V_1	VENTILATOR	2200 x 1600
V_2	VENTILATOR	1200 x 1600
V_3	VENTILATOR	600 x 1600
D_2	DOOR	750 x 2100
V_4	VENTILATOR	3600 x 600
V_5	VENTILATOR	900 600

parking:
SPACE PROVIDED — FOR 15 NOS
4
7/10/91
Stamp duty sheet C4/19754/91

proposed COMMUNITY HALL
in s.no 22/2 virugampakkam
village (no. 104)
saidapet taluk
chengalpattu district.

plan elevation sections and site

specifications :-

1	raft slab columns lintels sunshades roof slabs and beams	in rcc 1:2:4 mix
2	brick work	in cm 1:5
3	plastering	in cm 1:4
4	flooring	mosaic
5	doors windows and ventilators	teak wood

note
□ all dimensions are in millimetre

licenced surveyor
NO. RA 167
Richardson.

J. A. RICHARDSON
GD., ARCH. ID, AIIA, AIID., BE., AMIE., A.I.V., Geng., AMI (struct) E
ARCHITECT & ENGINEER
U.58, ANNANAGAR,
MADRAS 40.

applicant H. S. Simon
Attorney
For Archdiocese of Madras - Mylapore Society

SCALE	1:100 200	DATE	20.4.91
DRAWN	R. A	DRG NO.	6 -1065