51.5 x 35.7.

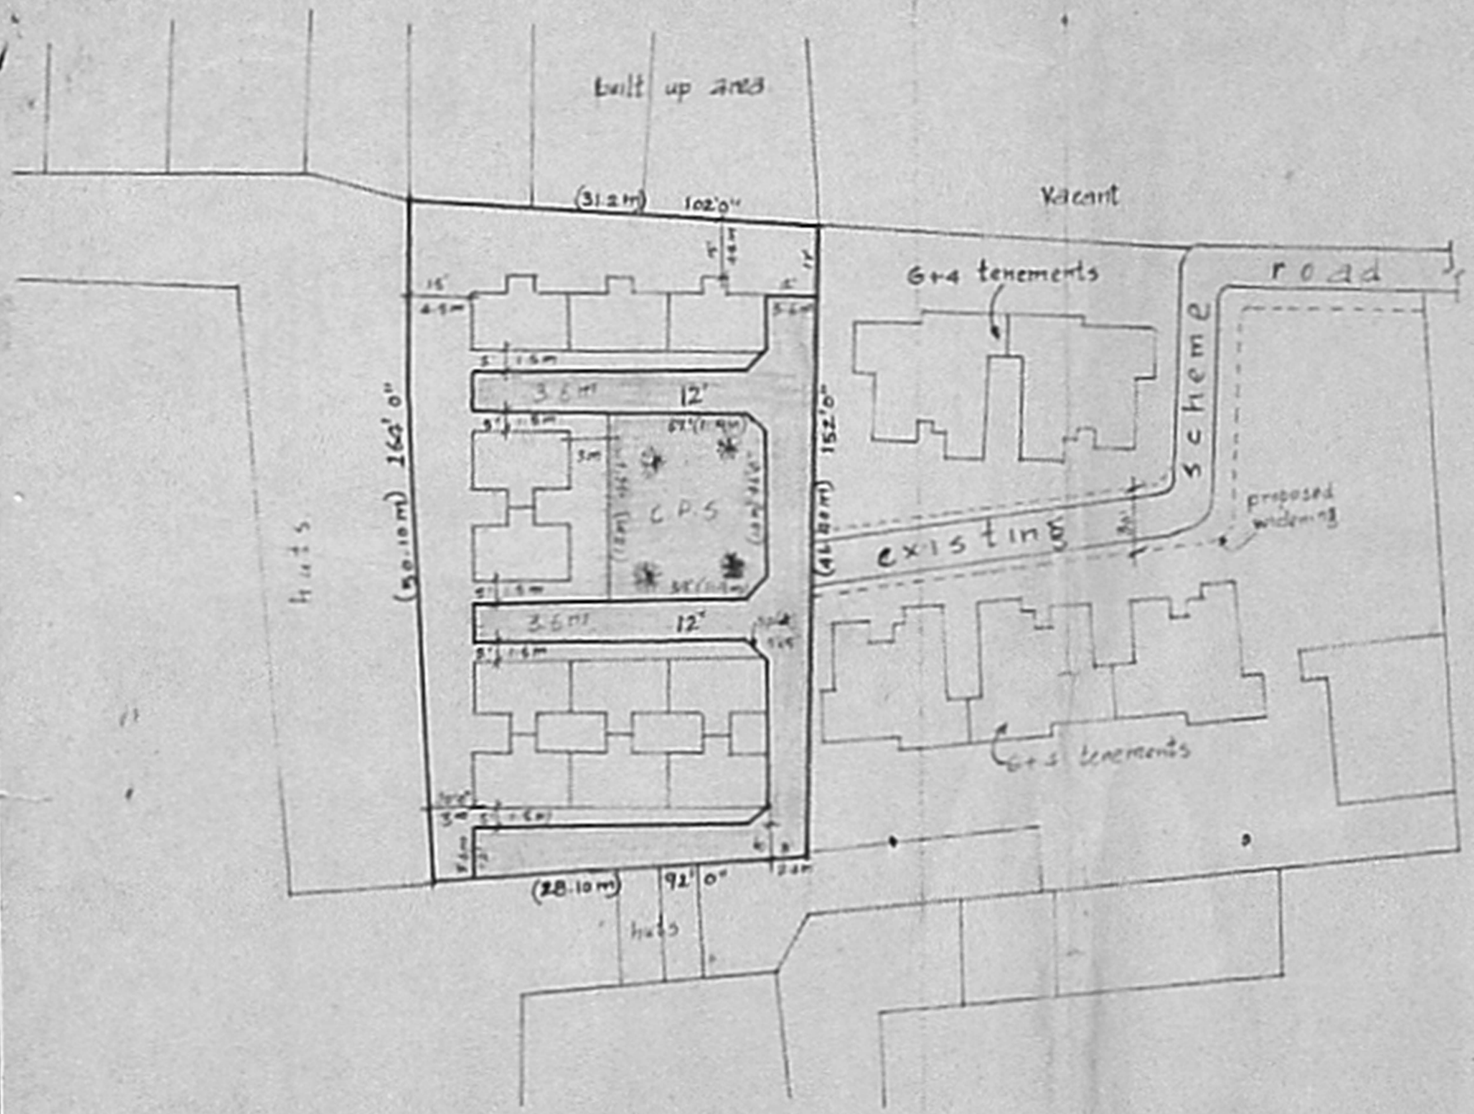

total extent = (0.358 AC) 1449 M².

8 in one block. 11 x 8 = 88 tenements.

nos of block :- 11

P.P.D / L.O. No. 74 A/3 / 91

APPROVED.

VIDE LETTER NO:- L2/11379/91.

DATED :- -11-91.

FOR MEMBER SECRETARY.
MADRAS METROPOLITON
DEVOLOPMENT AUTHORITY

D. Michael (trainee)
traced by

P.A

A.P.

D.P.

Tamilnadu Slum Clearance Board.

proposed layout for construction of tenements at north mada street - phase II in t.s.no 113, block 16, of Ayanavaram

scale: 33 feet to an inch.

D.P./T.D./39A/90

卐

tamil nadu
slum clearance board

proposed tenements type design

AT NORTH MADA ST PHASE II T.S.No 113 Block No 16 of ATANAVARAM.

type design no 8/90 (four storeyed)
average built up area : 190 m²/unit

joinery

D	g.i sheet door	91×198
D_1	"	76×198
D_2	"	60×183
W	c.w window	91×122
W_1	"	45×91
J	r.c.c jally ventilator	45×45
D2/V	g.i sheet door with jally	60×228

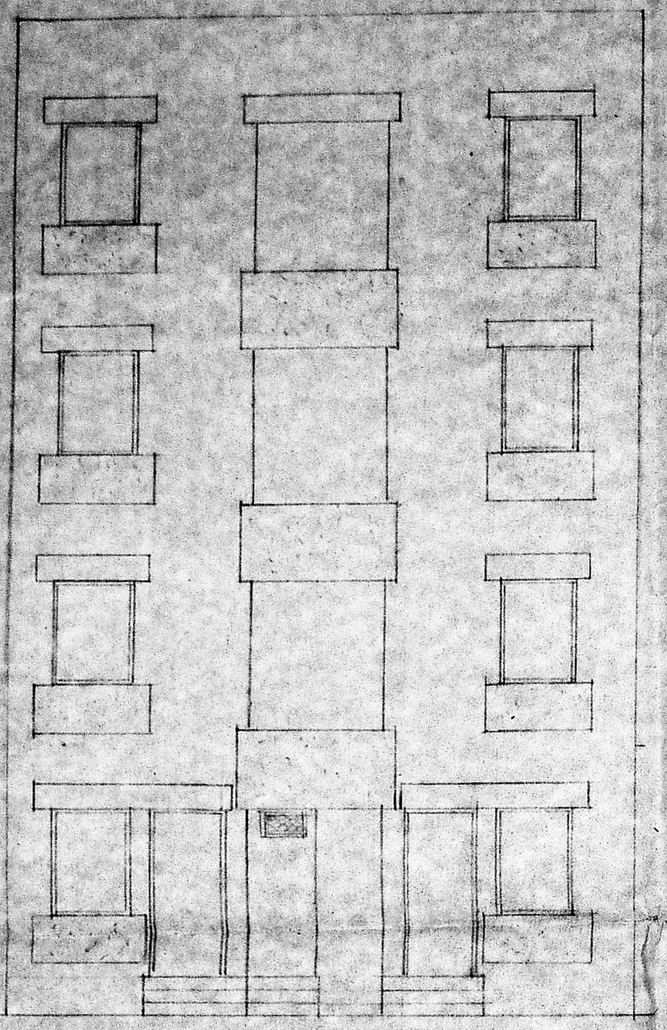

front elevation

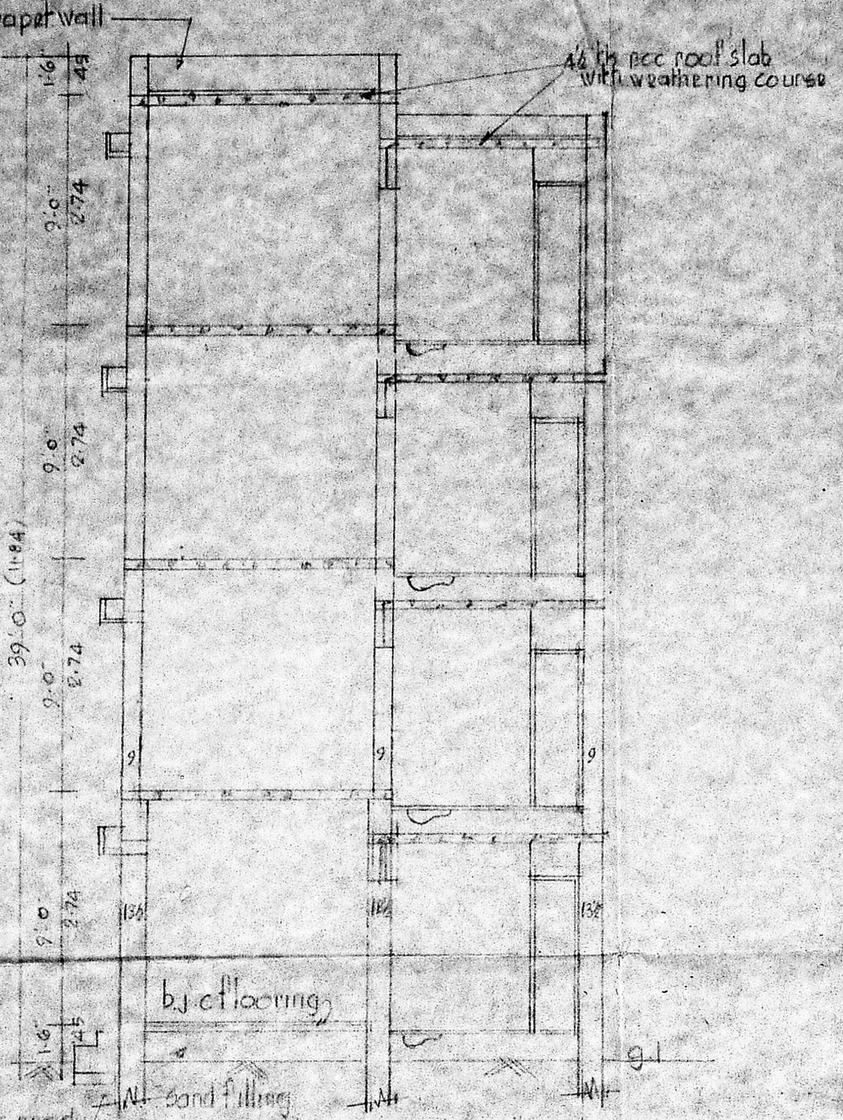

section on aa

foundation as read

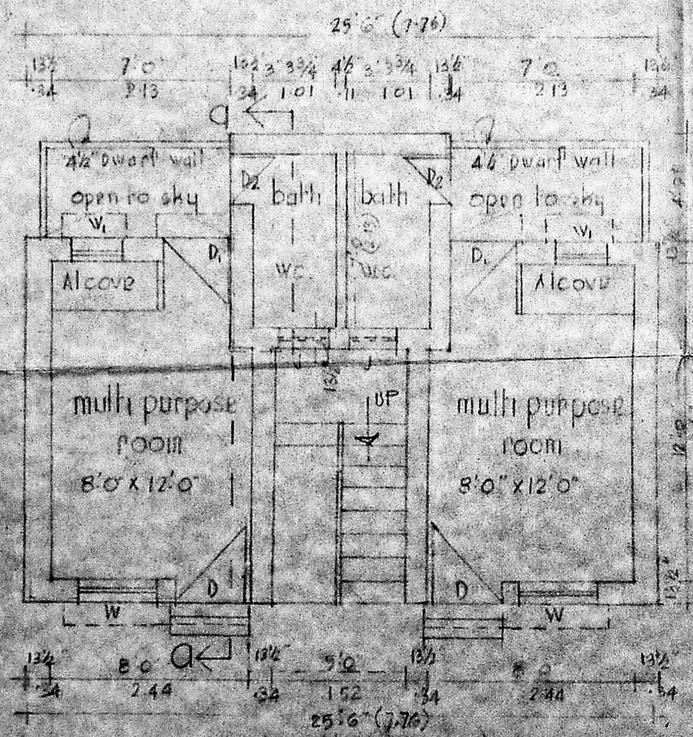

ground floor plan

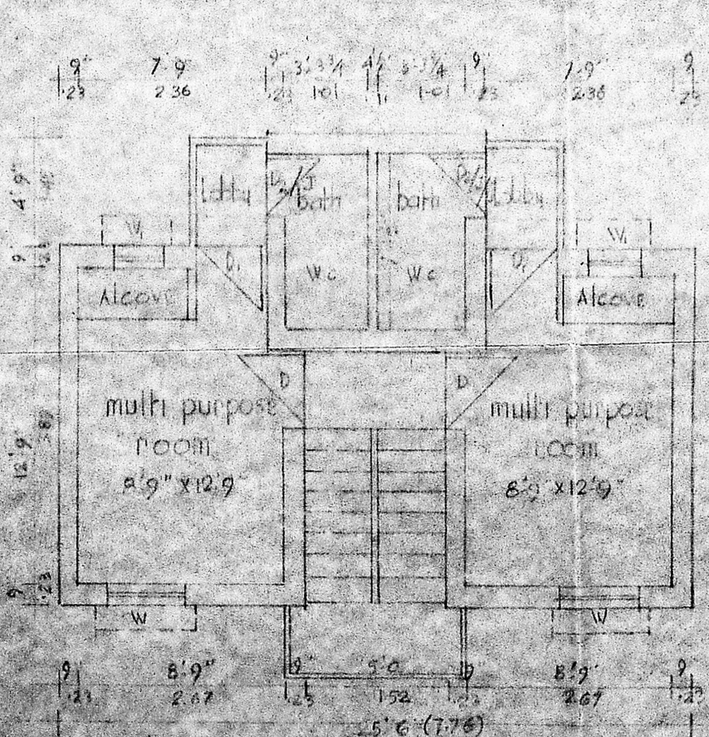

typical floor plan

APPROVED
Subject to the conditions in this Office Lr. No: 62/113794/91
Dtd 29.11.91
P.P.D. No. 74 B/B 91
L.O
29/11/91
FOR MEMBER SECRETARY
MADRAS METROPOLITAN DEVELOPMENT AUTHORITY

O/C
29/11
29/11/91
29/11/91

planning asst | asst planner 29/11/91 | deputy planner 29/11/91

supdtg engineer | chief engineer