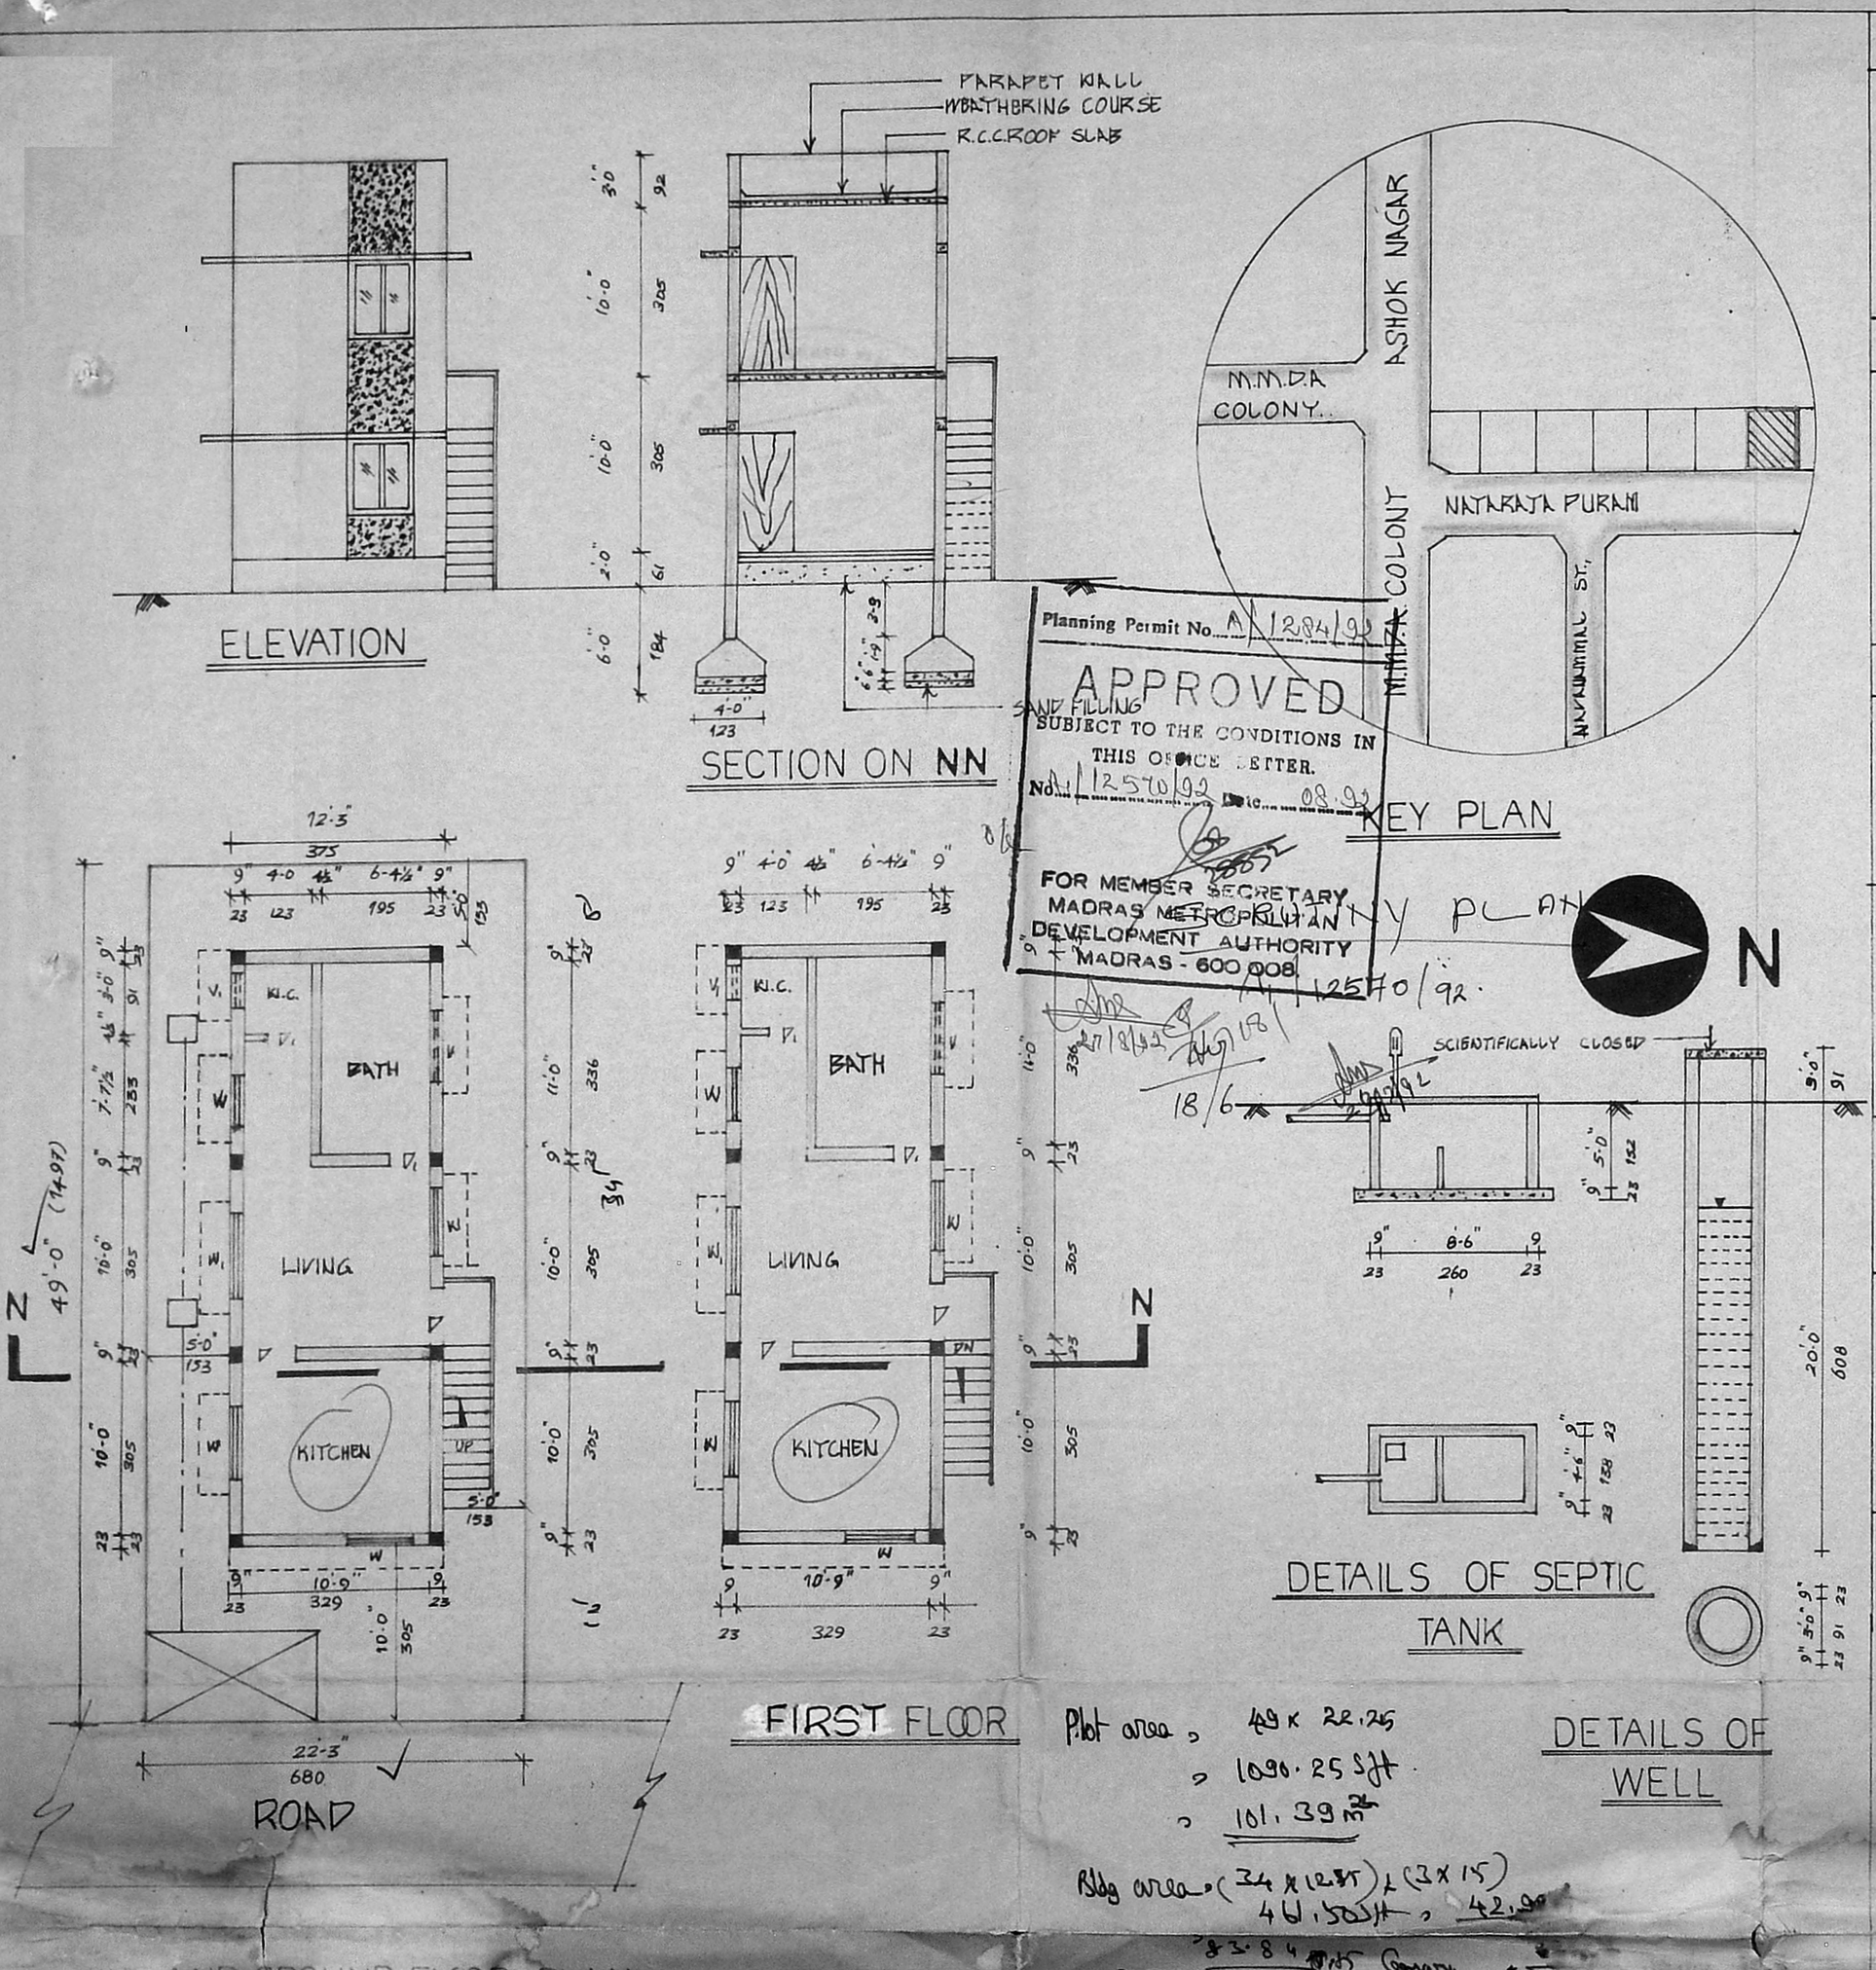

Planning Permit No. A/1284/92

APPROVED
SUBJECT TO THE CONDITIONS IN THIS OFFICE LETTER.
No. A/12570/92 Date 08.92

FOR MEMBER SECRETARY
MADRAS METROPOLITAN DEVELOPMENT AUTHORITY
MADRAS - 600 008

A/12570/92

Plot area = 49 x 22.25
= 1090.25 Sft
= 101.39 m²

Bldg area = (34 x 12.85) + (3 x 15)
461.50 Sft = 42.90

FSI = 83.84 / 101.39 Coverage = 101.3

JOINERIES

D - DOOR	3.0 x 7.0	(92 x 214)
D1 - DOOR	2.6 x 7.0	(77 x 214)
W - WINDOW	4.0 x 4.6	(123 x 138)
W1 - "	5.0 x 4.6	(153 x 138)
V - VENTILATOR	3.0 x 2.0	(92 x 62)
V1 - "	2.6 x 2.0	(77 x 62)

SPECIFICATIONS

FOUNDATION BED IN P.C.C. 1:5:10 OVER SAND FILLING.
BRICK WORK IN C.M. 1:3.
R.C.C WORK IN MIX 1:2:4 WITH NECESSARY REINFORCEMENT.
PLASTERING IN C.M. 1:3 FOR CEILING.
PLASTERING IN C.M 1:5 FOR WALLS.
FLOORING IN P.C.C. 1:5:10 - 4½" THICK
MISSING ITEMS ARE AS PER. M.D.S.S.

SCALE - 1" = 8" or 1 : 100

PROPOSED
ROAD
BOUDARY

	SQ. FT.	SQ. MT.
PLOT AREA	1090.25	101.33
PLINTH: G.F.	416.50	38.71
F.F.	416.50	38.71

OWNER

J. THOTHADRI,
Asst. Executive Engineer [Retd]
Class I Licensed Surveyor Regd. No. 515,
Corporation of Madras (Phone 555358)
28, VenkatachalaNaickenSt. (Tondiarpet)
MADRAS-600 021.
LICENSED SURVEYOR

PLAN SHOWING THE PROPOSED CONSTRUCTION RESIDENTIAL BUILDING AT PLOT NO-7, DOOR NO-6, NATARAJA PURAM IN R.S. NO-45/4 BLOCK NO 23, DN. NO-77

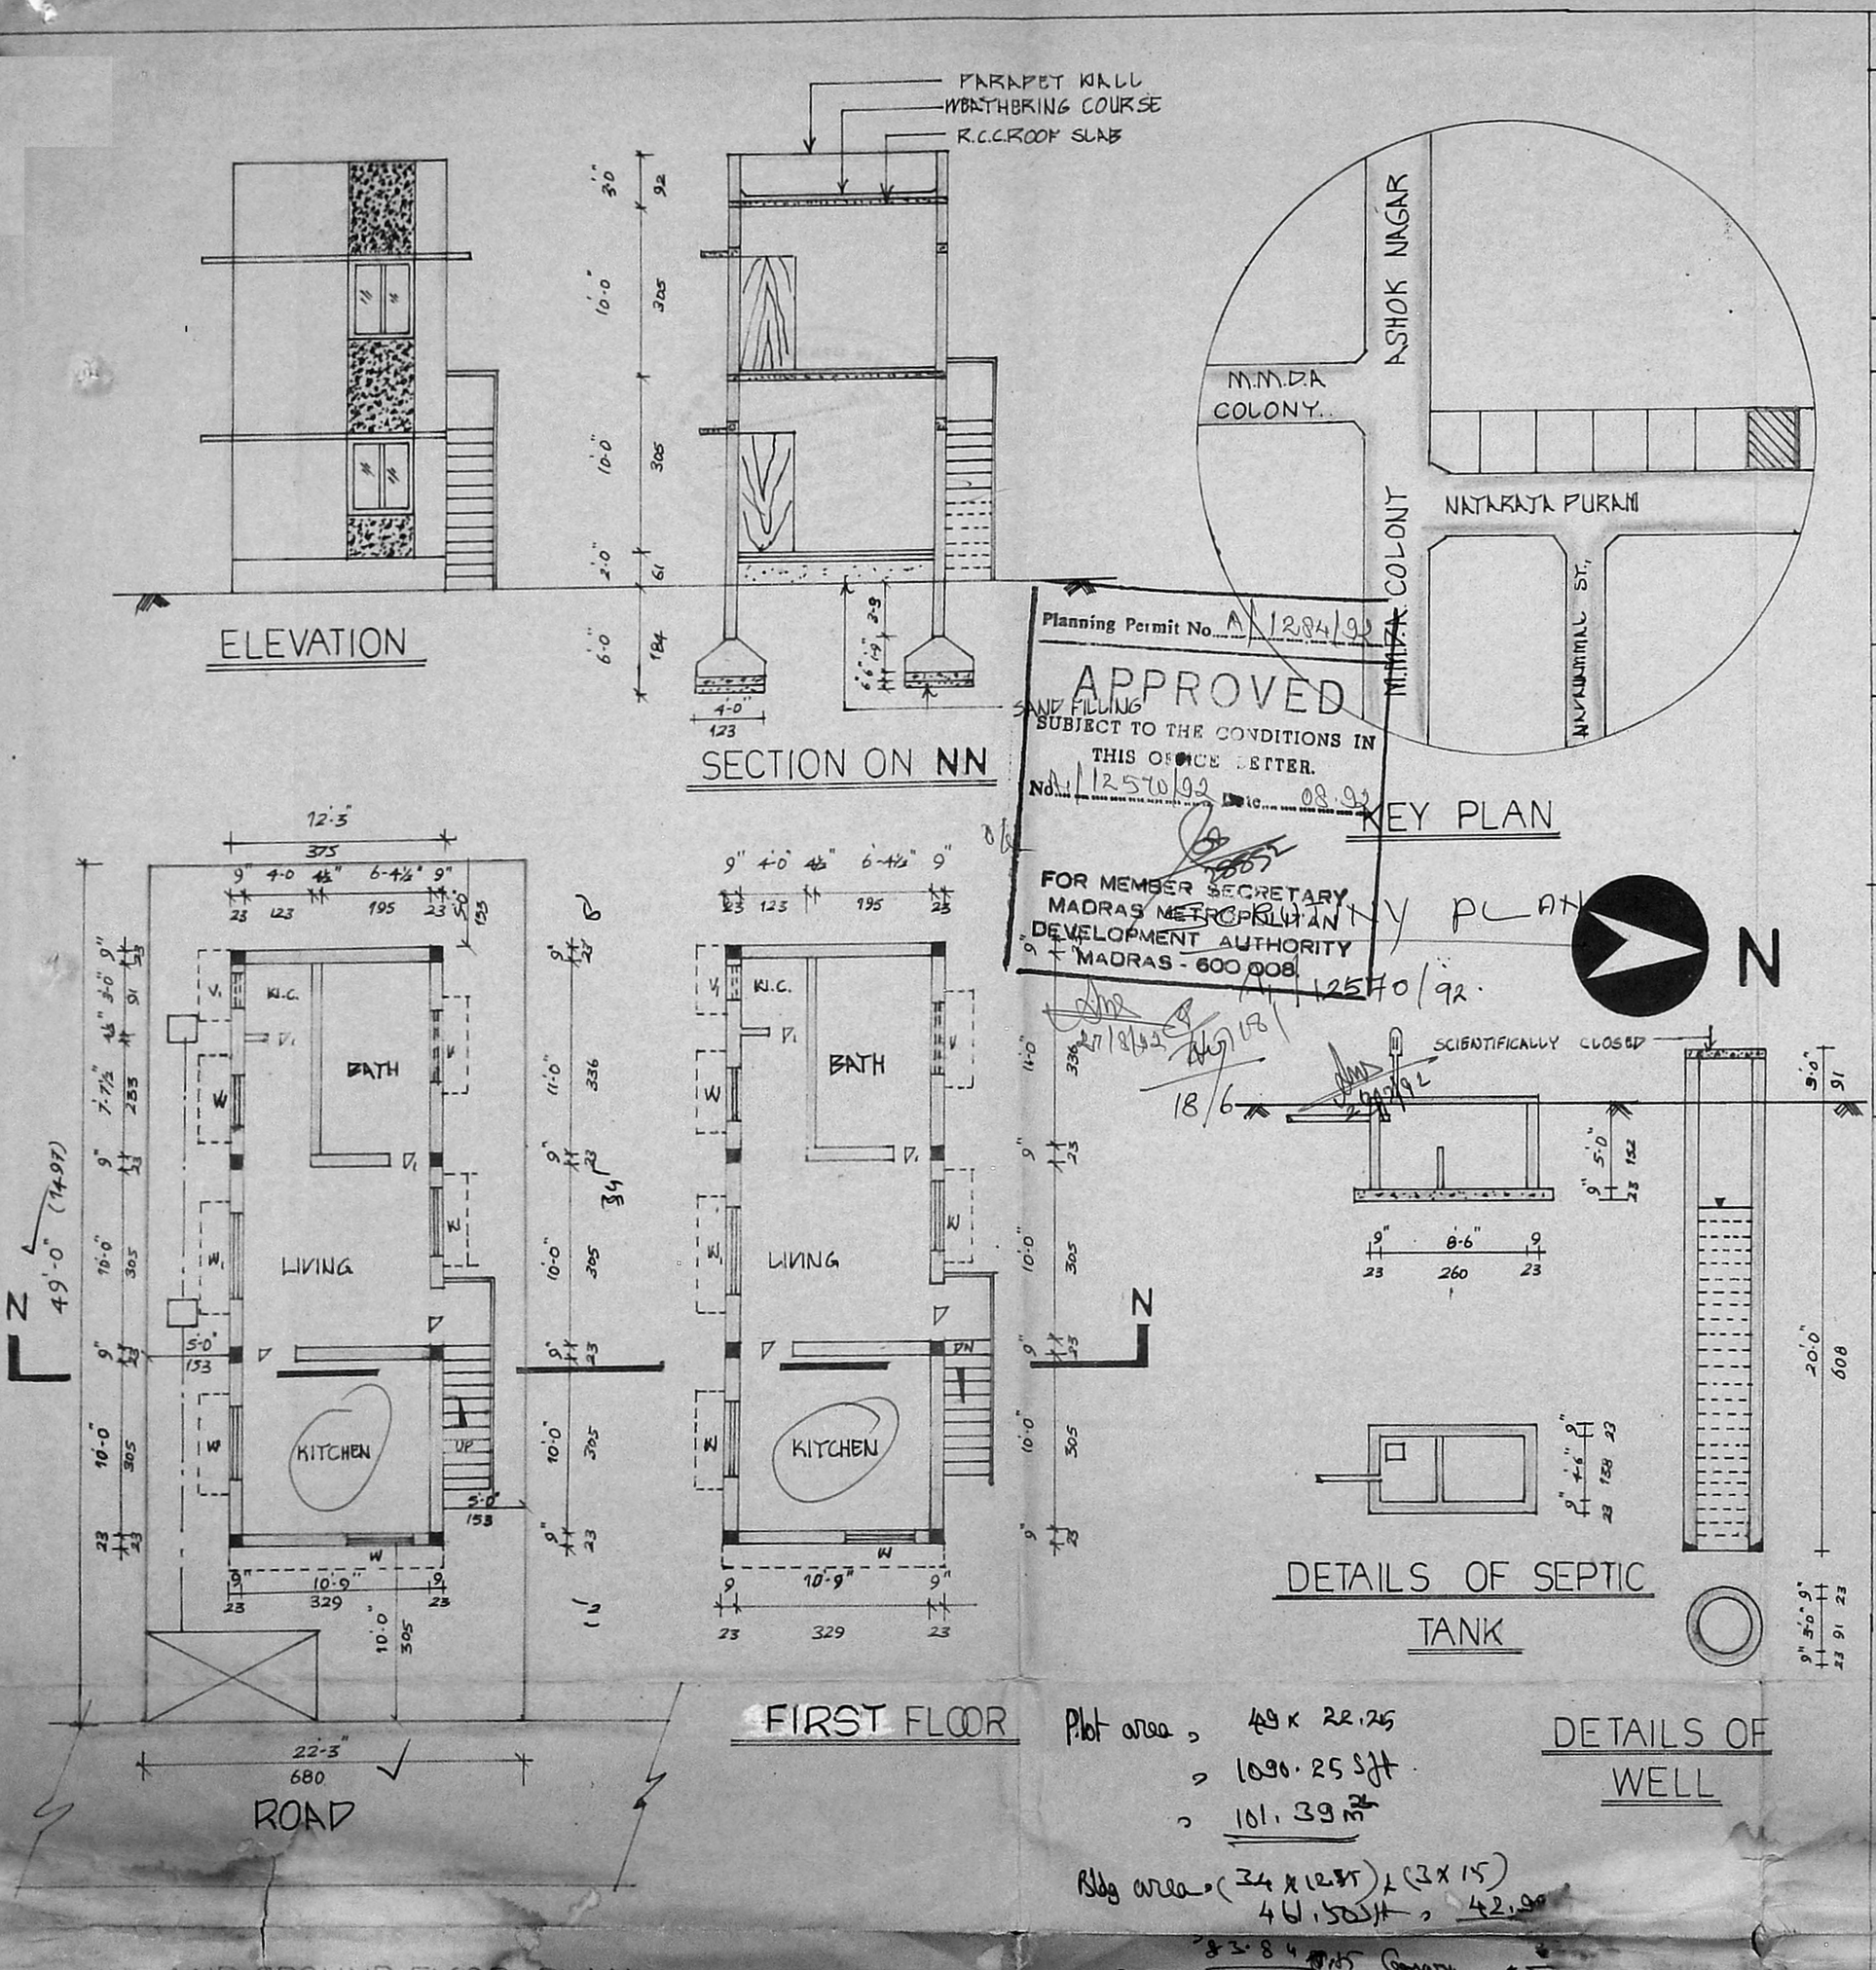

Planning Permit No. A/1284/92
APPROVED
SUBJECT TO THE CONDITIONS IN THIS OFFICE LETTER.
No. A/12570/92 Date 08.92
FOR MEMBER SECRETARY
MADRAS METROPOLITAN DEVELOPMENT AUTHORITY
MADRAS - 600 008

A/12570/92

Plot area = 49 x 22.25
= 1090.25 Sft
= 101.39 m²

Bldg area = (34 x 12.85) + (3 x 15)
461.50 Sft = 42.90

FSI = 83.84 / 101.39 Coverage = 101.3

JOINERIES

D - DOOR	3.0 x 7.0	(92 x 214)
D1 - DOOR	2.6 x 7.0	(77 x 214)
W - WINDOW	4.0 x 4.6	(123 x 138)
W1 - "	5.0 x 4.6	(153 x 138)
V - VENTILATOR	3.0 x 2.0	(92 x 62)
V1 - "	2.6 x 2.0	(77 x 62)

SPECIFICATIONS

FOUNDATION BED IN P.C.C. 1:5:10 OVER SAND FILLING.
BRICK WORK IN C.M. 1:3.
R.C.C WORK IN MIX 1:2:4 WITH NECESSARY REINFORCEMENT.
PLASTERING IN C.M. 1:3 FOR CEILING.
PLASTERING IN C.M 1:5 FOR WALLS.
FLOORING IN P.C.C. 1:5:10 - 4½" THICK
MISSING ITEMS ARE AS PER. M.D.S.S.

SCALE - 1" = 8' or 1 : 100

PROPOSED
ROAD
BOUDARY

	SQ. FT.	SQ. MT.
PLOT AREA	1090.25	101.33
PLINTH: G.F.	416.50	38.71
F.F.	416.50	38.71

OWNER

J. THOTHADRI,
Asst. Executive Engineer [Retd]
Class I Licensed Surveyor Regd. No. 515,
Corporation of Madras (Phone 555358)
28, VenkatachalaNaickenSt. (Tondiarpet)
MADRAS-600 021.
LICENSED SURVEYOR

PLAN SHOWING THE PROPOSED CONSTRUCTION RESIDENTIAL BUILDING AT PLOT NO-7, DOOR NO-6, NATARAJA PURAM IN R.S. NO-45/4 BLOCK NO 23, DN. NO-77