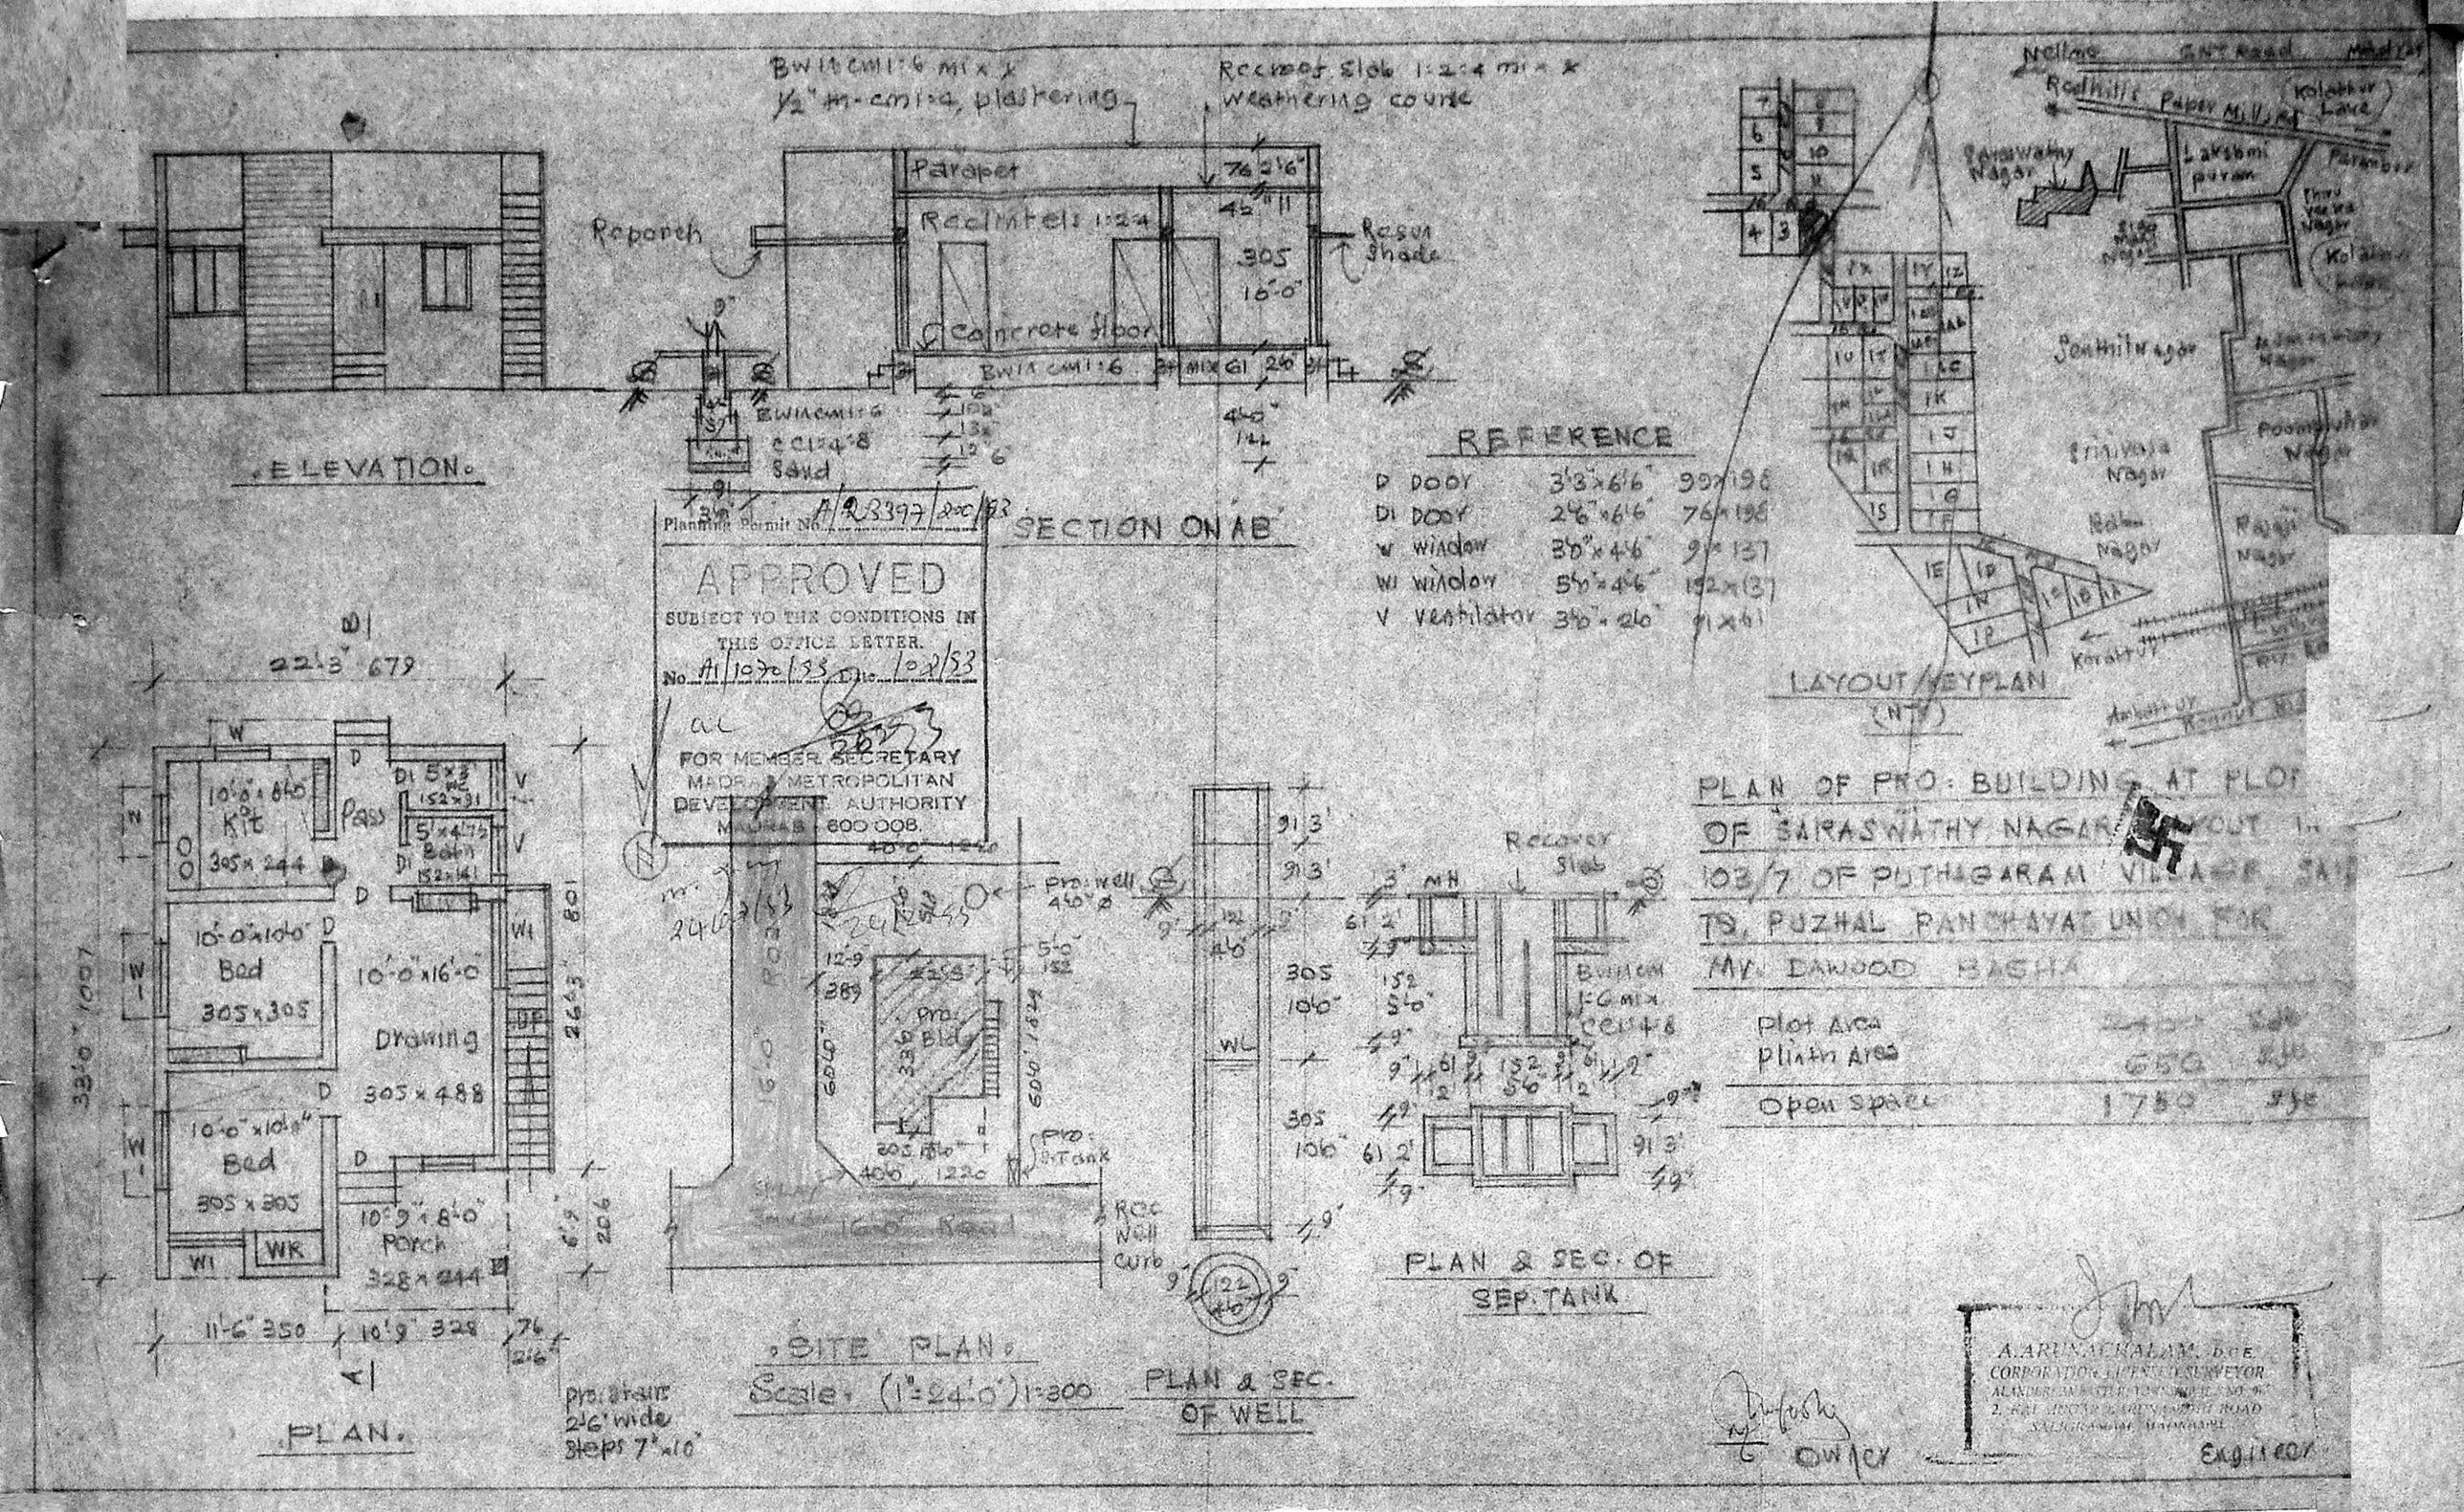

ELEVATION
SECTION ON AB
Parapet
Reclintels 1:2:4
Concrete floor
Reporch
Resin Shade
Recroof Slab 1:2:4 mix
weathering course
Bwin cm 1:6 mix
1/2" m-cm 1:4, plastering
Bwin cm 1:6
CC 1:4:8
Sand
REFERENCE
D DOOR 3'3"x6'6" 99x198
DI DOOR 2'6"x6'6" 76x198
W window 3'0"x4'6" 91x137
WI window 5'0"x4'6" 152x137
V ventilator 3'0"x2'0" 91x61
LAYOUT/KEYPLAN
(NTS)
Nellore
Redhills
Paper Mills
Kolathur Lake
Saraswathy Nagar
Lakshmi puram
Parambur
Senthil Nagar
Srinivasa Nagar
Poomalvihar Nagar
Rajaji Nagar
Korattur
Ambattur
Planning Permit No. A/23397/200/83
APPROVED
SUBJECT TO THE CONDITIONS IN THIS OFFICE LETTER.
No. A1/1070/83 Date 10/8/83
FOR MEMBER SECRETARY
MADRAS METROPOLITAN DEVELOPMENT AUTHORITY
MADRAS - 600 008.
PLAN
22'3" 679
10'0"x8'0" Kit 305x244
Pass
5'x4'7½" Bath 152x141
10'0"x10'0" Bed 305x305
10'0"x16'0" Drawing 305x488
10'0"x10'0" Bed 305x305
10'9"x8'0" Porch 328x244
11'6" 350
10'9" 328
33'0" 1007
Pro: stairs 2'6" wide steps 7"x10"
SITE PLAN
Scale (1"=24'0") 1:300
Pro: well 4'0" ø
Pro: Bld
Pro: S.Tank
Rec Well Curb
PLAN & SEC. OF WELL
Recover Slab
Bwin cm 1:6 mix CC 1:4:8
PLAN & SEC. OF SEP. TANK
PLAN OF PRO: BUILDING AT PLOT OF SARASWATHY NAGAR LAYOUT IN 103/7 OF PUTHAGARAM VILLAGE, SAID TO PUZHAL PANCHAYAT UNION FOR MR. DAWOOD BASHA
Plot Area
Plinth Area 650 sft
Open space 1750 sft
A. ARUNACHALAM, D.C.E.
CORPORATION LICENSED SURVEYOR
Owner
Engineer