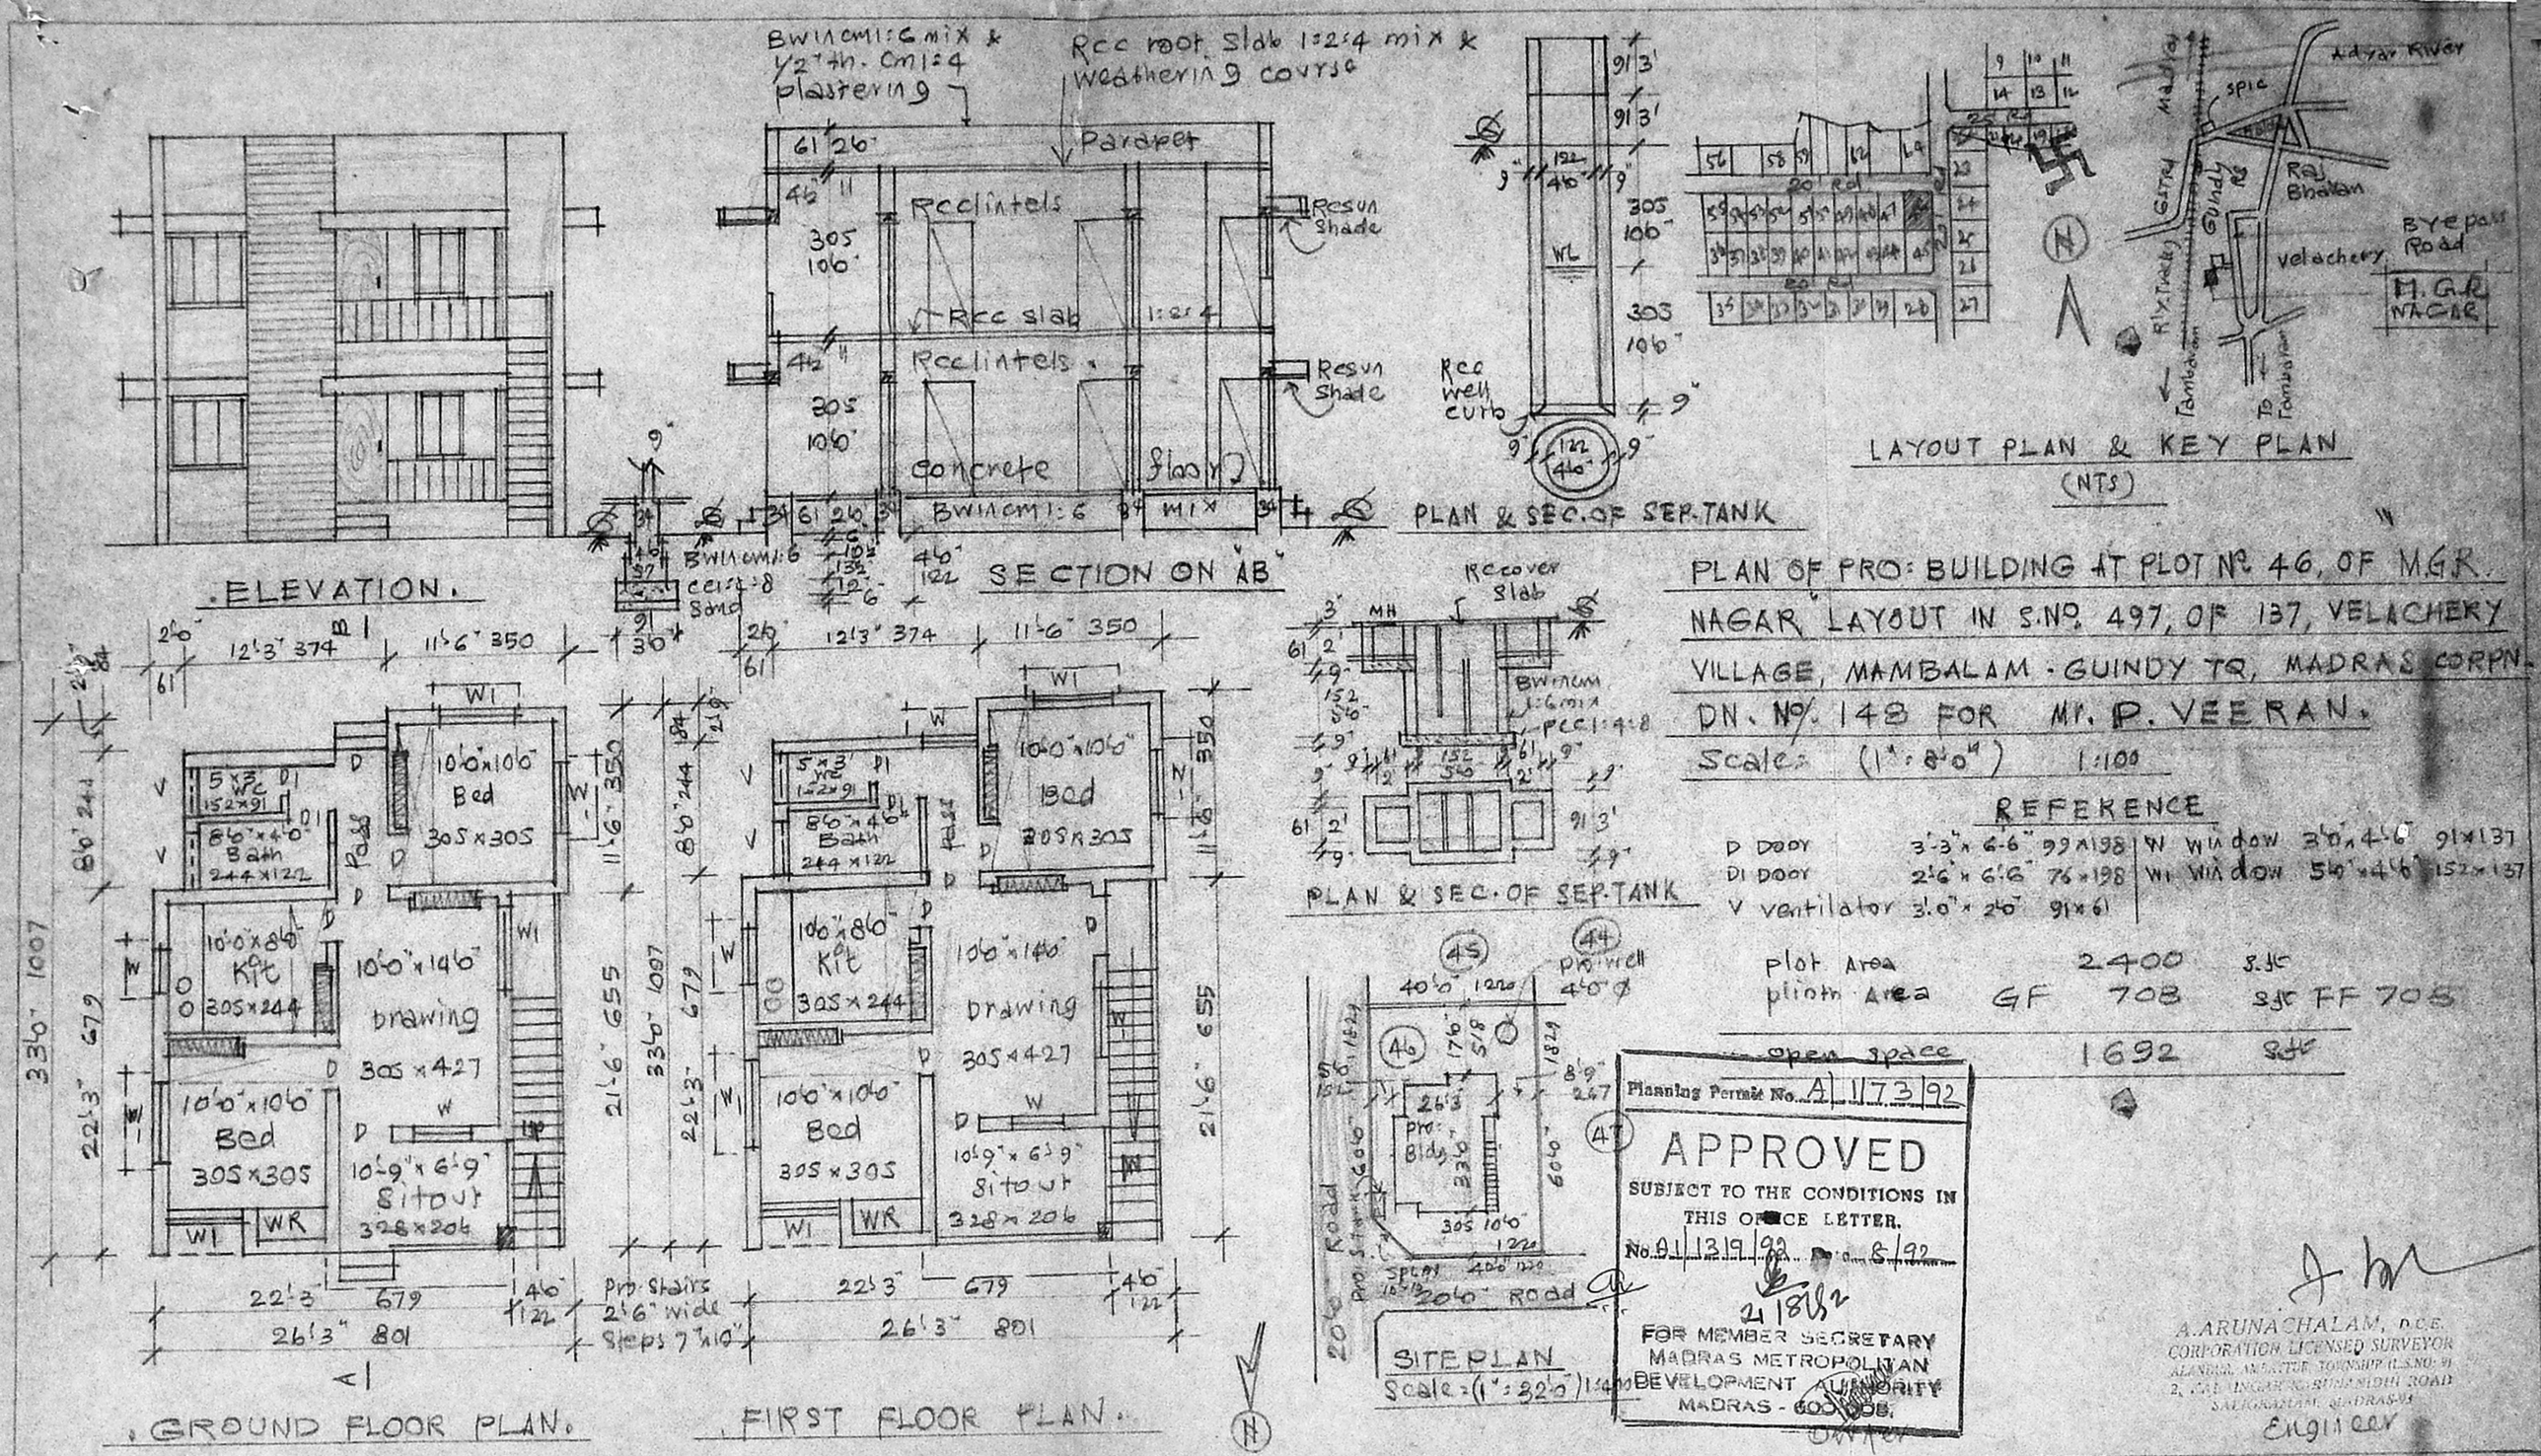

BWIN CM1:6 mix & 1/2" th. CM1:4 plastering
RCC root slab 1:2:4 mix & weathering course
Parapet
RCC lintels
RCC slab 1:2:4
Concrete floor
BWIN CM1:6 mix
Resun shade
ELEVATION.
SECTION ON "AB"
PLAN & SEC. OF SEP. TANK
RCC well curb
LAYOUT PLAN & KEY PLAN
(NTS)
Adyar River
Raj Bhavan
Velachery
Bye pass Road
M.G.R. NAGAR
GST Rd
Guindy Rd
Rly. Track
Tambaram
To Tambaram
PLAN OF PRO: BUILDING AT PLOT No. 46, OF M.G.R. NAGAR LAYOUT IN S.No. 497, OF 137, VELACHERY VILLAGE, MAMBALAM - GUINDY TQ, MADRAS CORPN. DN. No. 148 FOR Mr. P. VEERAN.
Scale: (1" = 8'0") 1:100
REFERENCE
D Door 3'-3" x 6'-6" 99 x 198
D1 Door 2'-6" x 6'-6" 76 x 198
V ventilator 3'-0" x 2'-0" 91 x 61
W window 3'-0" x 4'-6" 91 x 137
W1 window 5'-0" x 4'-6" 152 x 137
plot Area 2400 sft
plinth Area GF 708 sft FF 705
open space 1692 sft
Recover slab
PLAN & SEC. OF SEP. TANK
GROUND FLOOR PLAN.
FIRST FLOOR PLAN.
Pro. stairs 2'6" wide steps 7" x 10"
SITE PLAN
Scale: (1" = 32'0") 1:400
Planning Permit No. A/173/92
APPROVED
SUBJECT TO THE CONDITIONS IN THIS OFFICE LETTER.
No. A1/1319/92 Date 8/92
FOR MEMBER SECRETARY
MADRAS METROPOLITAN DEVELOPMENT AUTHORITY
MADRAS - 600 008.
A. ARUNACHALAM, D.C.E.
CORPORATION LICENSED SURVEYOR
ALANDUR, AMBATTUR TOWNSHIP (L.S.NO. 9)
2, KALAINGAR KARUNANIDHI ROAD
SALIGRAMAM, MADRAS-93
Engineer