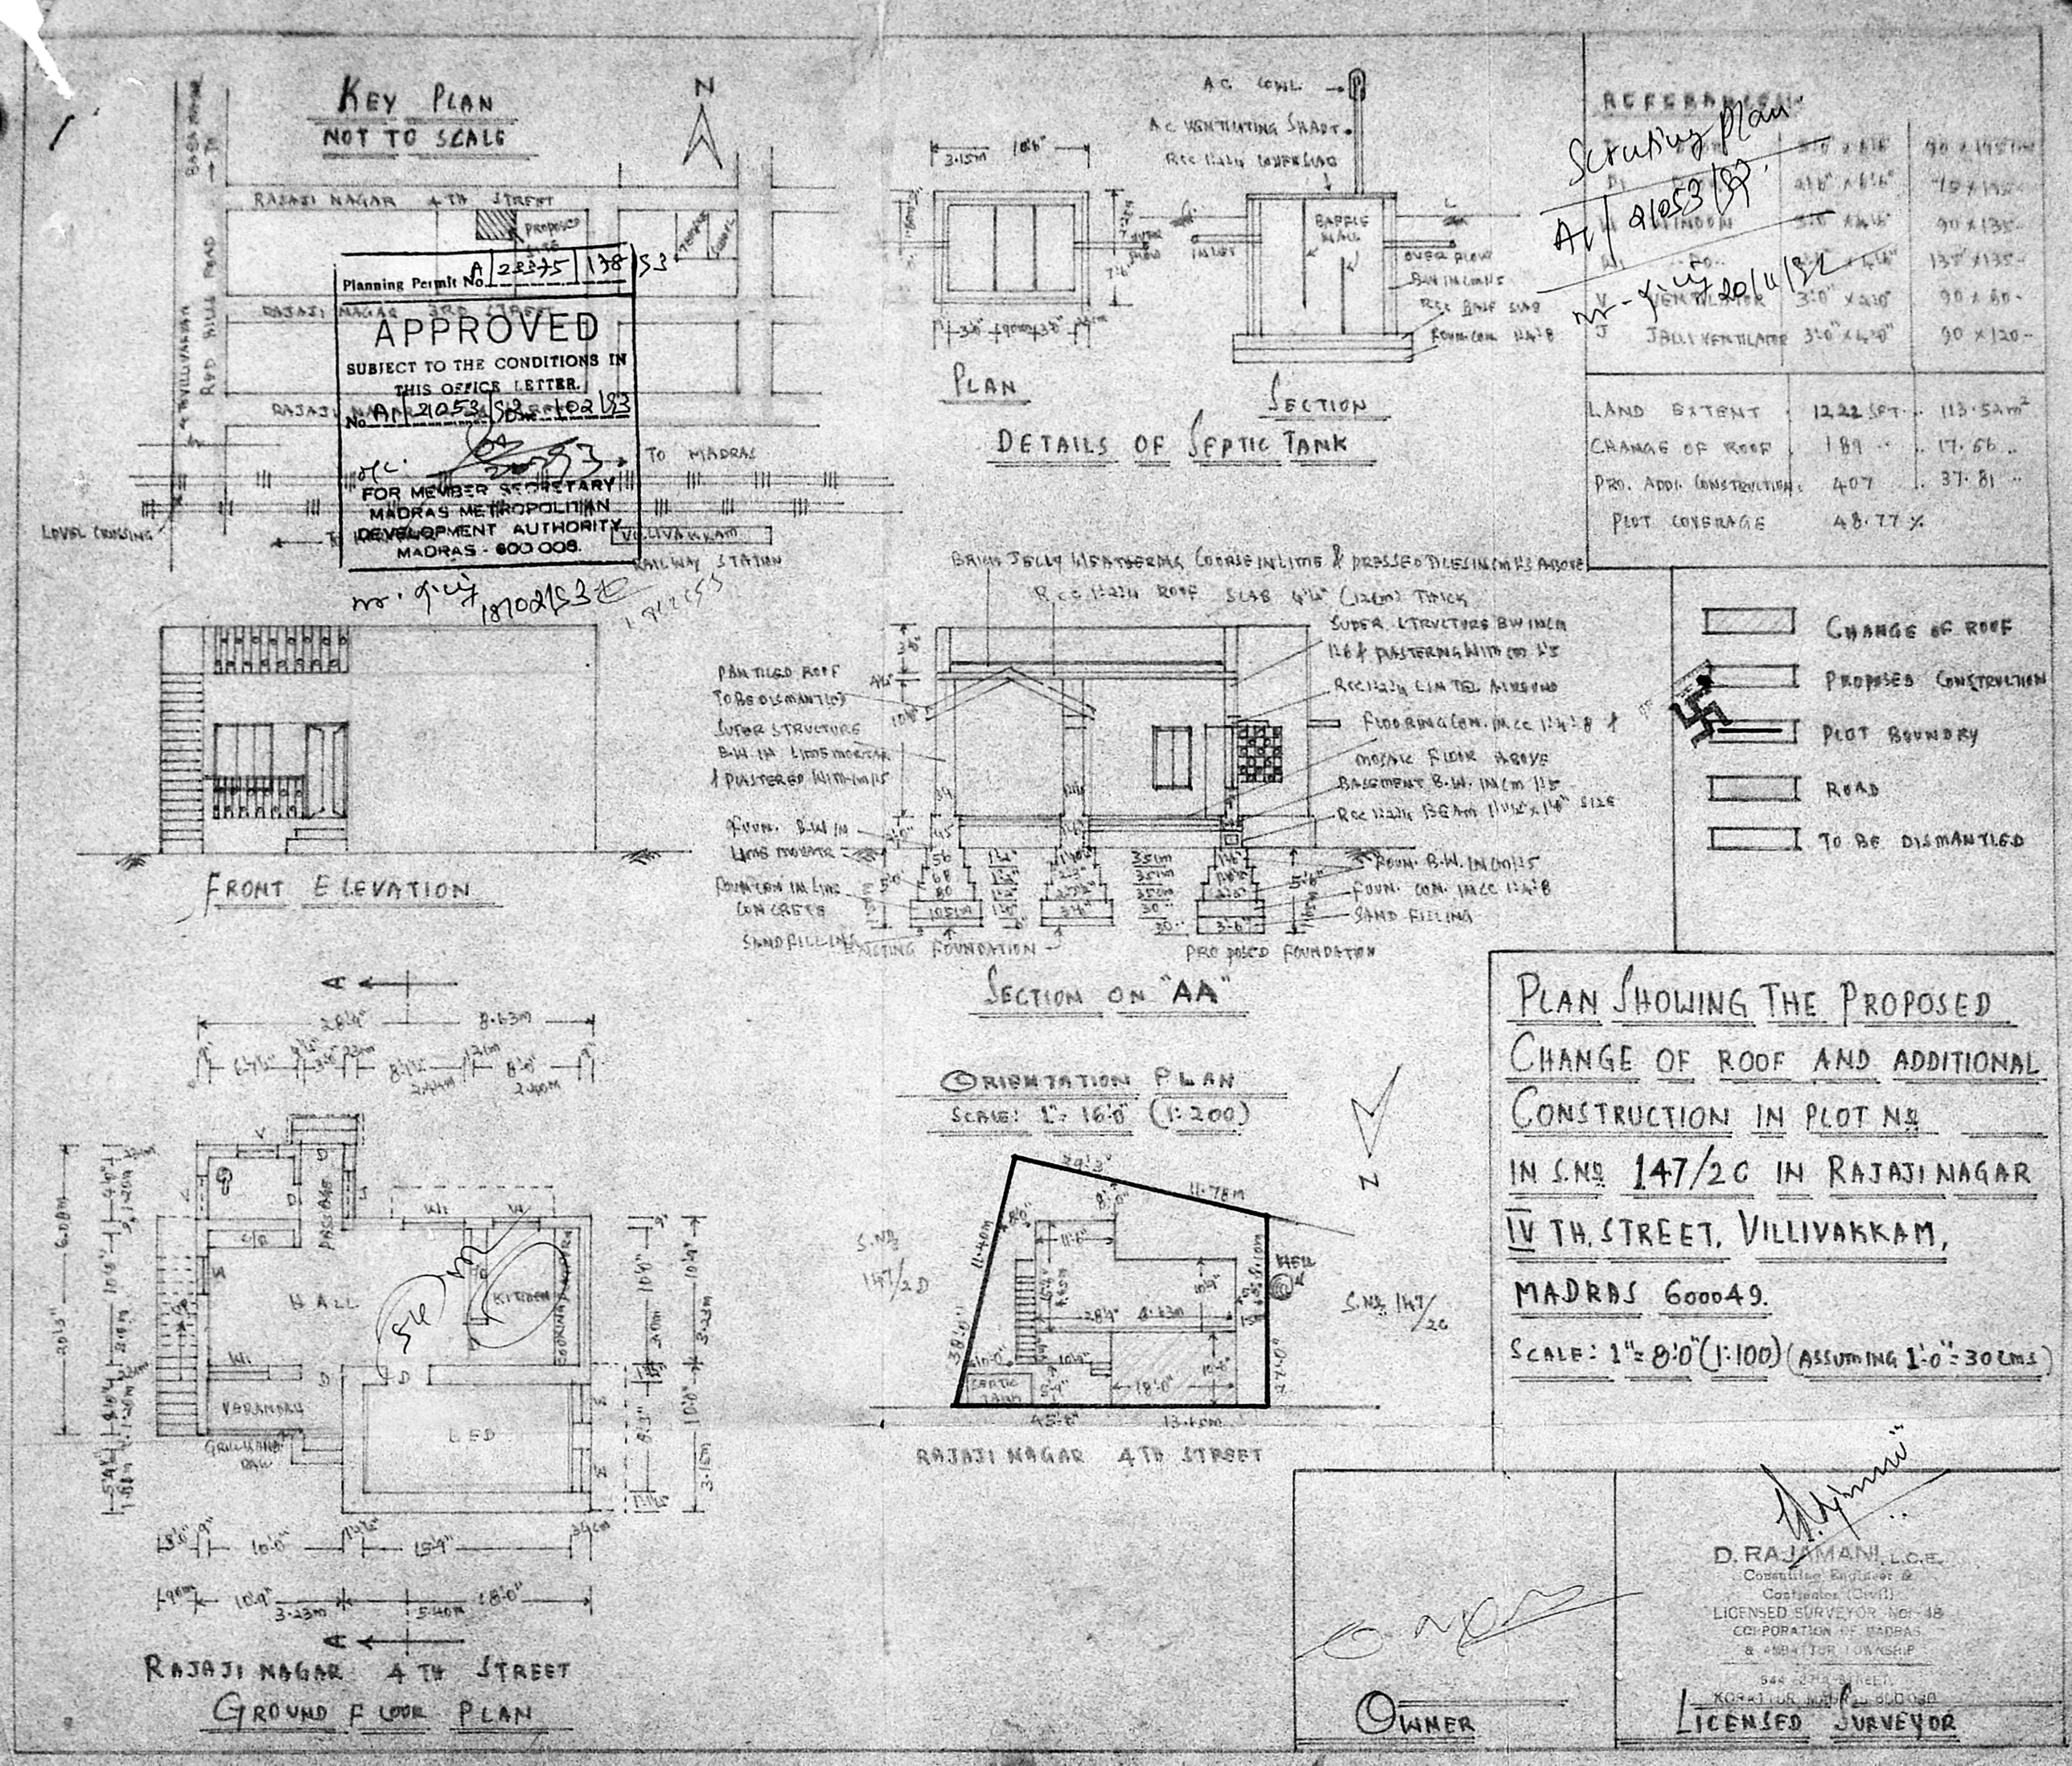
KEY PLAN
NOT TO SCALE
N
RAJAJI NAGAR 4TH STREET
RAJAJI NAGAR 3RD STREET
RED HILLS ROAD
TO MADRAS
LEVEL CROSSING
VILLIVAKKAM RAILWAY STATION
Planning Permit No. A 23375 / 138/53
APPROVED
SUBJECT TO THE CONDITIONS IN THIS OFFICE LETTER.
No. A1 21053/S2 Dt. 20/2/53
FOR MEMBER SECRETARY
MADRAS METROPOLITAN DEVELOPMENT AUTHORITY
MADRAS - 600 008.
18/02/53
FRONT ELEVATION
A.C. COWL
A.C. VENTILATING SHAFT
RCC 1:2:4 COVER SLAB
BAFFLE WALL
INLET
OVER FLOW
B.W. IN CM 1:5
RCC BASE SLAB
FOUN. CON. 1:4:8
PLAN
SECTION
DETAILS OF SEPTIC TANK
BRICK JELLY WEATHERING COURSE IN LIME & PRESSED TILES IN CM 1:5 ABOVE
RCC 1:2:4 ROOF SLAB 4½" (12cm) THICK
SUPER STRUCTURE B.W. IN CM 1:6 & PLASTERING WITH CM 1:5
RCC 1:2:4 LINTEL AROUND
FLOORING CON. IN CC 1:4:8 & MOSAIC FLOOR ABOVE
BASEMENT B.W. IN CM 1:5
RCC 1:2:4 BEAM 1½" x 1½" SIZE
PANTILED ROOF TO BE DISMANTLED
SUPER STRUCTURE B.W. IN LIME MORTAR & PLASTERED WITH CM 1:5
FOUN. B.W. IN LIME MORTAR
FOUN. CON. IN LIME CONCRETE
SAND FILLING
EXISTING FOUNDATION
PROPOSED FOUNDATION
SECTION ON "AA"
ORIENTATION PLAN
SCALE: 1" = 16'0" (1:200)
S.No. 147/2D
S.No. 147/2C
SEPTIC TANK
RAJAJI NAGAR 4TH STREET
HALL
KITCHEN
VERANDAH
GRILL HANDRAIL
LED
RAJAJI NAGAR 4TH STREET
GROUND FLOOR PLAN
REFERENCES
Scrutiny Plan
A1 21053/S2
20/11/82
LAND EXTENT 1222 SFT 113.52 m²
CHANGE OF ROOF 189 17.66
PRO. ADDI. CONSTRUCTION 407 37.81
PLOT COVERAGE 48.77 %
CHANGE OF ROOF
PROPOSED CONSTRUCTION
PLOT BOUNDRY
ROAD
TO BE DISMANTLED
PLAN SHOWING THE PROPOSED CHANGE OF ROOF AND ADDITIONAL CONSTRUCTION IN PLOT No. IN S.No. 147/2C IN RAJAJI NAGAR IV TH. STREET, VILLIVAKKAM, MADRAS 600049.
SCALE: 1" = 8'0" (1:100) (ASSUMING 1'-0" = 30 CMS)
OWNER
D. RAJAMANI, L.C.E.
Consulting Engineer & Contractor (Civil)
LICENSED SURVEYOR No. 48
CORPORATION OF MADRAS & AMBATTUR TOWNSHIP
KORATTUR, MADRAS 600 080
LICENSED SURVEYOR