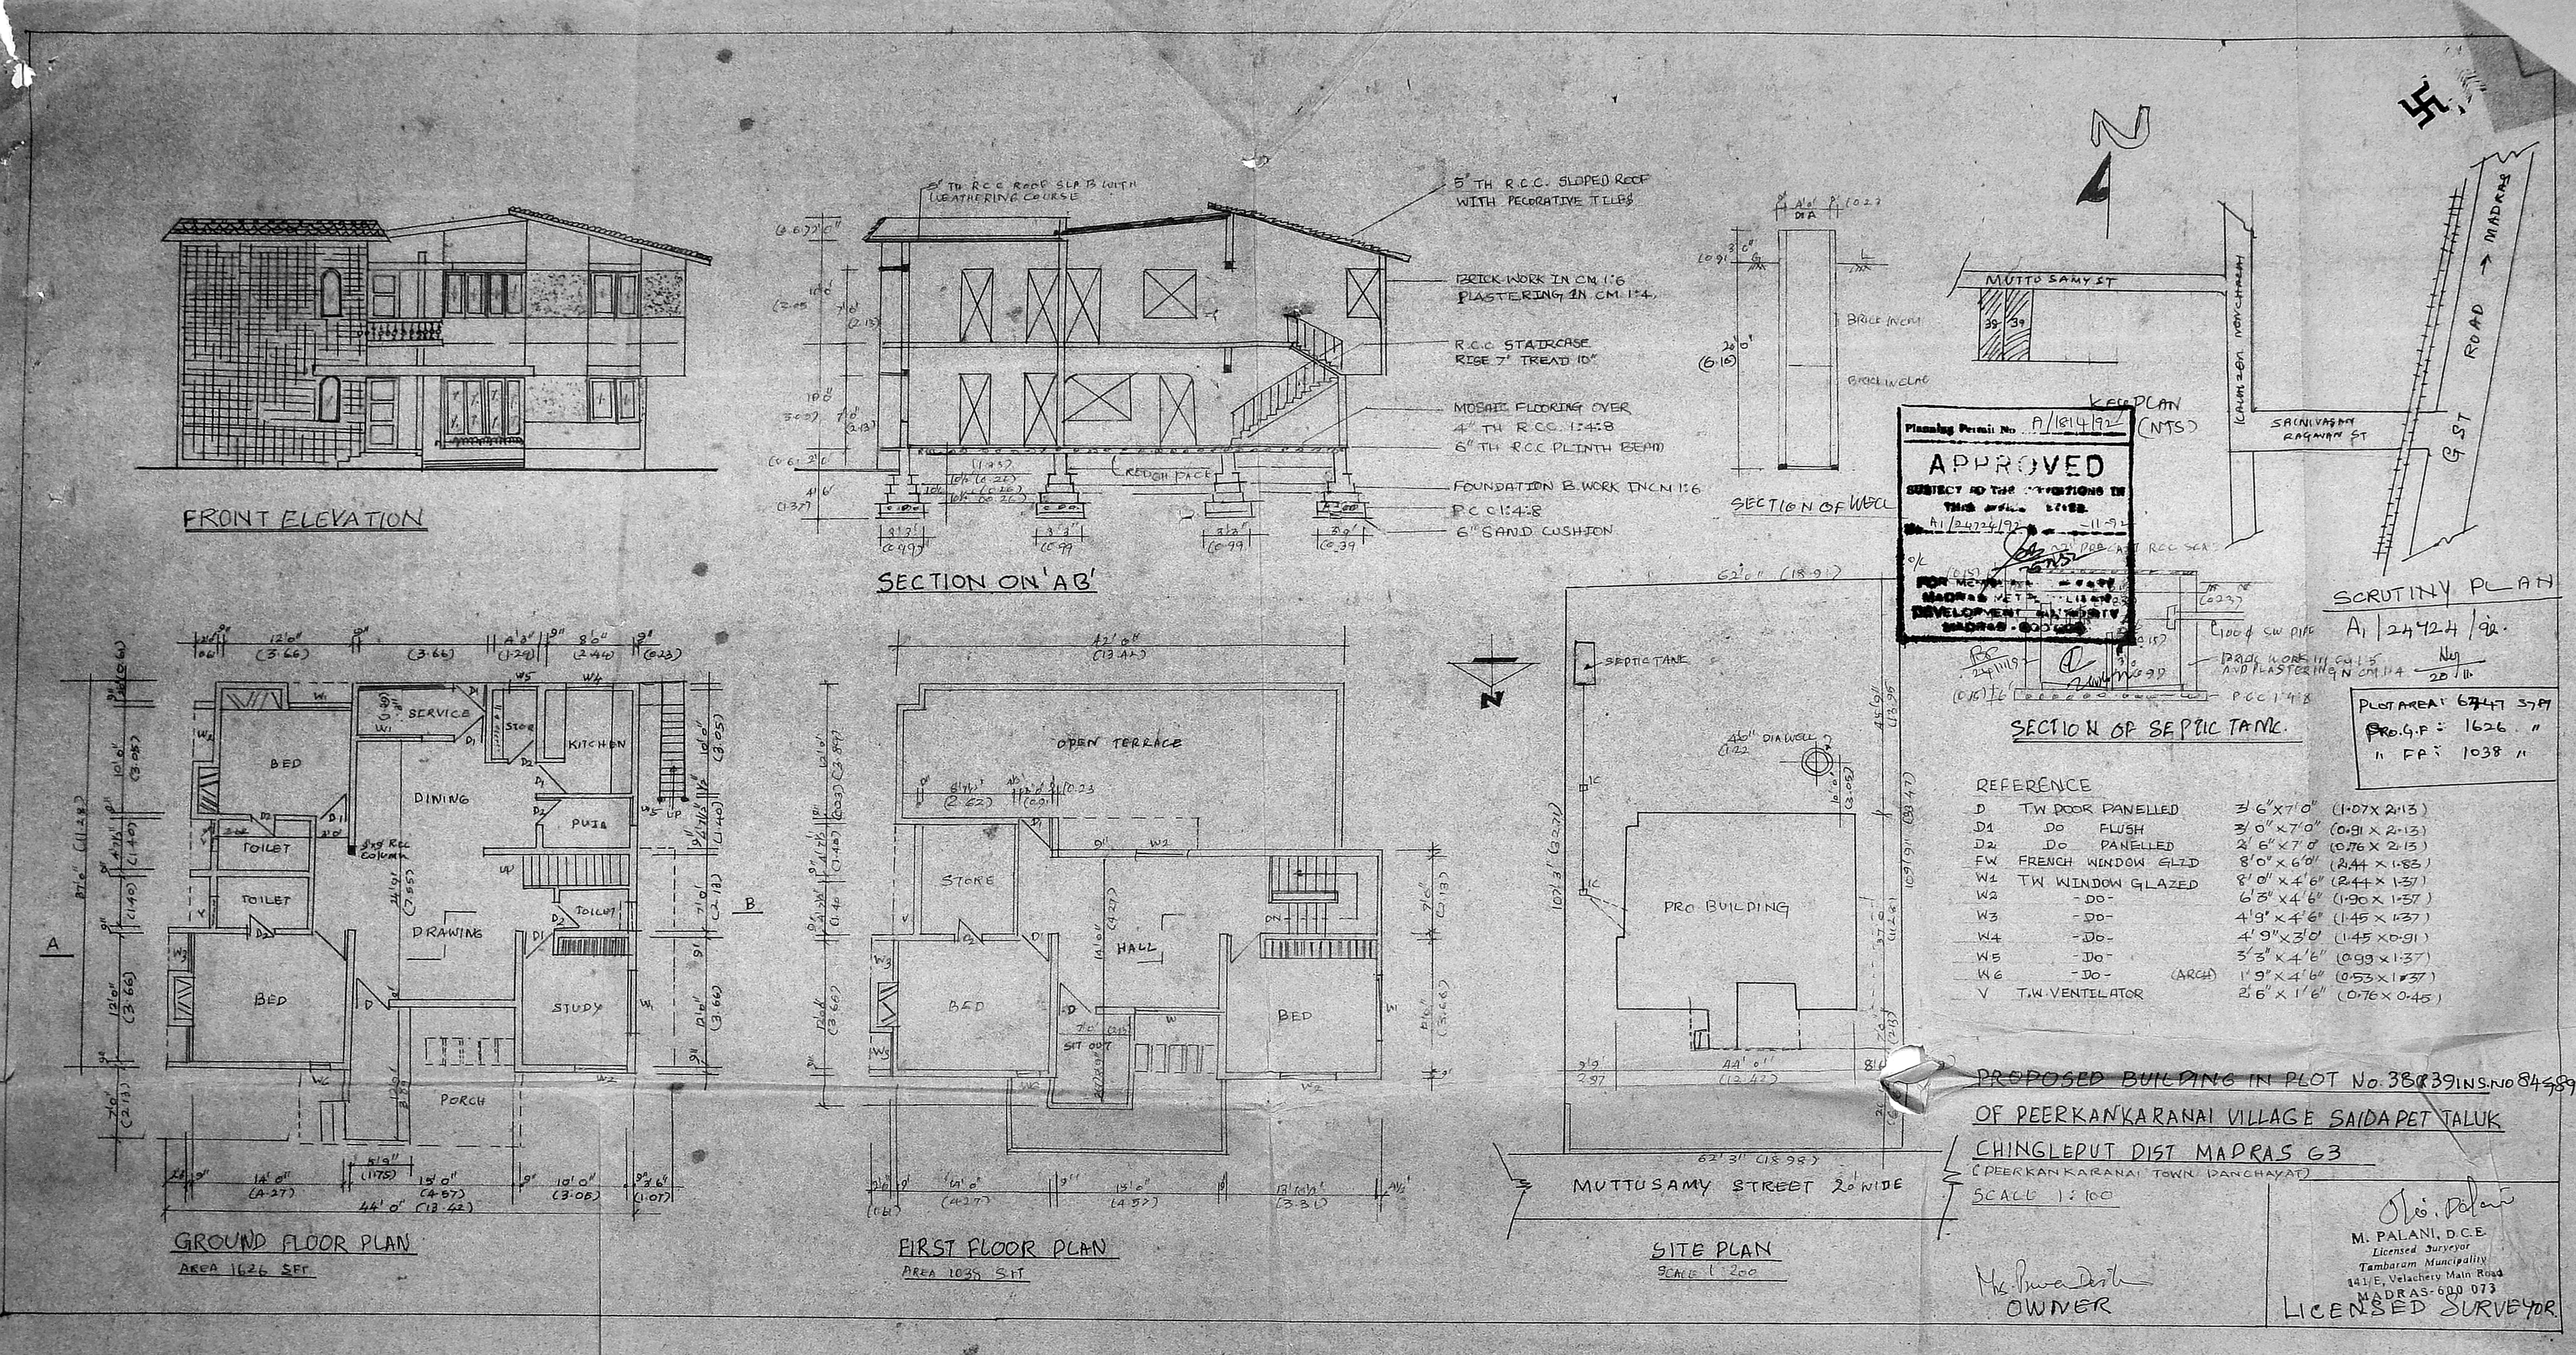
FRONT ELEVATION
SECTION ON 'AB'
5" TH R.C.C. SLOPED ROOF WITH PECORATIVE TILES
BRICK WORK IN CM 1:6 PLASTERING IN CM 1:4
R.C.C STAIRCASE RISE 7" TREAD 10"
MOSAIC FLOORING OVER 4" TH R.C.C. 1:4:8
6" TH R.C.C PLINTH BEAM
FOUNDATION B.WORK IN CM 1:6
P.C.C 1:4:8
6" SAND CUSHION
REDGH PACK
SECTION OF WELL
BRICK IN CM
BRICK WELL
KEY PLAN (NTS)
MUTTU SAMY ST
KALAMZAM NONCHARAM
SAINIVASAM RAGAVAN ST
G ST ROAD → MADRAS
SCRUTINY PLAN
A1/24724/92
Planning Permit No. A/1814/92
APPROVED
SUBJECT TO THE CONDITIONS IN THIS OFFICE LETTER
A1/24724/92
FOR MEMBER SECRETARY
MADRAS METROPOLITAN DEVELOPMENT AUTHORITY
MADRAS-600 008
SECTION OF SEPTIC TANK
BRICK WORK IN CM 1:5 AND PLASTERING IN CM 1:4
P.C.C 1:4:8
100 ϕ SW PIPE
PLOT AREA: 6747 SFT
PRO.G.F: 1626 "
" FF: 1038 "
REFERENCE
D T.W DOOR PANELLED 3'6"x7'0" (1.07x2.13)
D1 DO FLUSH 3'0"x7'0" (0.91x2.13)
D2 DO PANELLED 2'6"x7'0" (0.76x2.13)
FW FRENCH WINDOW GLZD 8'0"x6'0" (2.44x1.83)
W1 TW WINDOW GLAZED 8'0"x4'6" (2.44x1.37)
W2 -DO- 6'3"x4'6" (1.90x1.37)
W3 -DO- 4'9"x4'6" (1.45x1.37)
W4 -DO- 4'9"x3'0" (1.45x0.91)
W5 -DO- 3'3"x4'6" (0.99x1.37)
W6 -DO- (ARCH) 1'9"x4'6" (0.53x1.37)
V T.W VENTILATOR 2'6"x1'6" (0.76x0.45)
SERVICE
STOR
KITCHEN
BED
DINING
PUJA
TOILET
TOILET
DRAWING
TOILET
BED
STUDY
PORCH
GROUND FLOOR PLAN
AREA 1626 SFT
OPEN TERRACE
STORE
HALL
BED
BED
SIT OUT
FIRST FLOOR PLAN
AREA 1038 SFT
SEPTIC TANK
PRO BUILDING
MUTTUSAMY STREET 20' WIDE
SITE PLAN
SCALE 1:200
PROPOSED BUILDING IN PLOT No. 38 & 39 INS. No 84 & 89
OF PEERKANKARANAI VILLAGE SAIDAPET TALUK
CHINGLEPUT DIST MADRAS 63
(PEERKANKARANAI TOWN PANCHAYAT)
SCALE 1:100
OWNER
M. PALANI, D.C.E.
Licensed Surveyor
Tambaram Muncipality
141/E, Velachery Main Road
MADRAS-600 073
LICENSED SURVEYOR