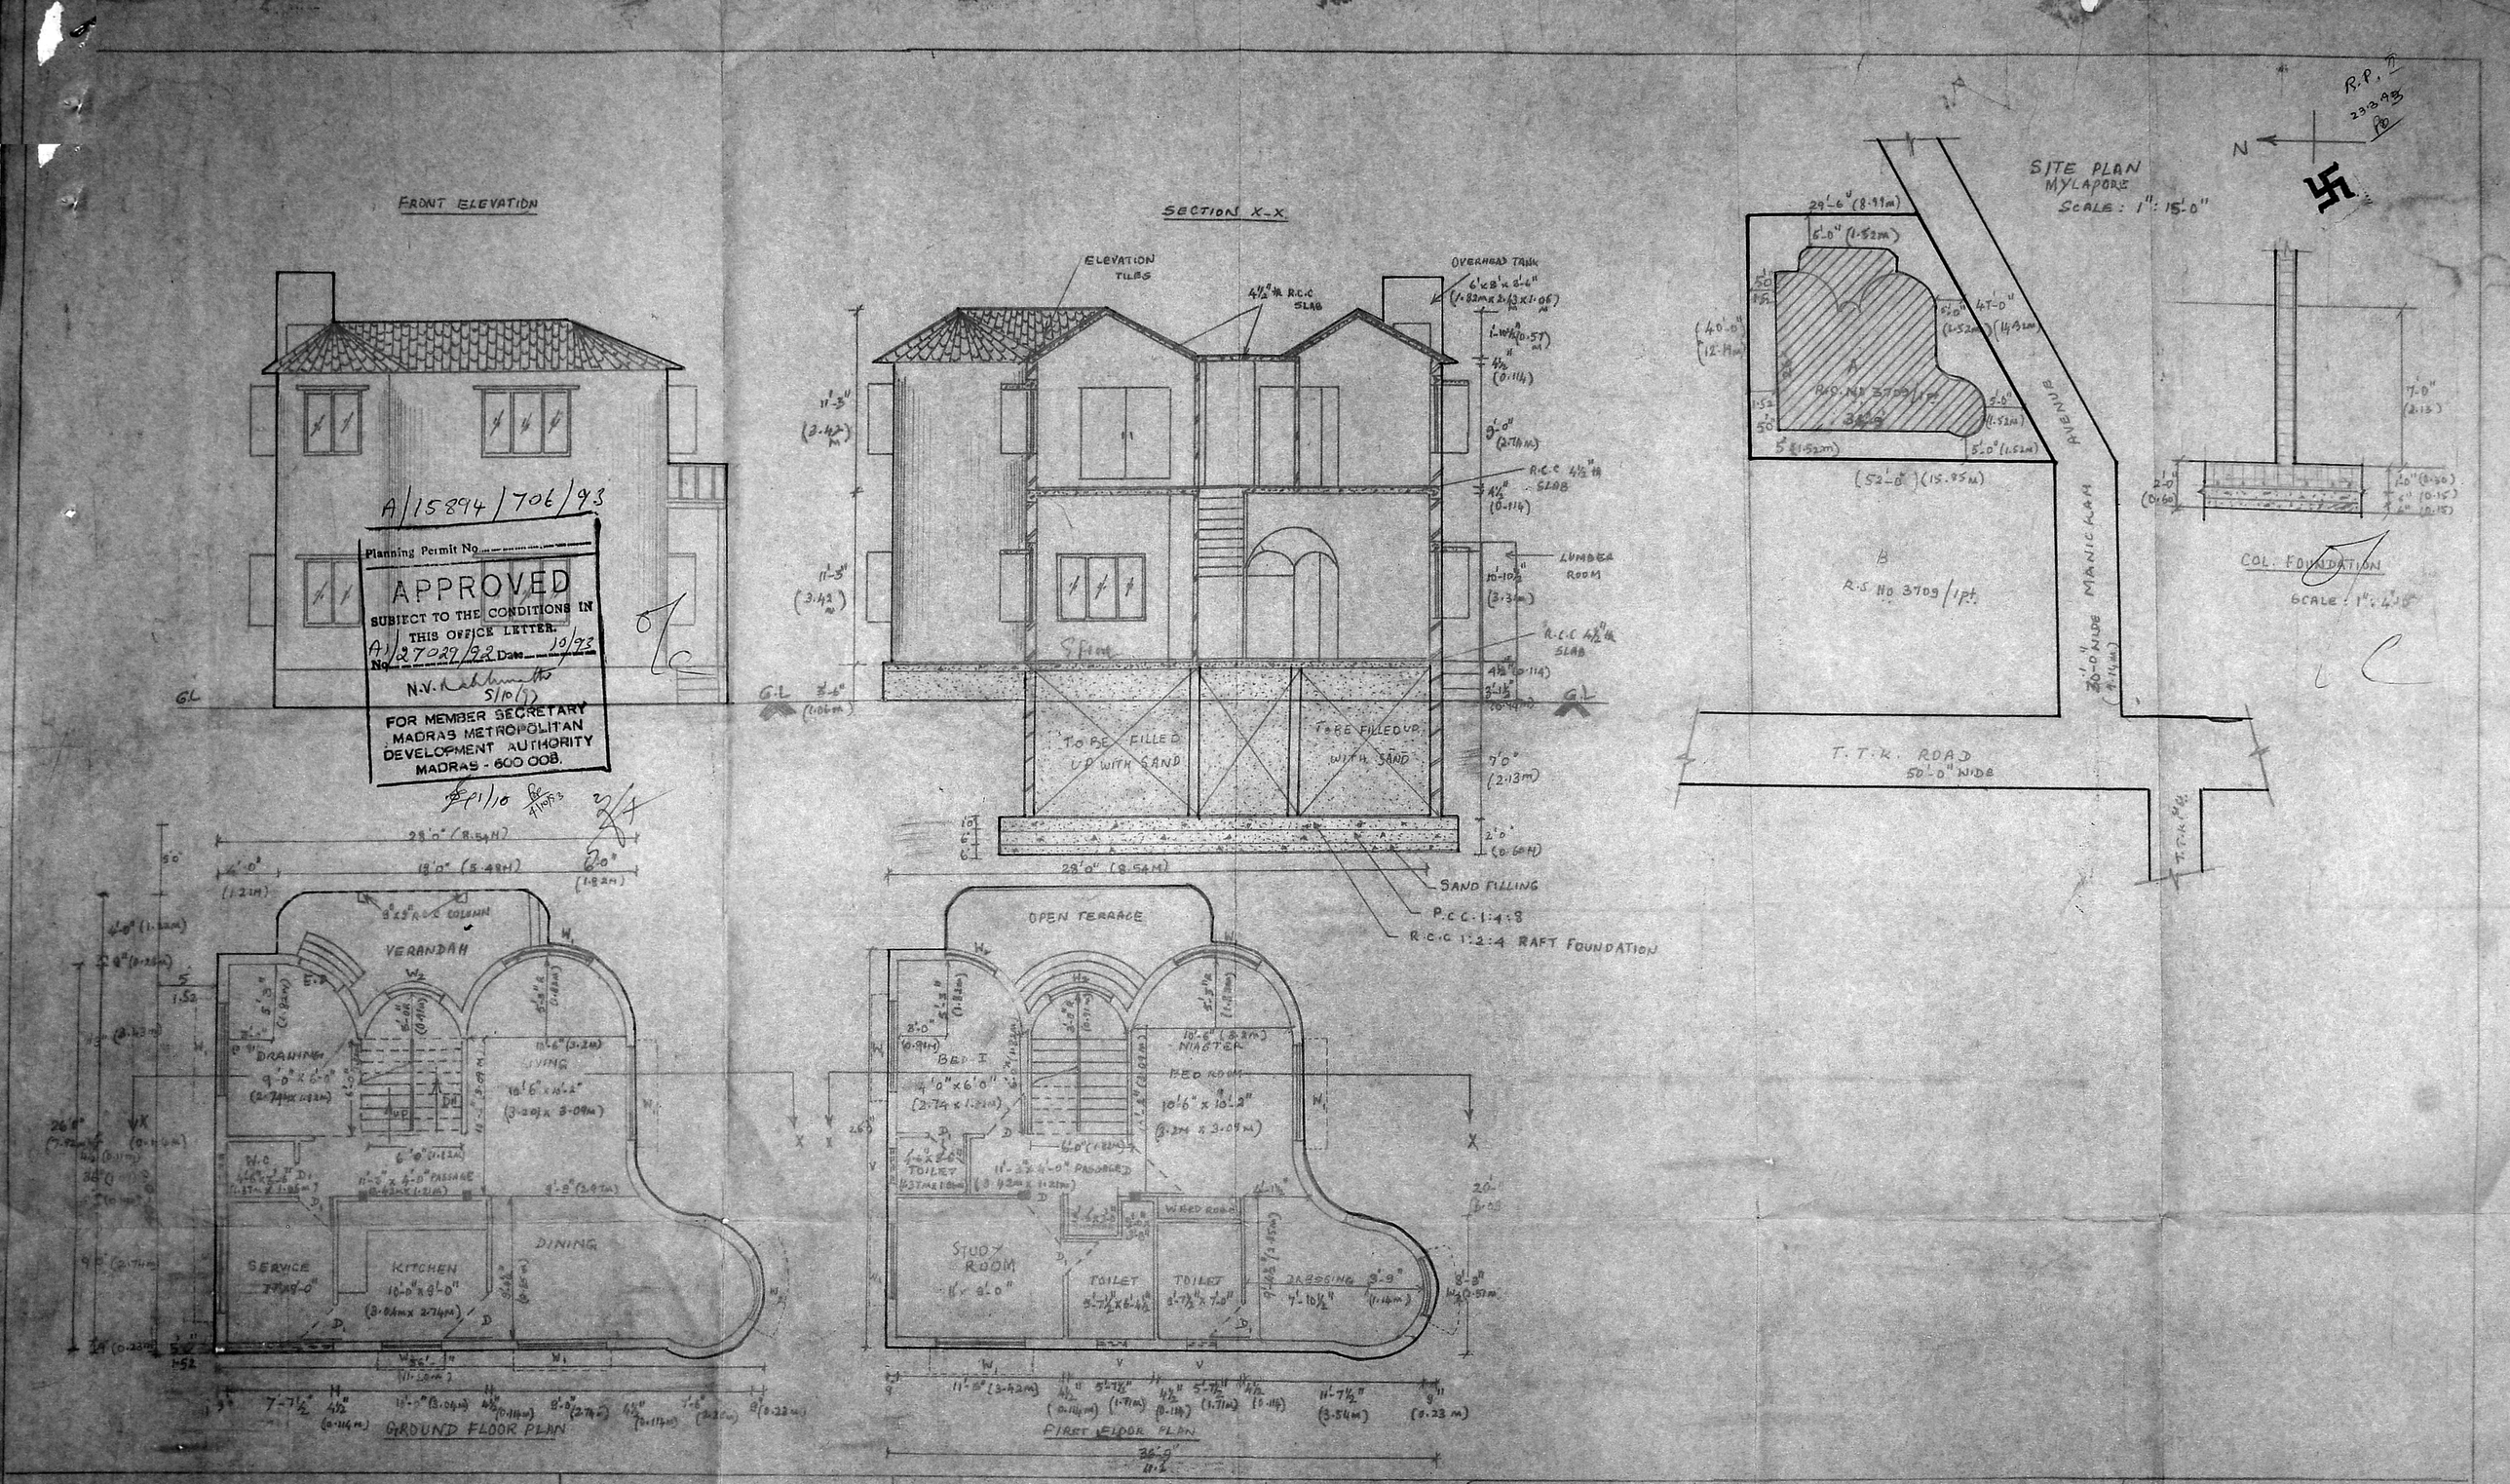

A/15894/706/93

Planning Permit No.

APPROVED

SUBJECT TO THE CONDITIONS IN THIS OFFICE LETTER.

No. A1/27029/92 Date 10/93

N.V. [signature] 5/10/93

FOR MEMBER SECRETARY
MADRAS METROPOLITAN DEVELOPMENT AUTHORITY
MADRAS - 600 008.

SCHEDULE OF JOINERY

- D_1 - DOOR - 2'-3" x 7'-0"
- D - " - 3'-0" x 7'-0"
- W_1 - WINDOW - 6'-0" x 4'-6"
- W_2 - " - 4'-0" x 4'-6"
- V - VENTILATOR - 3'-0" x 2'-0"
- E.D. - ENTRANCE DOOR - 2'-6" x 7'-0"

INDEX

- PROPOSED
- BOUNDARY
- ROADS

SCALE: 1":6'-0"

AREA STATEMENT:

GROUND FLOOR	: 942 Sq.ft (87.54 m²)
FIRST FLOOR	: 785 Sq.ft (73.00 m²)
PLOT AREA	: 1630 Sq.ft (152 m²)

DATE: 23-09-92

OWNER:

P.M. Venkataswamy

LICENSED SURVEYOR: G.L. Venkatesha

G. L. VENKATESHA
LICENSED SURVEYOR CLASS I NO. 445
CORPORATION OF MADRAS.
10, 8th CROSS STREET, SHENOY NAGAR
MADRAS-600 030

PLAN SHOWING THE PROPOSED RESIDENTIAL BUILDING FOR Mr. P.M. VENKATASWAMY AT PLOT — 'A', DOOR NO 123, T.T.K ROAD, MYL DIVN NO: 125 ALWARPET, MADRAS-18.

R.S. NO: 3709/1pt. NEW DN 115

SUB-DIVISION NO: 176/92 Dtd: 7-8-92.