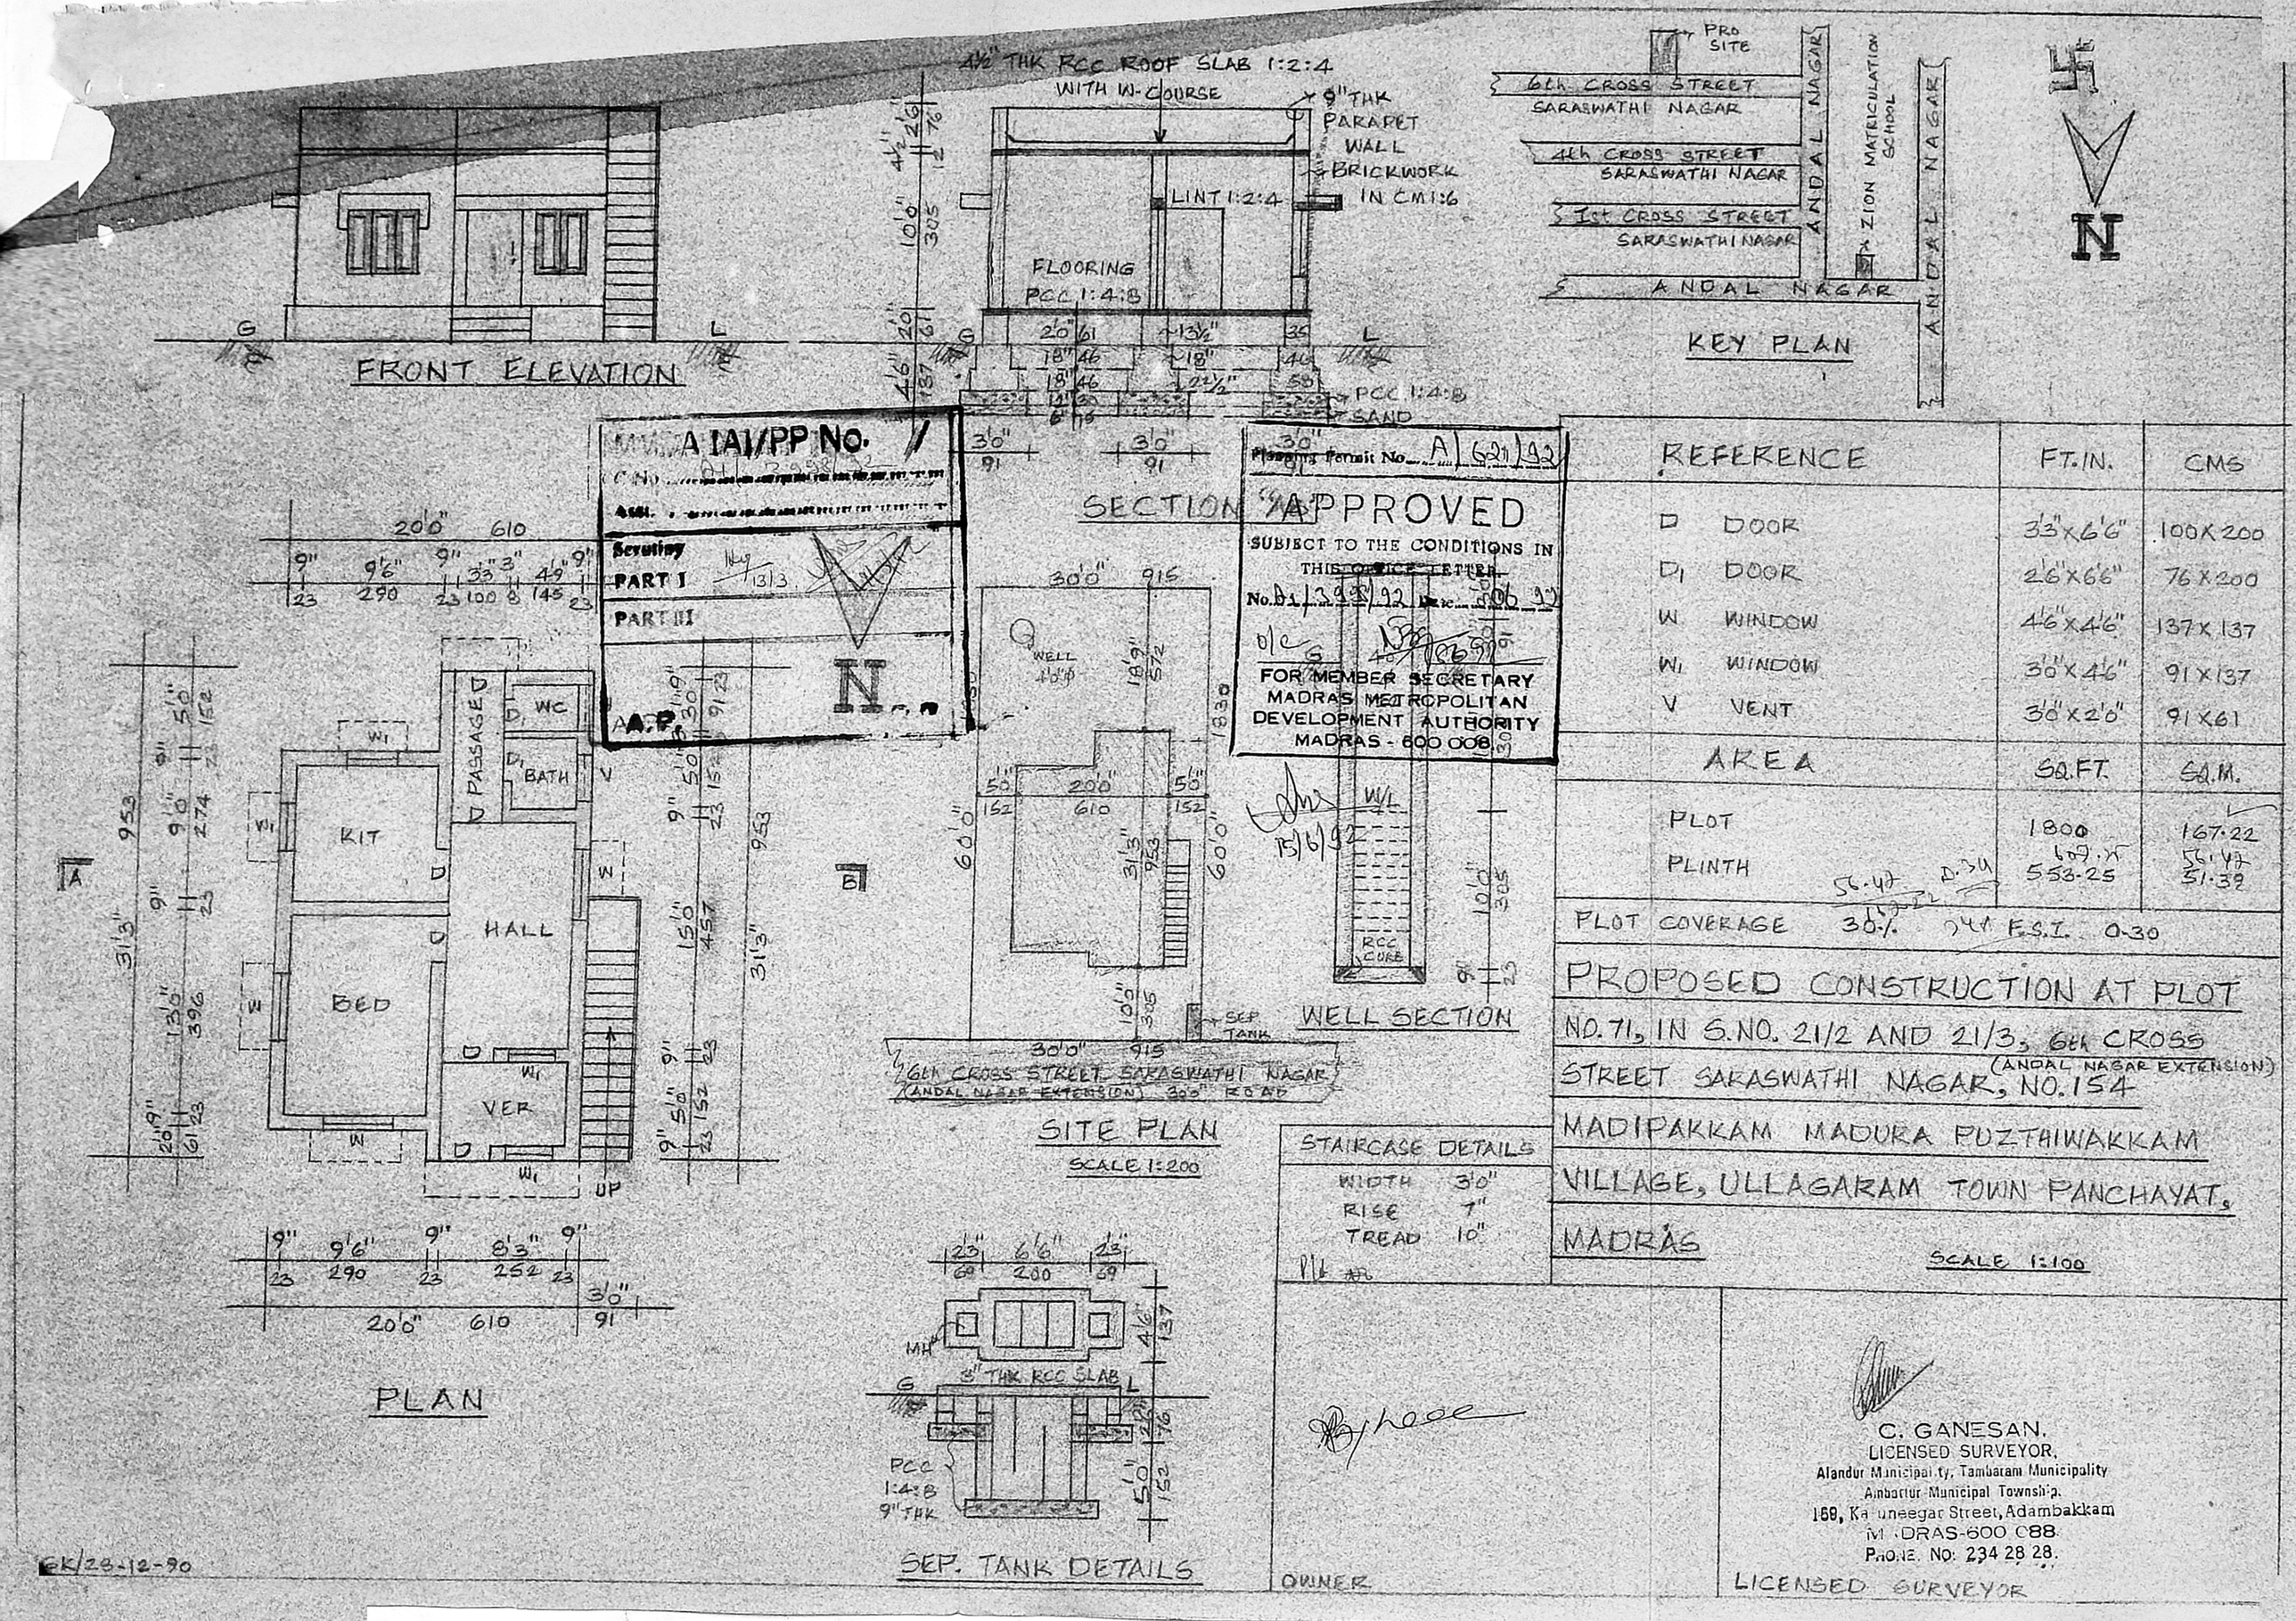

REFERENCE		FT.IN.	CMS
D	DOOR	3'3"x6'6"	100x200
D1	DOOR	2'6"x6'6"	76x200
W	WINDOW	4'6"x4'6"	137x137
W1	WINDOW	3'0"x4'6"	91x137
V	VENT	3'0"x2'0"	91x61
AREA		SQ.FT.	SQ.M.
PLOT		1800	167.22
PLINTH		553.25	51.39

PLOT COVERAGE 30% F.S.I. 0.30

PROPOSED CONSTRUCTION AT PLOT NO. 71, IN S.NO. 21/2 AND 21/3, 6th CROSS STREET SARASWATHI NAGAR, (ANDAL NAGAR EXTENSION) NO. 154 MADIPAKKAM MADURA PUZTHIWAKKAM VILLAGE, ULLAGARAM TOWN PANCHAYAT, MADRAS

SCALE 1:100

STAIRCASE DETAILS	
WIDTH	3'0"
RISE	7"
TREAD	10"

OWNER

C. GANESAN.
LICENSED SURVEYOR,
Alandur Municipality, Tambaram Municipality
Ambattur Municipal Township.
169, Kalaneegar Street, Adambakkam
MADRAS-600 088.
PHONE. No: 234 28 28.

LICENSED SURVEYOR

GK/28-12-90