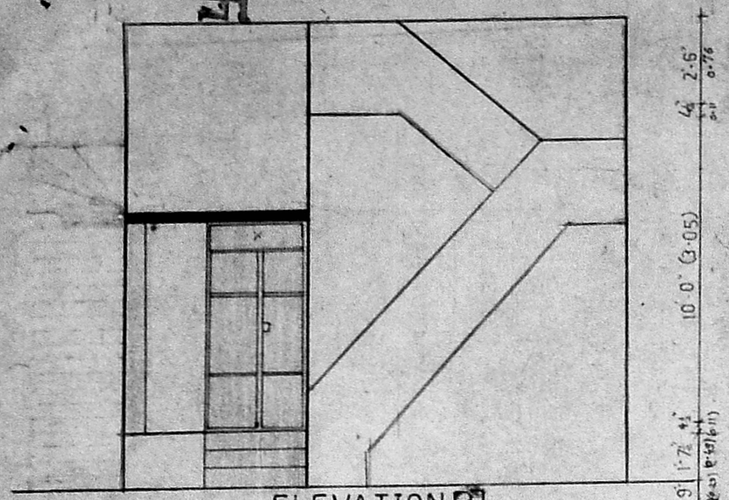

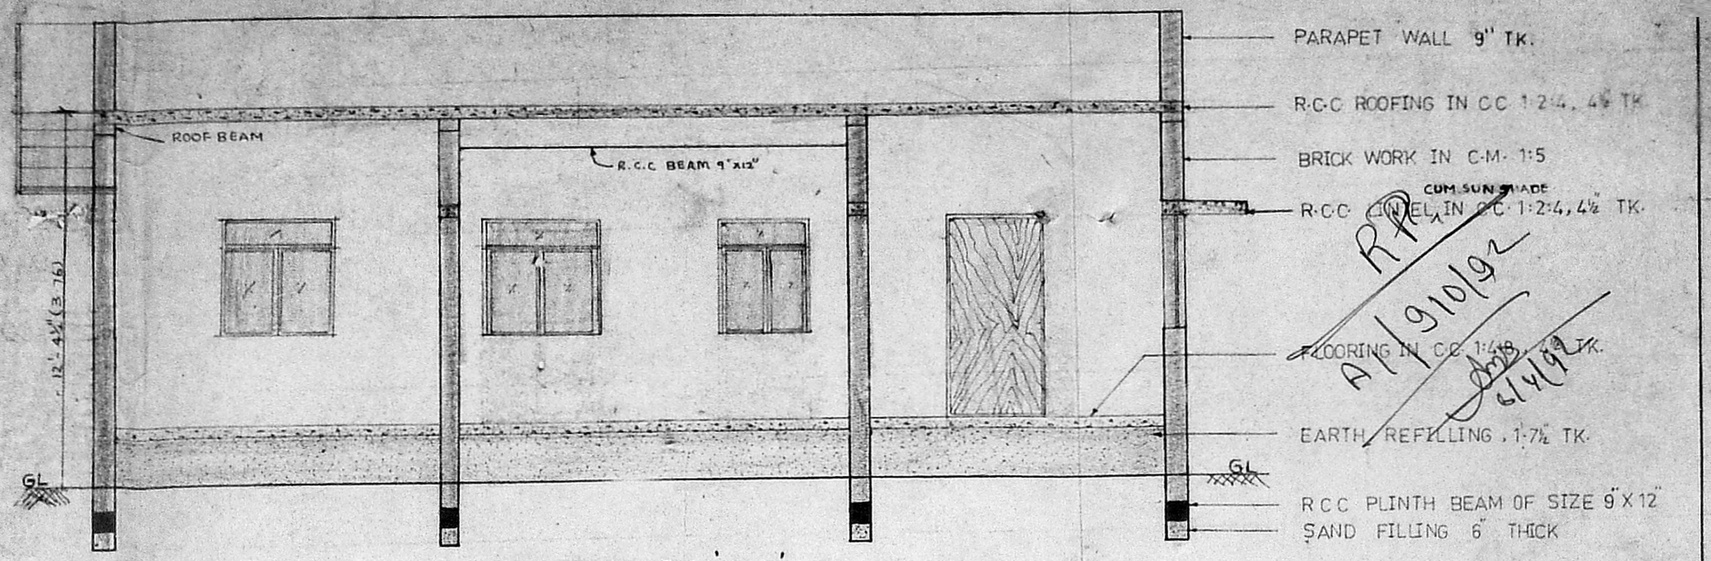

SECTION ON 'A B'

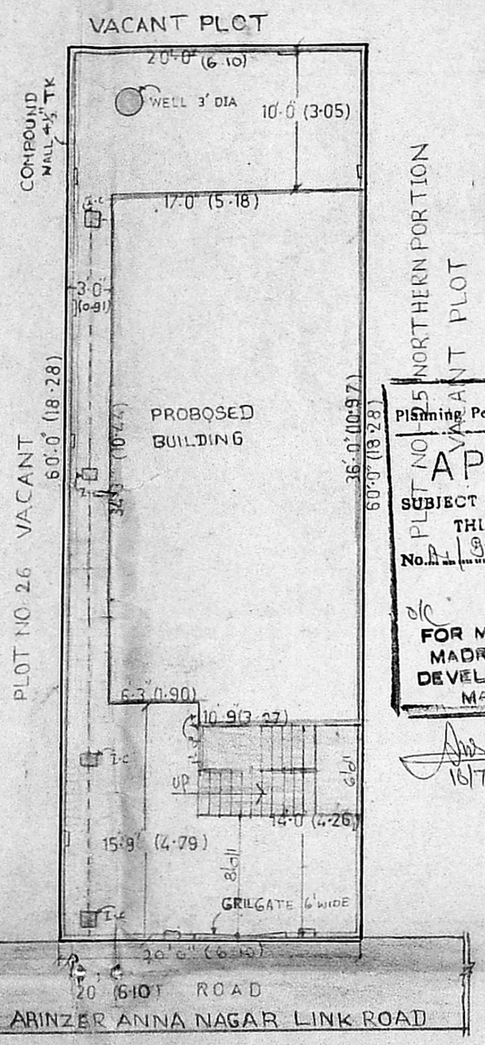

SITE PLAN

SCALE 1"=8'0"

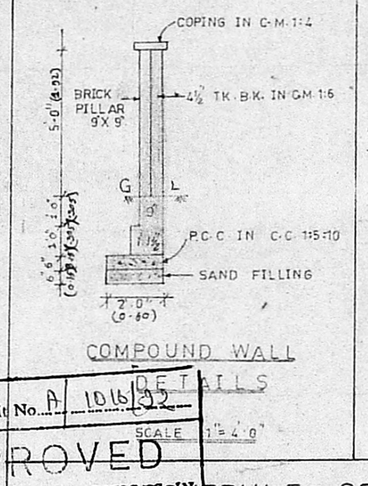

COMPOUND WALL DETAILS

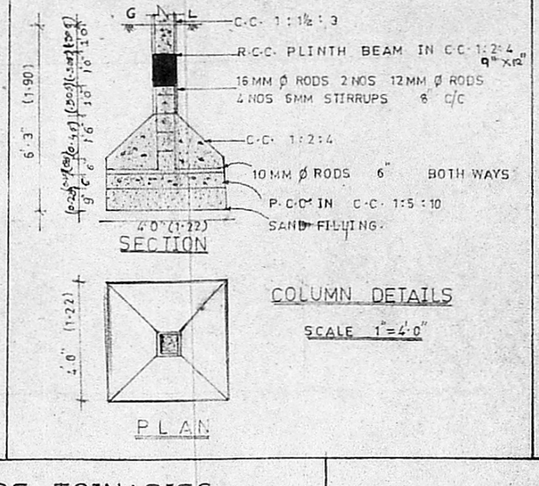

COLUMN DETAILS

SCALE 1"=4'0"

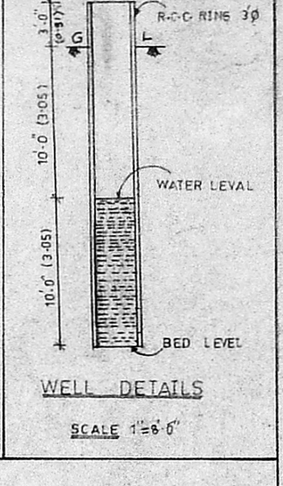

WELL DETAILS

SCALE 1"=8'-0"

Planning Permit No. P 1016/92

APPROVED

SUBJECT TO THE CONDITIONS IN THIS OFFICE LETTER.

No. A/910/92 Dt: 07.92

FOR MEMBER SECRETARY
MADRAS METROPOLITAN DEVELOPMENT AUTHORITY
MADRAS 600 008

16/7/92

A/910/92 Dt 6/4/92

SCHEDULE OF JOINARIES

D	DOOR	PANEL	3'-3" X 7'-0"	(1.00 X 2.13)
D1	DOOR	FLUSH	3'-0" X 7'-0"	(0.91 X 2.13)
D2	DOOR	PANEL	2'-6" X 7'-0"	(0.76 X 2.13)
W	GLASS WINDOW		4'-0" X 4'-0"	(1.22 X 1.22)
W1	GLASS WINDOW		3'-0" X 4'-0"	(0.91 X 1.22)
V	VENTILATOR		3'-0" X 2'-0"	(0.91 X 0.61)

Plot — 111.6 sq.m.

Bldg area 546.75 sq.ft 60.48 sq.m

0.54

54%

AREA DETAILS

SITE AREA	1200 SQ.FT (OR) 111.48 M²
PLINTH AREA	665.56 SQ.FT (OR) 61.83 M²
PLOT COVERAGE	55.46%
FLOOR SPACE INDEX	0.55
LENGTH OF COMPOUND WALL	118 R.FT (OR) 35.96 R.M

STAIRCASE DETAILS

TREAD = 0'10" RISE 0'7" WIDTH = 2'-9

REFERENCE

PROPOSALS

SITE BOUNDRY

EXISTING ROADS

MEASUREMENT SHOWN IN BRACKETS ARE IN METERS

PLAN SHOWING THE PROPOSED RESIDENTIAL BUILDING CONSTRUCTION AT PLOT NO.25 SOUTHERN PORTION SITUATED IN NO.28 SATHANGADU VILLAGE ARINZER ANNA NAGAR, BEARING R.S.NO.229/1 PART AND 229/2 PART IN THIRUVOTTIYUR MUNICIPAL LIMIT.

SCALE

1"=4'0", 8'0"
OR
1:50, 100

N

DATE	28-9-91
DRG. NO.	11/IV./09/91
DRAWN BY	S. SAMPATH KUMAR. D.C.
CHECKED BY	C.M. IMMACULATE LEO RAJ. DCE

DRAWING SHEET NO 1/2. FOR FURTHER DETAILS SEE DRAWING SHEET NO. 2/2.

(THIRU J. BENNY)
OWNER

C. M. MATHAVAN.
LICENSED SURVEYOR
THIRUVOTTIYUR MUNICIPALITY.
NO. 939/A, T. H. ROAD,
(Near Municipal Office)
THIRUVOTTIYUR, MADRAS-19.
LICENSED SURVEYOR