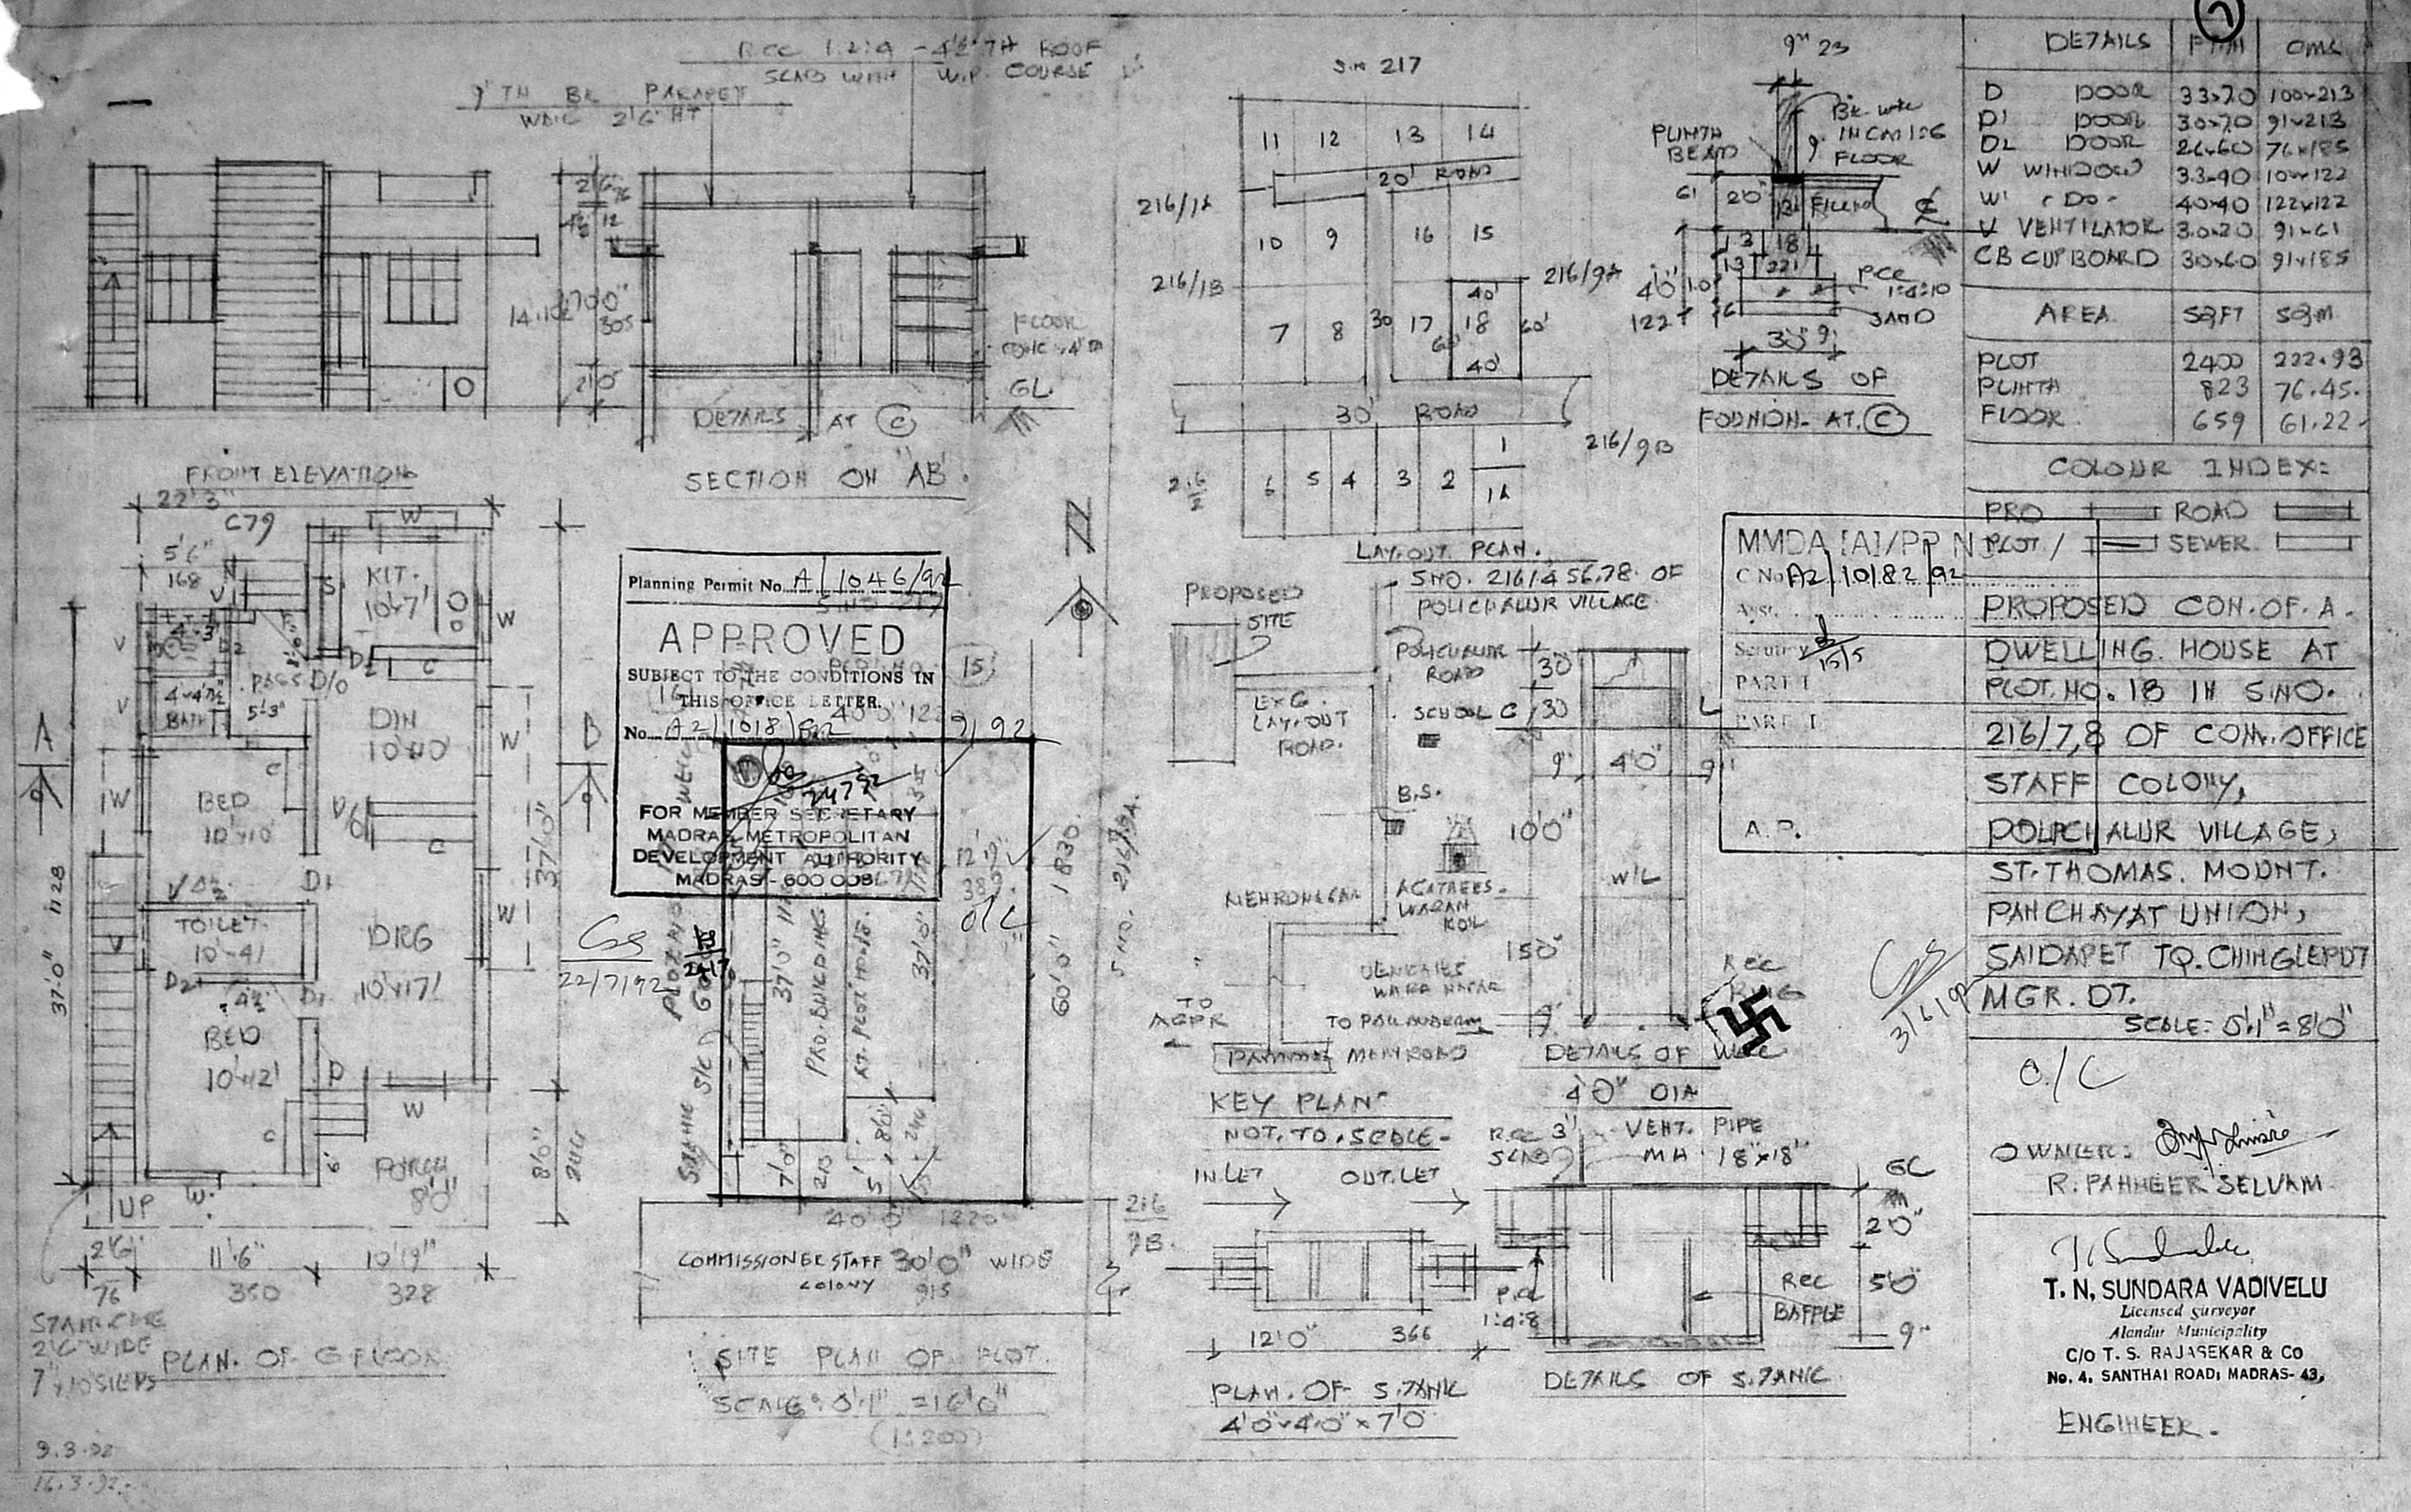

DETAILS	FT/IN	CMS
D DOOR	3.3x7.0	100x213
D1 DOOR	3.0x7.0	91x213
D2 DOOR	2.6x6.0	76x185
W WINDOW	3.3x4.0	100x122
W1 DO	4.0x4.0	122x122
V VENTILATOR	3.0x2.0	91x61
CB CUPBOARD	3.0x6.0	91x185

AREA	SQFT	SQM
PLOT	2400	222.93
PLINTH	823	76.45
FLOOR	659	61.22

COLOUR INDEX:

PRO — ROAD
PLOT / — SEWER

MMDA [A]/PP No.
C No. A2/1018/92
Asst.
Scrutiny 15/5
PART I
PART II
A.P.

PROPOSED CON. OF A DWELLING HOUSE AT PLOT NO. 18 IN S.NO. 216/7,8 OF CON. OFFICE STAFF COLONY, POLICHALUR VILLAGE, ST. THOMAS MOUNT PANCHAYAT UNION, SAIDAPET TQ. CHINGLEPUT MGR. DT.

SCALE: 0'1" = 8'0"

O/C

OWNER: R. PAHNEER SELVAM

T. N. SUNDARA VADIVELU
Licensed Surveyor
Alandur Municipality
C/O T. S. RAJASEKAR & CO
No. 4, SANTHAI ROAD, MADRAS-43.

ENGINEER.

9.3.92
16.3.92