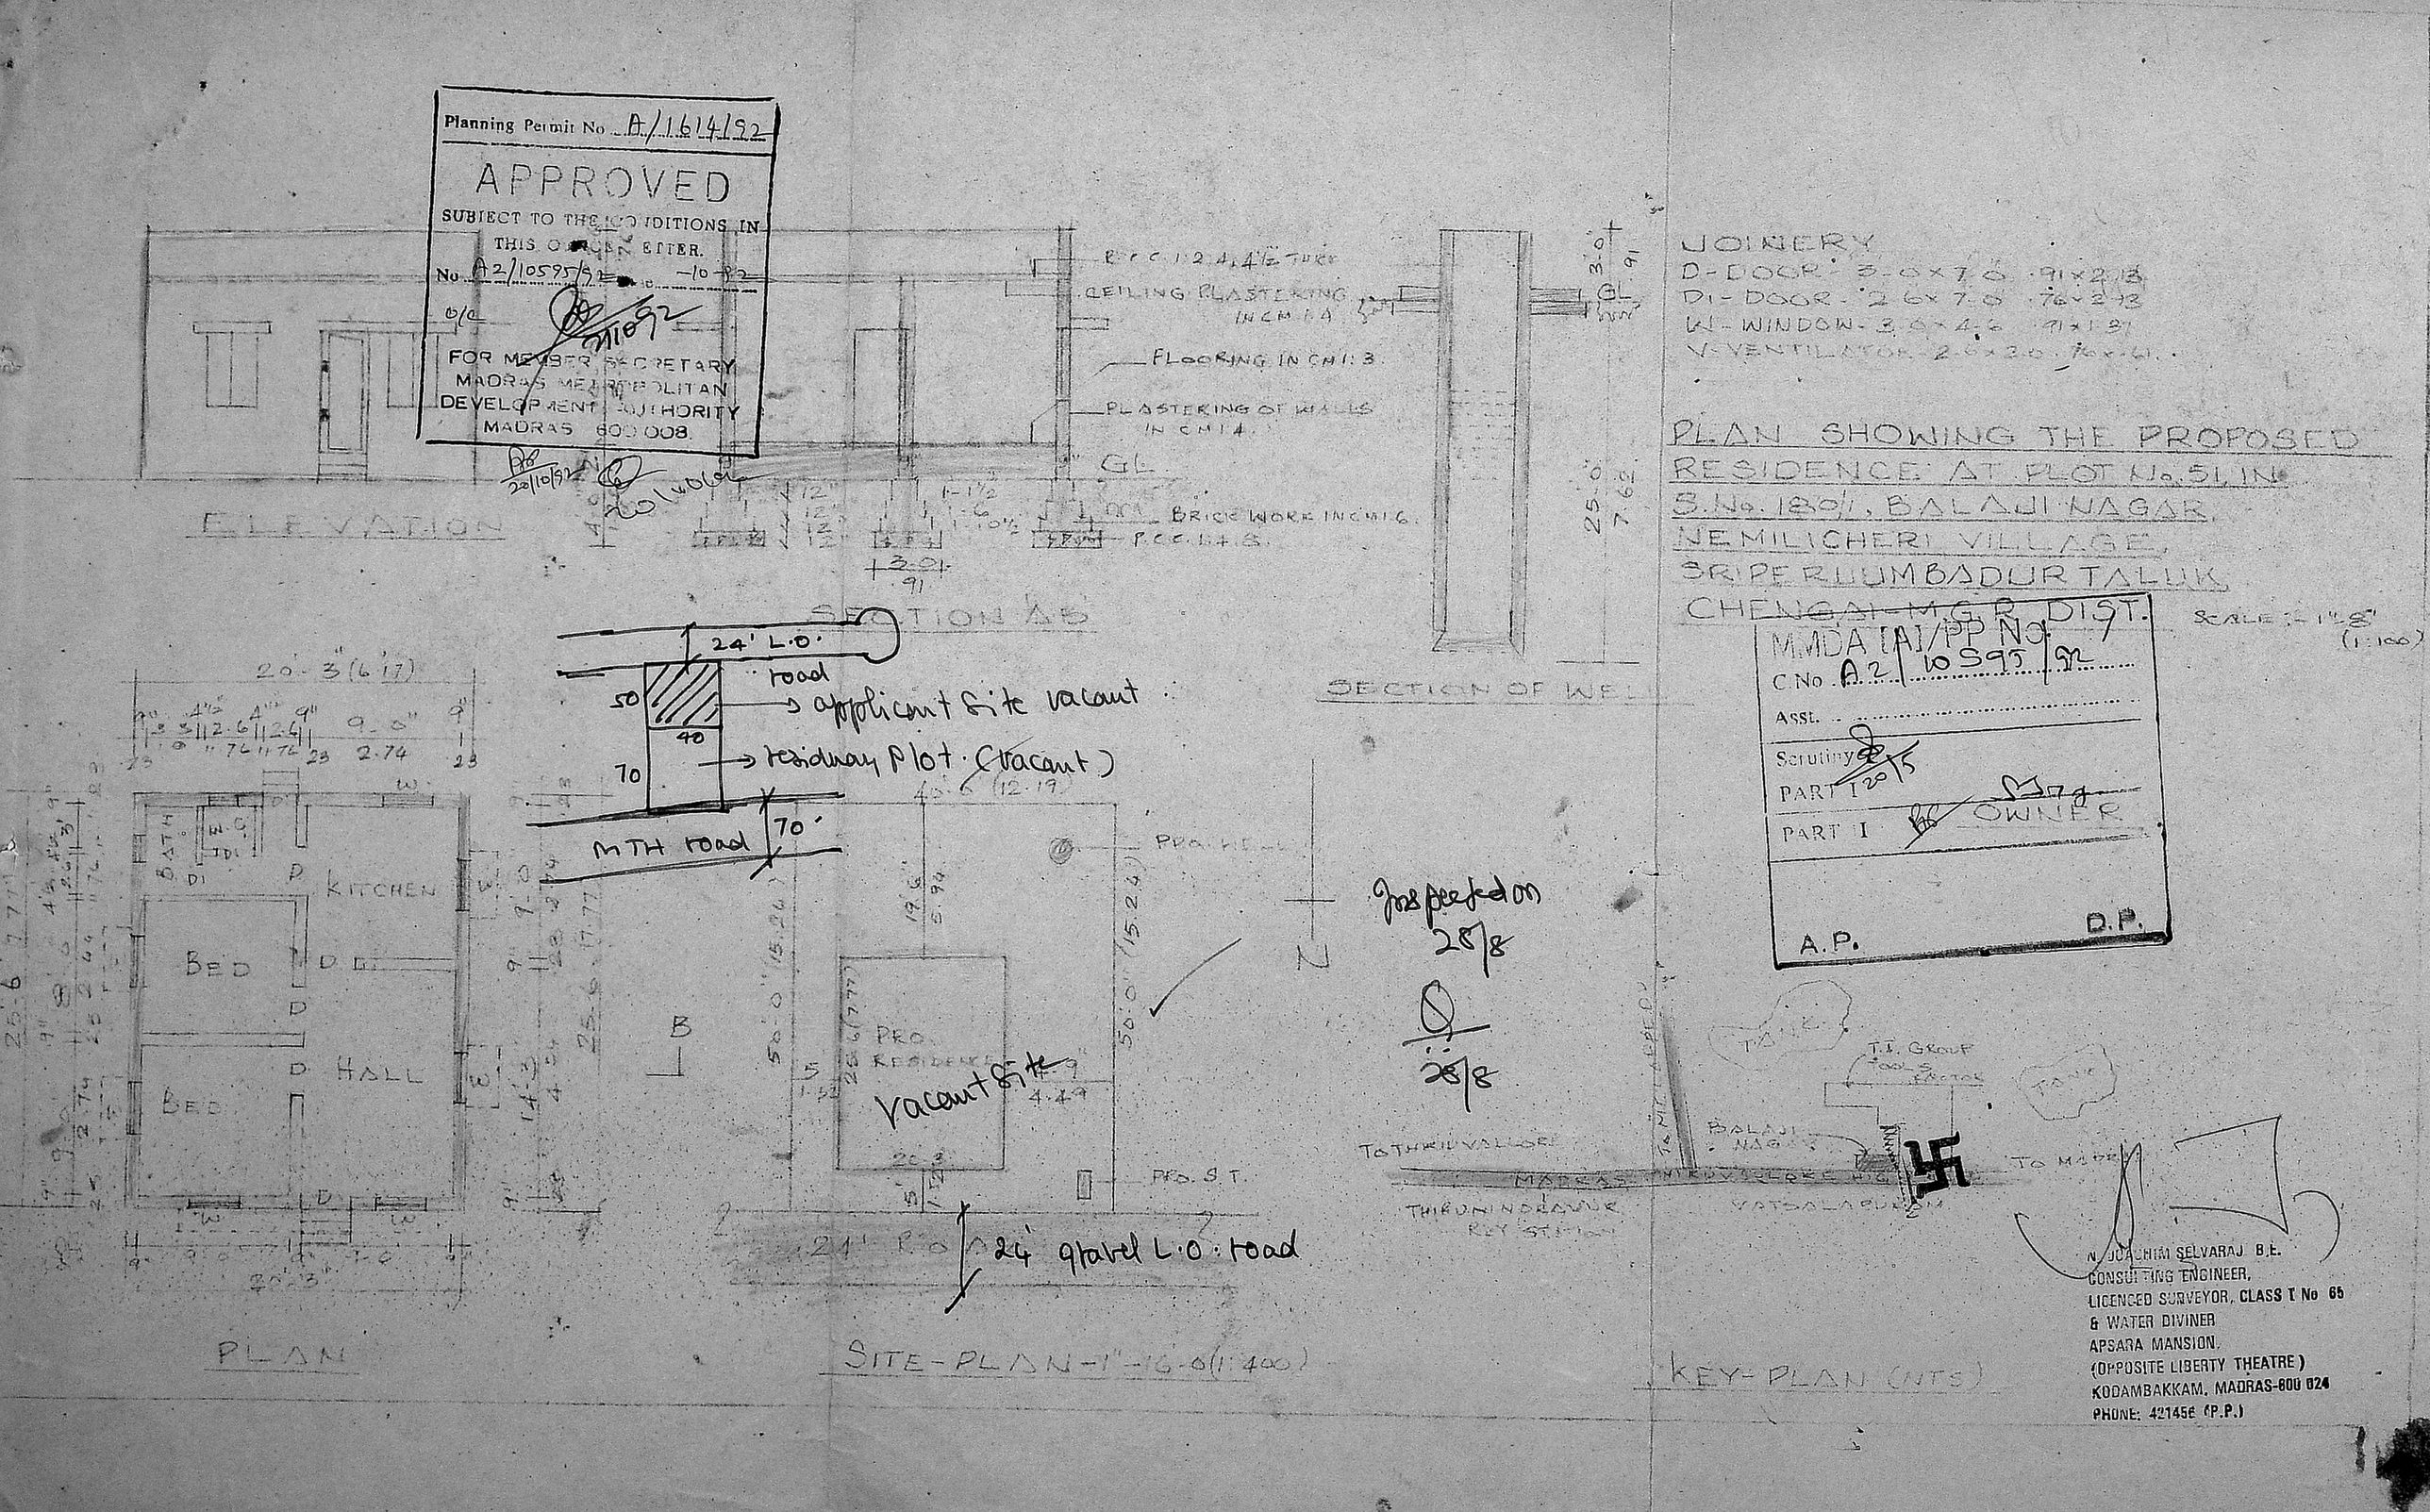

Planning Permit No. A/1614/92
APPROVED
SUBJECT TO THE CONDITIONS IN THIS OFFICE LETTER.
No. A2/10595/92 -10-92
FOR MEMBER SECRETARY
MADRAS METROPOLITAN DEVELOPMENT AUTHORITY
MADRAS 600 008.
ELEVATION
SECTION AB
SECTION OF WELL
JOINERY
D-DOOR - 3.0 x 7.0 .91 x 2.13
D1-DOOR - 2.6 x 7.0 .76 x 2.13
W-WINDOW - 3.0 x 4.6 .91 x 1.37
V-VENTILATOR - 2.6 x 2.0 .76 x .61
PLAN SHOWING THE PROPOSED RESIDENCE AT PLOT No. 51, IN S.No. 180/1, BALAJI NAGAR, NEMILICHERI VILLAGE, SRIPERUMBADUR TALUK, CHENGAI-M.G.R. DIST.
SCALE :- 1"=8" (1:100)
MMDA [A]/PP No. 7
C.No. A2/10595/92
Asst.
Scrutiny
PART I
PART II OWNER
A.P.
D.P.
24' L.O. road
applicant site vacant
residuary plot (vacant)
MTH road
70'
KITCHEN
BED
HALL
BED
PRO. RESIDENCE
vacant site
PRO. S.T.
24' gravel L.O. road
PLAN
SITE-PLAN-1"-16.0 (1:400)
Inspected on 28/8
28/8
TO THIRUVALLORE
THIRUVALLORE HIGH
MADRAS
THIRUVINDRAVUR REY STATION
VATSALAPURAM
BALAJI NAGAR
T.I. GROUP
TANK
KEY-PLAN (NTS)
N. JOACHIM SELVARAJ B.E.
CONSULTING ENGINEER,
LICENCED SURVEYOR, CLASS I No 65
& WATER DIVINER
APSARA MANSION,
(OPPOSITE LIBERTY THEATRE)
KODAMBAKKAM, MADRAS-600 024
PHONE: 421456 (P.P.)