MMDA [A]/PP No. /
No. A2/14079/92
Sec.
Scrutiny 23/6
PART I
PART II 24/9/92

Planning Permit No. A/1430/92

APPROVED

SUBJECT TO THE CONDITIONS IN THIS OFFICE LETTER No. A2/14079/92 dt 27.9.92

for MEMBER SECRETARY
MADRAS METROPOLITAN DEVELOPMENT AUTHORITY
MADRAS 600 008.

106 21/9/92

2169/92

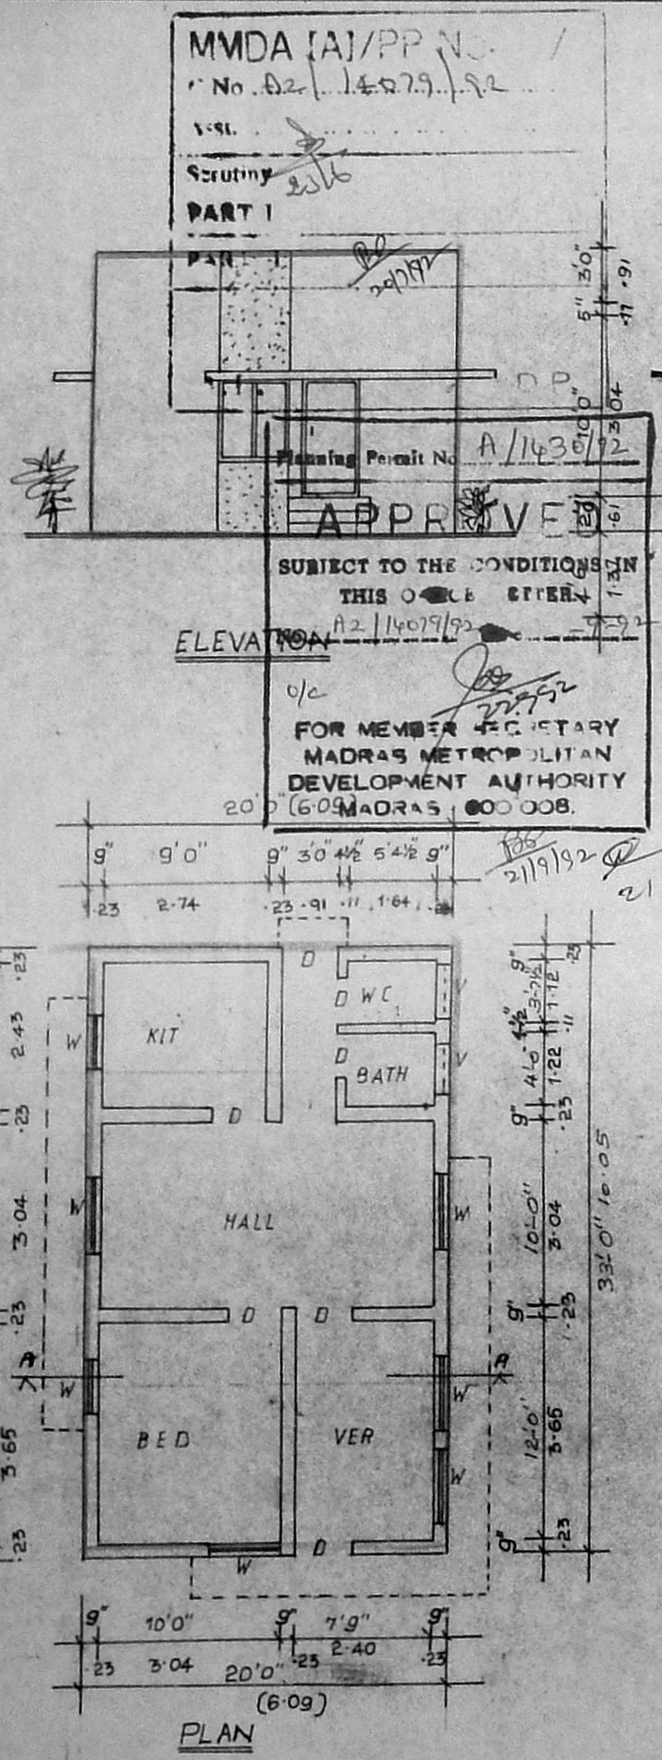

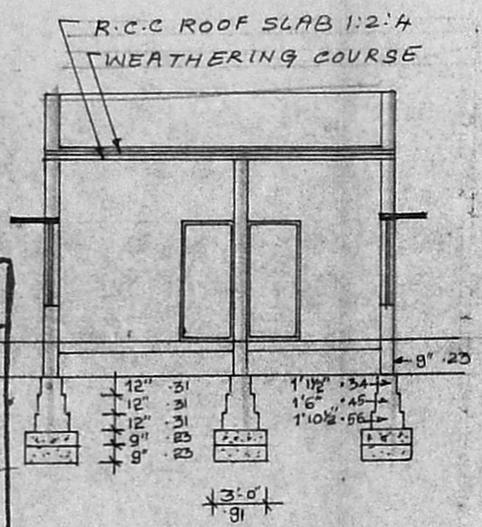

SECTION ON A-A

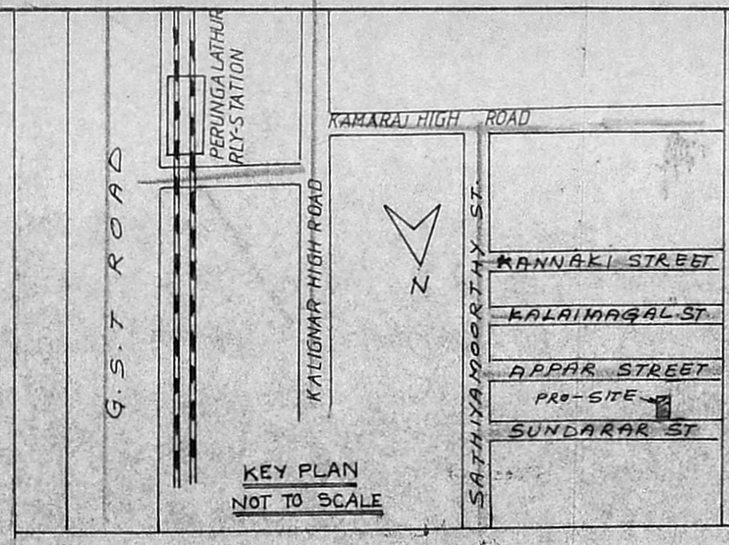

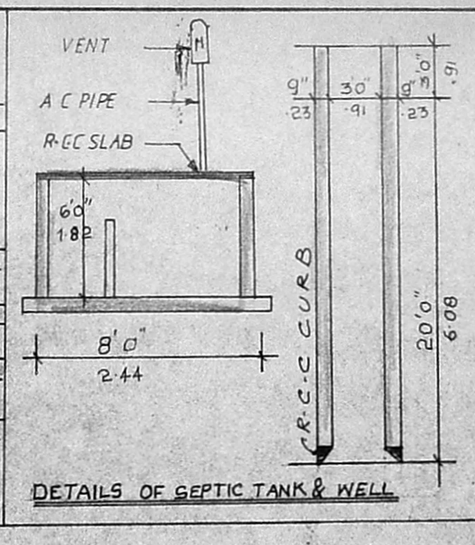

DETAILS OF SEPTIC TANK & WELL

PLAN SHOWING THE PROPOSED RESIDENTIAL BUILDIN IN S.NO 129 AT PERUNGALATHUR VILLAGE, SAIDAPET TALUK, CHENGLEPET MGR DISTRICT, SCALE 1"=8' 1:100

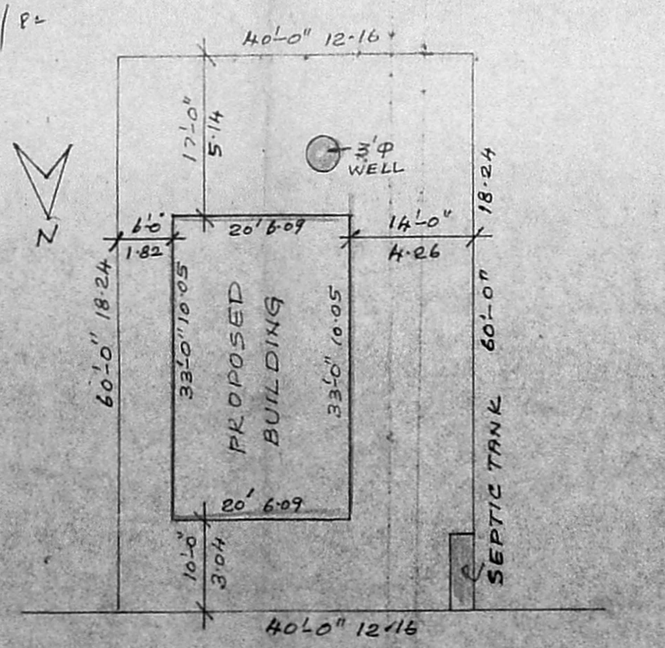

SITE PLAN SCALE 1"=16' (1:200)

SCHEDULE OF JOINERY

D	PANELLED DOOR	1 3'0" X 6'-6"	.91 X 1.97
D	PANELLED DOOR	2'6" X 6'-0"	.75 X 1.82
W	PANELLED WINDOW	4'0" X 4'6"	1.22X1.37
W	D O	3'0" X 4'6"	.91 X1.37
V	VENTILATOR	3'0" X 2'0"	.91 X.61

REFERENCE

SAND FILLING FOR FOUNDATION AND FLOORING PCC 1:4:8 FOR FOUNDATION AND FLORING BRICK WORK IN CM 1:5 FOR WALLS RCC LINTEL SUNSHADE ROOF SLAB WITH CC 1:2:4 PLASTERING WITH CM 1:5 ½" TK FOR WALLS, FLOOR FINISHING WITH CM 1:3 3/4" TK WEATHERING COURSE OVER ROOF SLAB FIXING THE PRESSED TILES WITH CM 1:3 3/4" TK.

PROPOSED
ROAD
PLOT

PLOT AREA	2400 Sq.Ft	223 m²
PRO. AREA	660 Sq.Ft	61.3 m²
CARPET AREA	565 Sq.Ft	52.4 m²
PLOT COVERAGE	27%	
F.S.I	.27 times	

OWNER

Junior Telecom Officer,
KELLY'S EXTERNAL WEST.

LICENSED SURVEYOR

Phone: 440766

R. Mohan Rao, D.O.E
LICENSED SURVEYOR
Corporation of Madras
REG No. 14
AMBATTUR TOWN SHIP
ALANDUR MUNICIPALITY
Consulting Engineer
Office: 16, Madley Road
T. NAGAR, MADRAS-600 017