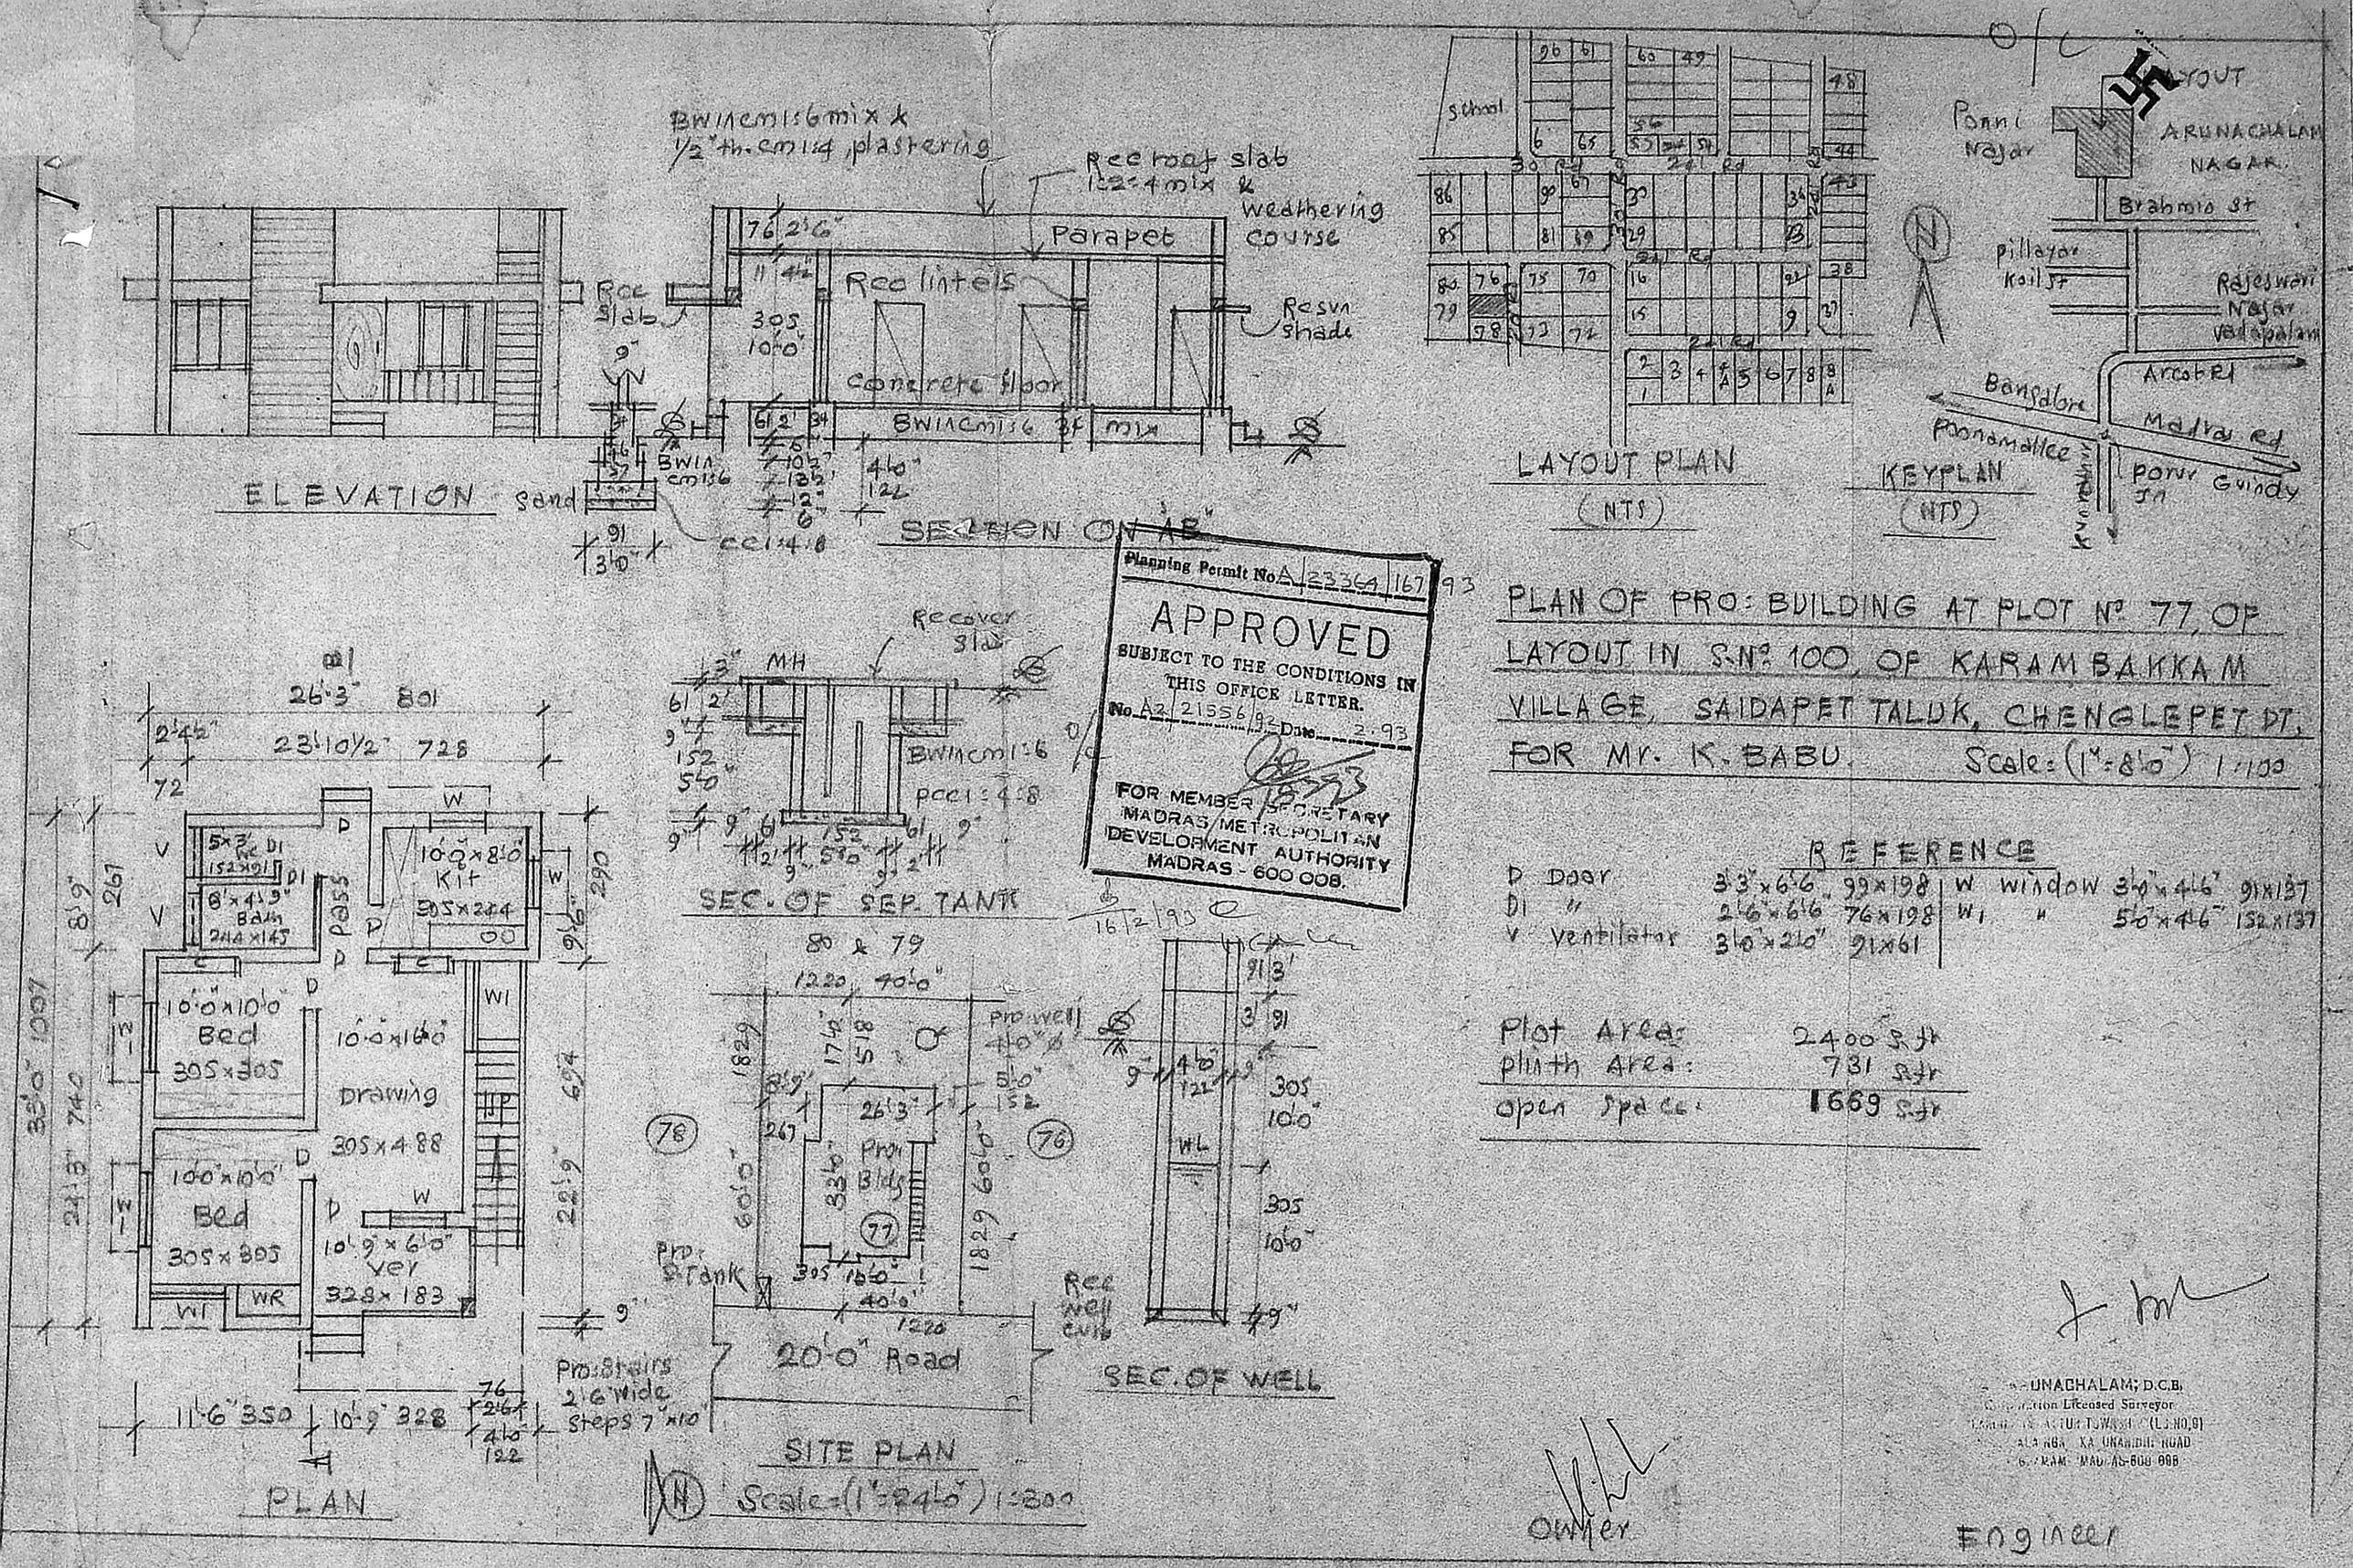


Planning Permit No. A/23364/167/93

APPROVED

SUBJECT TO THE CONDITIONS IN THIS OFFICE LETTER.

No. A2/21556/92 Date 2.93

FOR MEMBER SECRETARY
MADRAS METROPOLITAN DEVELOPMENT AUTHORITY
MADRAS - 600 008.

16/2/93

PLAN OF PRO: BUILDING AT PLOT No. 77, OF LAYOUT IN S.No. 100, OF KARAMBAKKAM VILLAGE, SAIDAPET TALUK, CHENGLEPET DT. FOR Mr. K. BABU. Scale: (1"=8'-0") 1:100

REFERENCE

| | | | | | |
|---|---|---|---|---|---|
| D Door | 3'3"×6'6" | 99×198 | W window | 3'0"×4'6" | 91×137 |
| D1 " | 2'6"×6'6" | 76×198 | W1 " | 5'0"×4'6" | 152×137 |
| V Ventilator | 3'0"×2'0" | 91×61 | | | |

| | |
|---|---|
| Plot Area: | 2400 S.ft |
| plinth Area: | 731 S.ft |
| open space: | 1669 S.ft |

ARUNACHALAM, D.C.B.
Corporation Licensed Surveyor
[illegible] TOWNSHIP (LS NO.9)
[illegible] ALANGA [illegible] UNANIDHI ROAD
[illegible] MADRAS-600 008

Owner

Engineer